


CRANSTON YARD PRECAST FACTORY


830 PHENIX AVENUE
CRANSTON, RI
OCTOBER 2021 (REVISED DECEMBER 2021)

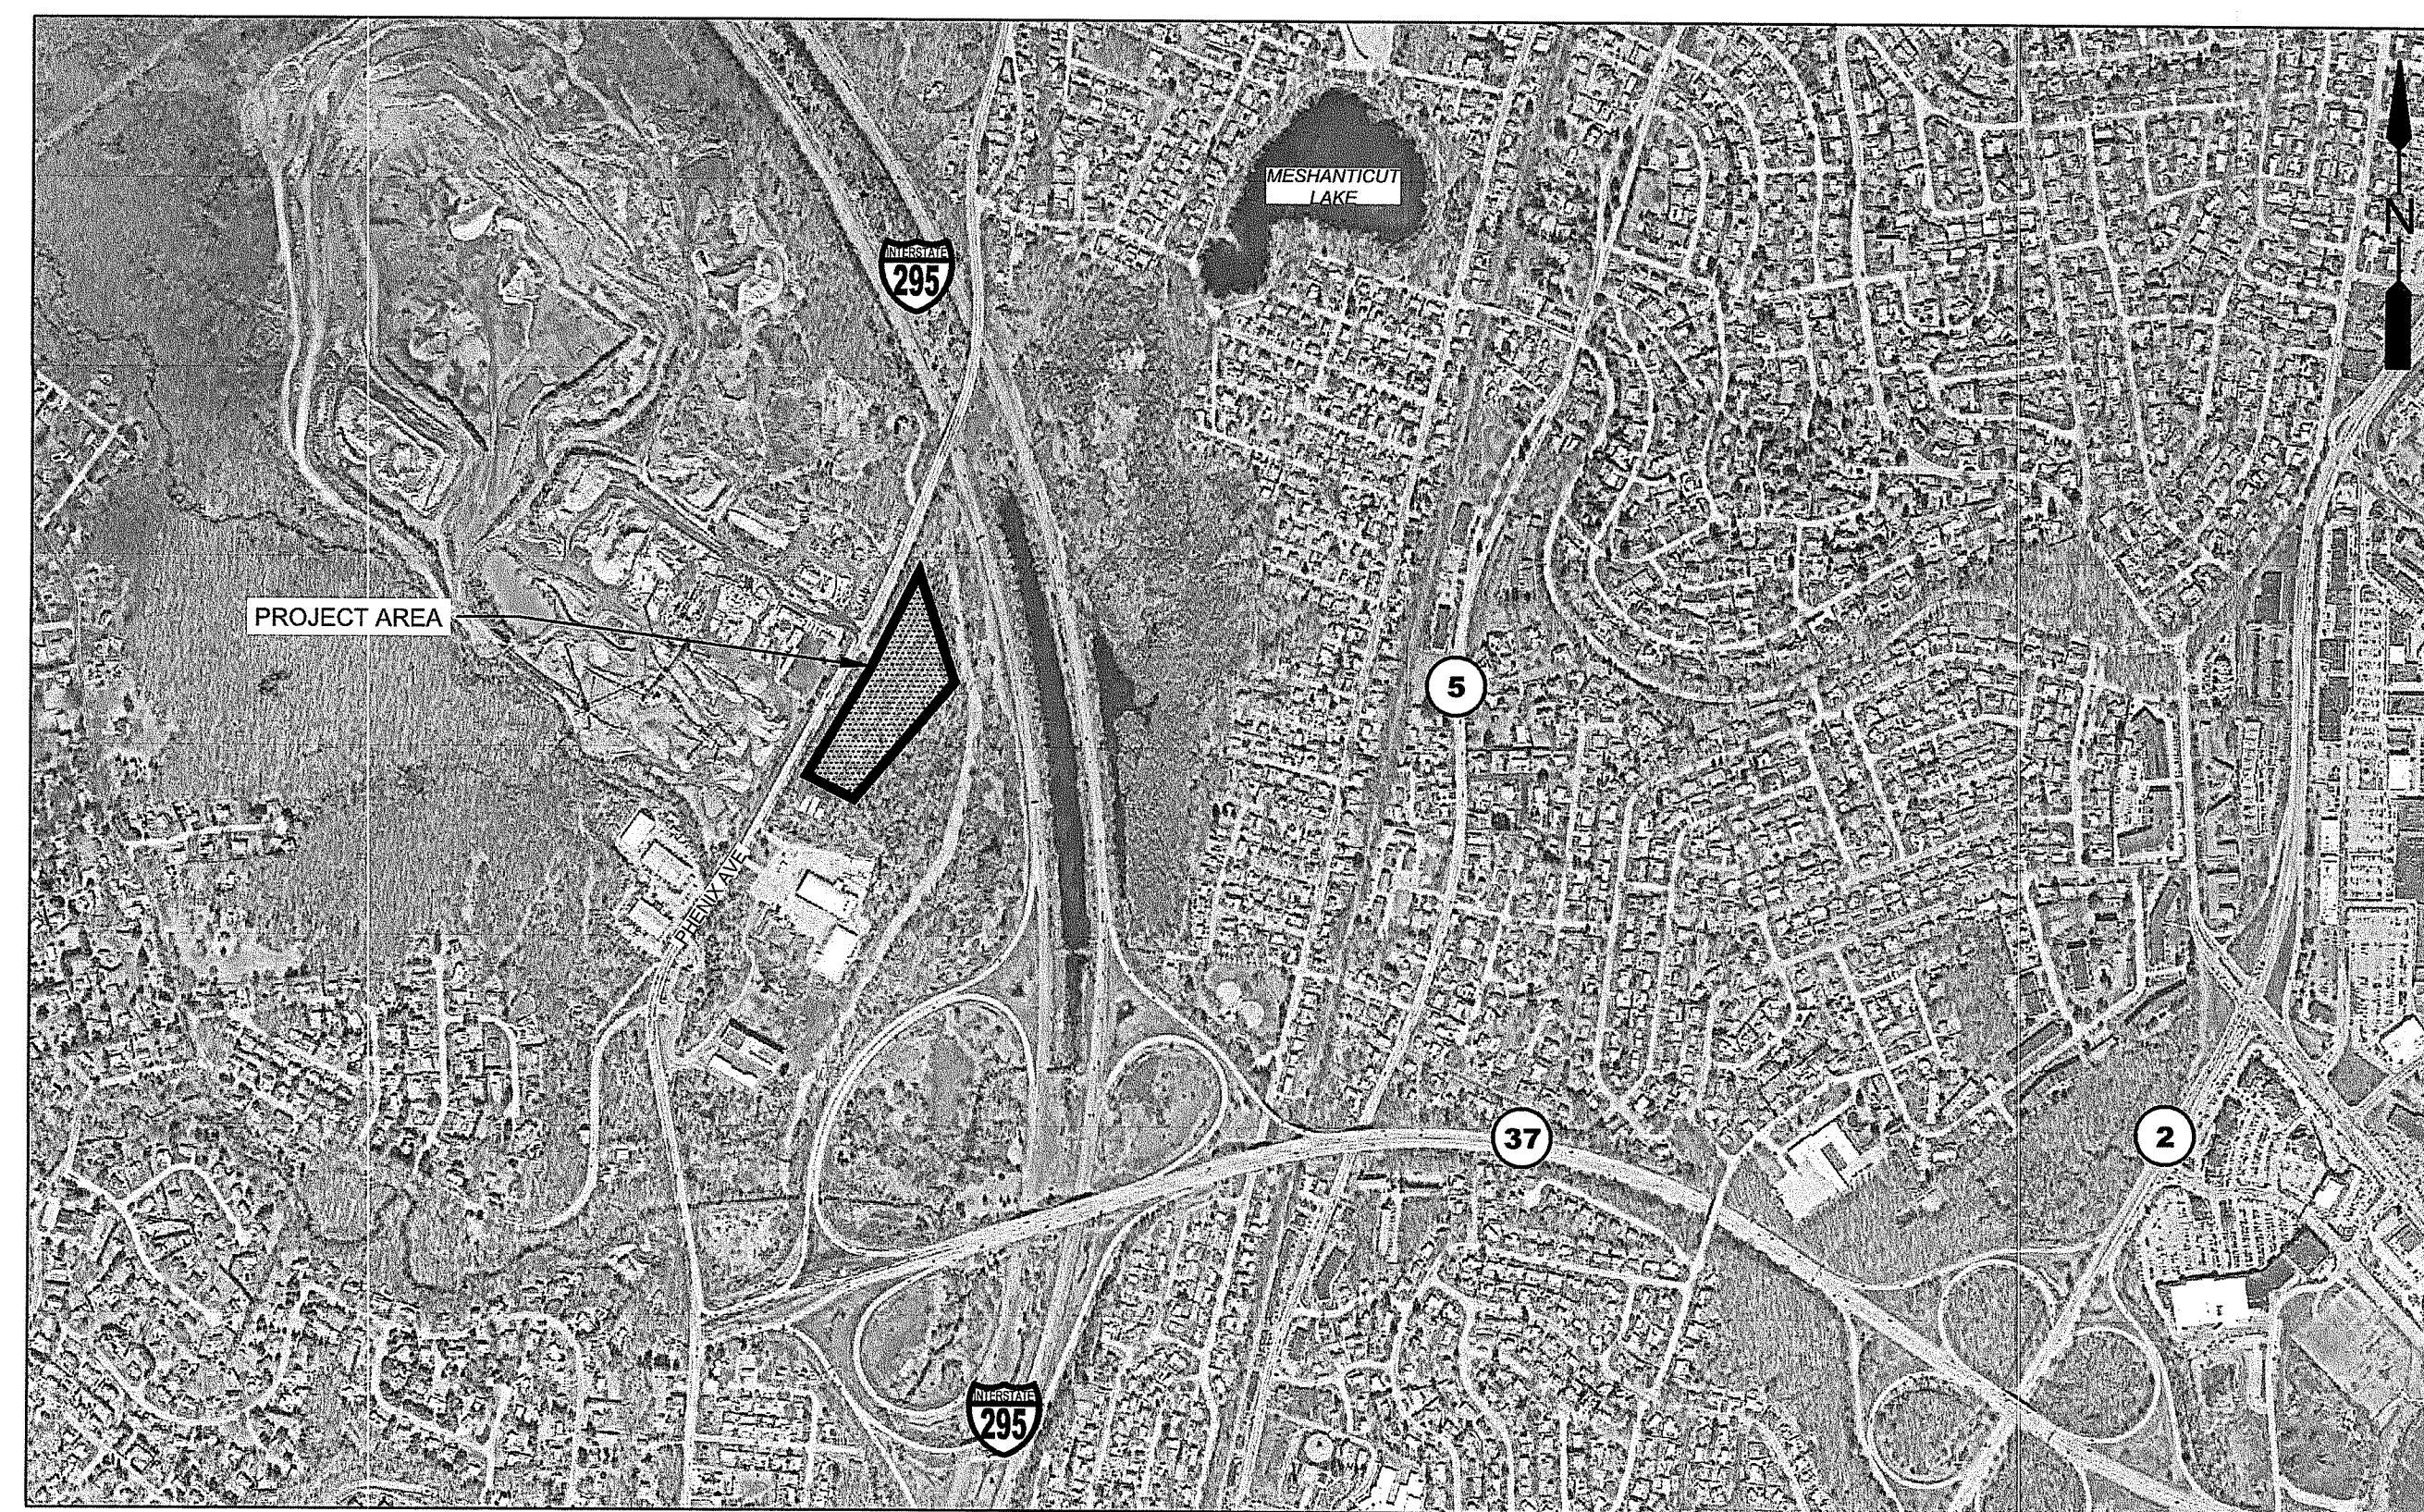


LOCATION MAP
SCALE: 1" = 800'

BASE OF LEVELS
VERTICAL DATUM: NGVD 29
HORIZONTAL DATUM: R.I. STATE PLANE, NAD 83

CBNA - BARLETTA PHASE IIIA CSO JV

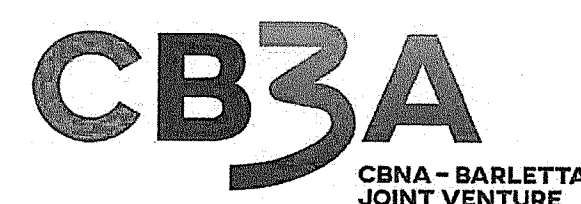

IN ASSOCIATION
AECOM

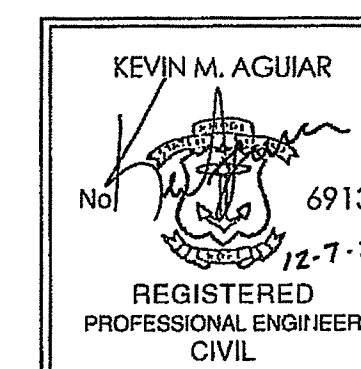

DEPARTMENT OF ENVIRONMENTAL MANAGEMENT
OFFICE OF WATER RESOURCES
FRESHWATER WETLANDS PROGRAM
APPROVED WITH CONDITIONS
AS SPECIFIED IN THE LETTER OF APPROVAL
DATED DEC 10 2021 FILE # 21-0272
NO CHANGES ALLOWED WITHOUT PRIOR APPROVAL
APPROVED PLANS MUST BE AT CONSTRUCTION SITE
Martin D. Wemmer

PERMITTING SUBMISSION

PREPARED BY:



RI Environmental Management
DEC 08 2021
Office of Water Resources

SHEET NO.

CRAN - 100 - C

NOT FOR CONSTRUCTION

GENERAL

CRAN-100-C	COVER SHEET
CRAN-101-C	LIST OF DRAWINGS
CRAN-102-C	LIST OF ABBREVIATIONS


CIVIL

CRAN-103-C	NOTES AND SYMBOLS
CRAN-104-C	PROJECT AREA PLAN
CRAN-105-C	EXISTING SITE PLAN
CRAN-106-C	SITE PREPARATION & DEMOLITION PLAN
CRAN-107-C	CONSTRUCTION SITE PLAN
CRAN-108-C	FINAL SITE PLAN
CRAN-109-C	EXISTING WATERSHED PLAN
CRAN-110-C	PROPOSED WATERSHED PLAN
CRAN-111-C	CONSTRUCTION DETAILS NO. 1
CRAN-112-C	CONSTRUCTION DETAILS NO. 2
TBMP5-802-H	PRECAST FACTORY BUILDING GENERAL LAYOUT
TBMP5-802-I	CRANSTON YARD STORAGE LAYOUT AND CONCRETE CRADLE DETAIL
TBMP5-804-B	PRECAST YARD FOUNDATION GENERAL ARRANGEMENT (1 OF 8)
TBMP5-804-B	PRECAST YARD FOUNDATION GENERAL ARRANGEMENT (2 OF 8)
TBMP5-804-B	PRECAST YARD FOUNDATION GENERAL ARRANGEMENT (3 OF 8)
TBMP5-804-B	PRECAST YARD FOUNDATION GENERAL ARRANGEMENT (4 OF 8)
TBMP5-804-B	PRECAST YARD FOUNDATION GENERAL ARRANGEMENT (5 OF 8)
TBMP5-804-B	PRECAST YARD FOUNDATION GENERAL ARRANGEMENT (6 OF 8)
TBMP5-804-B	PRECAST YARD FOUNDATION GENERAL ARRANGEMENT (7 OF 8)
TBMP5-804-B	PRECAST YARD FOUNDATION GENERAL ARRANGEMENT (8 OF 8)

Environmental Management

DEC 08 2021

Office of Water Resources

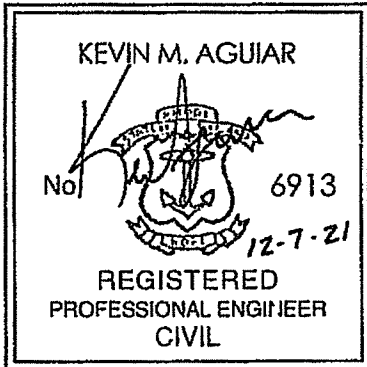

NOT FOR CONSTRUCTION

				SCALE	WARNING 0 1/2 1	ORIGINATOR:	CBNA - BARLETTA PHASE IIIA CSO JV			PERMITTING SUBMISSION	SHEET TITLE	SHEET NO.
C	07 DEC 21	J.C.	RIDEM RESUBMISSION	NO SCALE	IF THIS BAR DOES NOT MEASURE 1" THEN DRAWING IS NOT TO SCALE	DESIGN BY: J. LINHARES	 www.BETA-Inc.com	 CBNA - BARLETTA JOINT VENTURE	IN ASSOCIATION 	CRANSTON YARD PRECAST FACTORY	LIST OF DRAWINGS	CRAN - 101 - C
B	13 OCT 21	J.C.	RIDEM SUBMISSION			DRAWN BY: J. COBLEIGH						
A	01 OCT 21	J.C.	60% SUBMISSION			CHECKED: K. AGUIAR						
REV	DATE	BY	DESCRIPTION									



2 of 23

ABBREVIATIONS	
3D	THREE DIMENSION
A	AMPERE, AUTOMATIC
ABAND, ABD	ABANDONED
AC	ALTERNATING CURRENT
AF	CIRCUIT BREAKER FRAMER SIZE
AM	AMMETER
AMTS	AUTOMATED TOTAL STATION
ANN	ANNUNCIATOR
APPROX	APPROXIMATE
AS	ADJUSTABLE SPEED
AT	AMPERE TRIP
ATS	AUTOMATIC TRANSFER SWITCH
AUTO	AUTOMATIC
AVE	AVENUE
AWG	AMERICAN WIRE GAUGE
BATT	BATTERY
BC	BARE COPPER
BIT	BITUMINOUS
BKR	BREAKER
BVI	BLACKSTONE VALLEY INTERCEPTOR
C	CONDUIT, CLOSED
CAP	CAPACITOR
CB	CIRCUIT BREAKER
CI	CAST IRON
CKT	CIRCUIT
CL	CENTERLINE
CLF	CHAINLINK FENCE, CURRENT LIMITING FUSE
COM	COMMON
COMM	COMMUNICATIONS
COMP	COMPARTMENT
CONC	CONCRETE
CP	CENTER POINT
CPT	CONTROL POWER TRANSFORMER
CR	CONTROL RELAY, CARD READER
CT	CURRENT TRANSFORMER
CTV	CABLE TELEVISION
DB	DESIGN BUILDER
DCS	DISTRIBUTED CONTORL SYSTEM
DISC	DISCONNECT
DISTR	DISTRIBUTION
DMH	DRAINAGE MANHOLE
DPDT	DOUBLE POLE DOUBLE THROW
DPST	DOUBLE POLE SINGLE THROW
DS	DROP SHAFT
E	EMERGENCY, EASTING COORDINATE, ELECTRICAL
EL, ELEV	ELEVATION
EMT	ELECTRICAL METALLIC TUBING
ENCL	ENCLOSURE
ER	EDGE OF ROAD
ESMT	EASEMENT
ETM	ELAPSED TIME METER
EX	EXISTING
F	FREQUENCY, FUSE, FIXED
FDR	FEEDER
FLA	FULL LOAD AMPS
FLUOR	FLUORESCENT
FM	FREQUENCY METER
FO	FIBER OPTIC
FT	FEET
FVR	FULL VOLTAGE REVERSING
FVNR	FULL VOLTAGE NON-REVERSING
G	GAS
GBR	GEOTECHNICAL BASIS REPORT
GEN	GENERATOR
GFCI	GROUND FAULT CIRCUIT INTERRUPTER
GND	GROUND
GPM	GALLONS PER MINUTE
H	HAND
HD	HEAT DETECTOR
HDPE	HIGH-DENSITY POLYETHYLENE
HH	HAND HOLE
HID	HIGH INTENSITY DISCHARGE
HOA	HAND-OFF-AUTOMATIC
HPS	HIGH PRESSURE SODIUM
HS	HAND SWITCH

ABBREVIATIONS (CONT)	
HZ	HERTZ
I, INV	INVERT
ID	INSIDE DIAMETER
IMC	INTERMEDIATE METALLIC CONDUIT
INCAND	INCANDESCENT
IND	INDICATION
INST	INSTANTANEOUS
I/O	INPUT/OUTPUT
ISC	SHORT CIRCUIT CURRENT, AMPS
ISO	ISOLATION
J, JB	JUNCTION BOX
KA	KILO AMPERES
KAIC	KILO AMP INTERRUPTING CAPACITY
KCMIL	KILO CIRCULAR MILS
KVA	KILOVOLT AMPERE
L	LOCAL, LEFT
LCP	LOCAL CONTROL PANEL
LCS	LOCAL CONTROL STATION
LOC	LOCAL
LOR	LOCAL-OFF-REMOTE
LOS	LOCKOUT STOP PUSHBUTTON
LP	LIGHTING PANEL
LRA	LOCKED ROTOR AMPS
LS	LEVEL SWITCH
LTG	LIGHTING
LTS	LIGHTS
M	MOTOR CONTRACTOR COIL
mA	MILLIAMPERE
MCP	MOTOR CIRCUIT PROTECTOR
MIN	MINIMUM
MLO	MAIN LUGS ONLY
MOV	MOTOR OPERATED VALVE
MS	MANUAL MOTOR STARTER
MTL	METAL
MTS	MANUAL TRANSFER SWITCH
N	NORTHING COORDINATE
NBC	NARRAGANSETT BAY COMMISSION
NEUT	NEUTRAL
NP	NAMEPLATE
NW	NORTHWEST
O	OPEN, OFF
OL	OVERLOAD
OW	OBSERVATION WELL
PA	PUBLIC ADDRESS
PB	PUSHBUTTON, PULLBOX
PC	PHOTOCELL, POINT OF CURVATURE
PCM	PROCESS CONTROL MODULE
PF	POWER FACTOR
PFM	POWER FACTOR METER
PH	PHASE
PL	PILOT LIGHT
PM	PROGRAM MANAGER
PNLBD	PANELBOARD
PP	POWER PANELBOARD
POS	POSITION
POT	POTENTIOMETER
PRI	PRIMARY
PS	PUMP STATION
PSI	POUNDS PER SQUARE INCH
PT	POINT OF TANGENT, POTENTIAL TRANSFORMER
PTZ	PAN-TILT-ZOOM
PVC	POLYVINYL CHLORIDE
PWR	POWER
QL	QUALITY LEVEL
R	REMOTE, RIGHT, RIM
RCP	REINFORCED CONCRETE PIPE
RECPT	RECEPTACLE
RET	RETAINING
RGS	RIGID GALVANIZED STEEL
RMS	ROOT MEAN SQUARE
RTU	REMOTE TERMINAL UNIT
RVSS	REDUCED VOLTAGE SOLID STATE
SE	SOUTHEAST
SEL SW	SELECTOR SWITCH
SEQ	SEQUENCE

ABBREVIATIONS (CONT)	
SHLD	SHIELDED
SIG	SIGNAL
SMH	SANITARY MANHOLE
SOE	SUPPORT OF EXCAVATION
SP	SPARE
SP HTR	SPACE HEATER
SPDT	SINGLE POLE DOUBLE THROW
SPST	SINGLE POLE SINGLE THROW
SS	SANITARY SEWER, STAINLESS STEEL
SSM	SOLID STATE METER
SSMP	SOLID STATE MOTOR PROTECTOR
ST, SH	SHUNT TIRP, STREET
STA	STATION
STR	STARTER
SSTU	SOLID STATE TRIP UNIT
SW	SWITCH
SWBD	SWITCHBOARD
SWGR	SWITCHGEAR
T, TEL	TELEPHONE
TACH	TACHOMETER
TB	TERMINAL BOX
TBM	TUNNEL BORING MACHINE
TD	TIME DELAY RELAY
TERM	TERMINAL
TM	REPEAT CYCLE TIMER
TMH	TELEPHONE MANHOLE
TS	TEMEPRATURE SWITCH
TYP	TYPICAL
UBVI	UPPER BVI
UPS	UNINTERRUPTIBLE POWER SUPPLY
V	VOLTAGE, VOLTS
VA	VOLT AMPERE
VAR	VOLT AMPERE REACTIVE
VFD	VARIABLE FREQUENCY DRIVE
VM	VOLTMETER
VP	VAPOR PROOF
W	WATTS, WIRE, WATER
WG	WATER GATE
WM	WATT METER
WP	WEATHERPROOF
WWF	WELDED WIRE FABRIC
XFMR	TRANSFORMER
XMTR	TRANSMITTER
XP	EXPLOSION PROOF

DEPARTMENT OF ENVIRONMENTAL MANAGEMENT
OFFICE OF WATER RESOURCES
FRESHWATER WETLANDS PROGRAM
APPROVED WITH CONDITIONS
AS SPECIFIED IN THE LETTER OF APPROVAL
DATED DEC 10 2021 FILE # 21-02372
NO CHANGES ALLOWED WITHOUT PRIOR APPROVAL
APPROVED PLANS MUST BE AT CONSTRUCTION SITE
Martin D. Sencsek

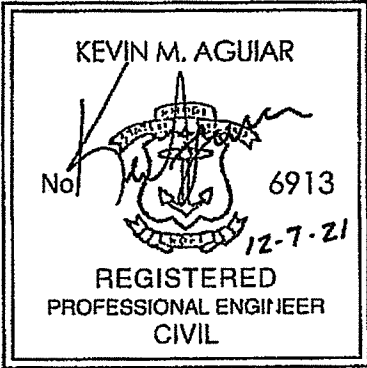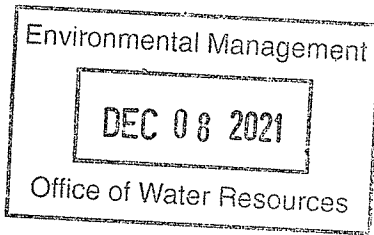

NOT FOR CONSTRUCTION

1	--	1	--
C	07 DEC 21	J.C.	RIDEM RESUBMISSION
B	13 OCT 21	J.C.	RIDEM SUBMISSION
A	01 OCT 21	J.C.	60% SUBMISSION
REV	DATE	BY	DESCRIPTION

SCALE

NO SCALE

WARNING
0 1/2 1
IF THIS BAR DOES NOT MEASURE 1" THEN DRAWING IS NOT TO SCALE

DESIGN BY: J. LINHARES

DRAWN BY: J. COBLEIGH

CHECKED: K. AGUIAR



CBNA - BARLETTA PHASE IIIA CSO JV



PERMITTING SUBMISSION

CRANSTON YARD PRECAST FACTORY

SHEET TITLE

LIST OF ABBREVIATIONS

SHEET NO.

CRAN - 102 - C

PATHTITLENAME: N17300s7333 - AECOM - NBC Pawtucket Tunnel DB\CranstonAutoCAD\Plan Set\103. Notes and Symbols.dwg
LAST UPDATE: 2021/12/07 - 1:52
PLOT DATE: 2021/12/07 - 2:12
DWG FILE: N17300s7333 - AECOM - NBC Pawtucket Tunnel DB\CranstonAutoCAD\Plan Set\103. Notes And Symbols.dwg

BY: JARED LINHARES

PLOT DATE: Tuesday, December 7, 2021 2:12:25 PM

CIVIL GENERAL NOTES				TOPOGRAPHY AND MAPPING SYMBOLS				CONTROL SYMBOLS			
GENERAL NOTES 1. CONTRACTOR SHALL BE RESPONSIBLE FOR SOIL EROSION AND SEDIMENT CONTROL FOR DURATION OF THE PROJECT. SOIL EROSION AND SEDIMENTATION CONTROL 1. THE CONTRACTOR SHALL FOLLOW THE APPROVED SITE SOIL EROSION AND SEDIMENT CONTROL (SESC) PLAN AND DIRECTION OF THE ENGINEER WITH REGARD TO INSTALLATION, MAINTENANCE, AND REPAIR OF ALL SESC MEASURES ON THE PROJECT SITE FOR THE FULL DURATION OF THE CONSTRUCTION PERIOD. TEMPORARY SESC MEASURES MAY INCLUDE, BUT SHALL NOT BE LIMITED TO, CONSTRUCTION ENTRANCE PADS, COMPOST FILTER SOCKS, SILT FENCE, CATCH BASIN INSERTS, TEMPORARY SEDIMENT TRAPS, ETC. 2. ALL SESC MEASURES SHALL BE INSTALLED BY THE CONTRACTOR AND INSPECTED BY THE ENGINEER PRIOR TO THE START OF CONSTRUCTION. THE SESC MEASURES SHALL BE REGULARLY INSPECTED, CLEANED AND MAINTAINED THROUGHOUT THE DURATION OF CONSTRUCTION OPERATIONS IN ACCORDANCE WITH THE SESC PLAN. SESC MEASURES SHALL ALSO BE INSPECTED AND CLEANED AFTER ALL SIGNIFICANT STORM EVENTS AS STIPULATED BY THE SESC PLAN AND AT THE DIRECTION OF THE OWNER OR ENGINEER. 3. CONTRACTOR SHALL MAINTAIN AN ADEQUATE SUPPLY OF SESC MEASURE MATERIALS ON SITE TO BE INSTALLED IN AREAS WHERE EXISTING SESC MEASURES HAVE FAILED OR ARE NECESSARY AS DETERMINED BY THE ENGINEER. NO WORK OR STORAGE OF CONSTRUCTION EQUIPMENT WILL BE PERMITTED OUTSIDE THE LIMIT OF DISTURBANCE. 4. THE CONTRACTOR SHALL COORDINATE WITH THE ENGINEER FOR REGULAR INSPECTION AND REPORTING REQUIREMENTS. 5. SESC MEASURES SHALL BE MAINTAINED UNTIL SITE WORK IS COMPLETE AND ALL EXPOSED SOILS ARE SATISFACTORILY STABILIZED. UPON PERMANENT STABILIZATION OF ALL DISTURBED SOILS, THE SESC MEASURES SHALL BE REMOVED AND PROPERLY DISPOSED. PROVIDE SESC MEASURES AT PERIMETERS OF ALL EXCAVATION AREAS, DISTURBED SURFACES AND AT ALL CATCH BASINS ADJACENT TO DISTURBED AREAS. PROVIDE COMPOST FILTER SOCKS IN ACCORDANCE WITH DIVISION 2 SPECIFICATION REQUIREMENTS AND AS SHOWN ON THE CIVIL DETAIL DRAWINGS. 6. ALL MITIGATIVE FEATURES, FACILITIES AND SYSTEMS OF TREATMENT AND CONTROL THAT MAY BE INSTALLED OR USED SHALL BE PROPERLY MAINTAINED TO PREVENT HARM TO AREAS ADJACENT TO THE SITE. SURVEY AND CONTROL 1. LIDAR AND IMAGERY WERE ACQUIRED IN THE FALL 2021 FOR HYDRAULIC MODELING PURPOSES. 2. HORIZONTAL DATUM IS BASED ON THE RHODE ISLAND STATE PLANE COORDINATE SYSTEM NORTH AMERICAN DATUM OF 1983 (NAD83). 3. VERTICAL DATUM IS BASED ON THE NATIONAL GEODETIC VERTICAL DATUM (NGVD88). EXISTING 2-FT CONTOURS SHOWN WERE TAKEN FROM THE 2011 STATEWIDE LIDAR DATA.				125 MAJOR CONTOURS MINOR CONTOURS TOP OF SLOPE TOE OF SLOPE P/L PROPERTY LINE R/W RIGHT-OF-WAY LINE GB GRADE BREAK R RIDGE LINE ESMT EASEMENT LINE TEMP ESMT TEMPORARY EASEMENT LINE TRAIL OR DIRT ROAD FLOW LINE FEMA FLOOD BOUNDARY EDGE OF WETLANDS RAILROAD GUARDRAIL (PERMANENT) GUARDRAIL (REMOVABLE) VEGETATION WELL LIMIT OF CRMC 200-FOOT CONTIGUOUS AREA LIMIT OF 200-FOOT RIVERBANK WETLAND TOP OF COASTAL BANK AND BLUFF LIMIT OF FEMA FLOOD ZONE VE PIPING AND UTILITIES UTILITIES (SINGLE LINE) SEE PIPE SCHEDULE FOR ADDITIONAL PIPING INFO G UTILITIES (SIZE WHERE NOTED) G UNDERGROUND G NATURAL GAS LINE HPG HIGH PRESSURE GAS LINE LPG LIQUID PETROLIUM GAS LINE W WATER PW POTABLE WATER SDR STORM DRAIN SS SANITARY SEWER TBL TELEPHONE COMM COMMUNICATIONS LINE FOC FIBER OPTIC CABLE CATV CABLE TV E POWER UNID UNIDENTIFIED ABND ABANDONED UTILITY </							

DEPARTMENT OF ENVIRONMENTAL MANAGEMEN
OFFICE OF WATER RESOURCES
FRESHWATER WETLANDS PROGRAM
APPROVED WITH CONDITIONS
AS SPECIFIED IN THE LETTER OF APPROVAL
DATED DEC 10 2021 FILE # 21-0232
NO CHANGES ALLOWED WITHOUT PRIOR APPROVAL
APPROVED PLANS MUST BE AT CONSTRUCTION SITE
Martin D. Senczek

Environmental Management
DEC 08 2021
Office of Water Resources

KEVIN M. AGUIAR
No. 6913
12-7-21
REGISTERED
PROFESSIONAL ENGINEER
CIVIL

NOT FOR CONSTRUCTION

PATHFILENAME: N:\7300s\7333 - AECOM - NBC Pavtucket Tunnel DB\Cranson\AutoCAD\Plan Set\105. Existing Site Plan.dwg
LAST UPDATE: 2021/12/07 - 1:54
PLOT DATE: 2021/12/07 - 2:12
DWG FILE: N:\7300s\7333 - AECOM - NBC Pavtucket Tunnel DB\Cranson\AutoCAD\Plan Set\105. Existing Site Plan.dwg

BY: JARED LINHARES
PLOT DATE: Tuesday, December 7, 2021 2:12:43 PM



GENERAL SHEET NOTES

1. THE HORIZONTAL COORDINATE SYSTEM IS RHODE ISLAND STATE PLANE, NAD83. THE VERTICAL DATUM IS NGVD88. EXISTING 2-FT CONTOURS SHOWN WERE TAKEN FROM THE 2011 STATEWIDE LIDAR DATA.

SHEET KEYNOTES

- A. JERSEY BARRIERS TO REMAIN
- B. COMPACTED GRAVEL (TYP. ENTIRE SITE)
- C. TREE LINE TO REMAIN AND PROTECTED AS NEEDED
- D. ASPHALT DRIVEWAY APRON TO REMAIN
- E. CONCRETE DEBRIS PILE

ENVIRONMENTAL AREAS

- F. WETLAND BOUNDARY
- G. LIMIT OF 50 FOOT PERIMETER WETLAND
- H. FEMA FLOOD DELINEATION ZONE AE, EL 55.

LEGEND

- # FIELD INFILTRMETER TEST LOCATIONS

Kindly be advised that this Permit is not equivalent to a verification of the type or extent of freshwater wetlands on site.

DEPARTMENT OF ENVIRONMENTAL MANAGEMENT
OFFICE OF WATER RESOURCES
FRESHWATER WETLANDS PROGRAM
APPROVED WITH CONDITIONS
AS SPECIFIED IN THE LETTER OF APPROVAL
DATED: DEC 10 2021 FILE # 21-0279
NO CHANGES ALLOWED WITHOUT PRIOR APPROVAL
APPROVED PLANS MUST BE AT CONSTRUCTION SITE
Martin D. Wemack

Environmental Management
DEC 08 2021
Office of Water Resources

KEVIN M. AGUIAR
No. 6913
12-7-21
REGISTERED
PROFESSIONAL ENGINEER
CIVIL

NOT FOR CONSTRUCTION

REV	DATE	BY	DESCRIPTION
C	07 DEC 21	J.C.	RIDEM RESUBMISSION
B	13 OCT 21	J.C.	RIDEM SUBMISSION
A	01 OCT 21	J.C.	60% SUBMISSION

SCALE
1" = 50'

WARNING
IF THIS BAR DOES NOT MEASURE 1" THEN DRAWING IS NOT TO SCALE

DESIGN BY: J. LINHARES
DRAWN BY: J. COBLEIGH
CHECKED: K. AGUIAR

ORIGINATOR:
BETA
www.BETA-Inc.com

CBNA - BARLETTA PHASE IIIA CSO JV
IN ASSOCIATION
AECOM

PERMITTING SUBMISSION
CRANSTON YARD PRECAST FACTORY

SHEET TITLE
EXISTING SITE PLAN

SHEET NO.
CRAN - 105 - C
6 of 23

GENERAL SHEET NOTES

1. THE HORIZONTAL COORDINATE SYSTEM IS RHODE ISLAND STATE PLANE, NAD83. THE VERTICAL DATUM IS NGVD88. EXISTING 2-FT CONTOURS SHOWN WERE TAKEN FROM THE 2011 STATEWIDE LIDAR DATA.

SHEET KEYNOTES

- A. CLEAR AND GRUB AREAS AS NEEDED WITHIN FOOTPRINT OF PROPOSED BUILDING, STORMWATER BMPS, AND PRECAST PLANK STAGING AREAS.
- B. EXISTING COMPACTED GRAVEL WILL BE UTILIZED BY VEHICLES AS AN ACCESS ROUTE.
- C. REMOVE AND LEGALLY DISPOSE OF CONCRETE DEBRIS PILES.

ENVIRONMENTAL AREAS

- D. WETLAND BOUNDARY
- E. LIMIT OF 50 FOOT PERIMETER WETLAND
- F. FEMA FLOOD DELINEATION ZONE AE, EL 55.

EROSION CONTROL MEASURES

- G. COMPOST FILTER SOCK
- H. CONSTRUCTION ENTRANCE (20' X 50' MINIMUM)
- I. CONCRETE WASHOUT AREA
- J. TYPICAL CB SEDIMENT CONTROL DEVICE

Kindly be advised that this Permit is not equivalent to a verification of the type or extent of freshwater wetlands on site.

DEPARTMENT OF ENVIRONMENTAL MANAGEMENT
OFFICE OF WATER RESOURCES
FRESHWATER WETLANDS PROGRAM
APPROVED WITH CONDITIONS
AS SPECIFIED IN THE LETTER OF APPROVAL
DATED DEC 10 2021 FILE # 21-0232
NO CHANGES ALLOWED WITHOUT PRIOR APPROVAL
APPROVED PLANS MUST BE AT CONSTRUCTION SITE

Martin D. Wencek

Environmental Management
DEC 08 2021
Office of Water Resources

KEVIN M. AGUIAR
No. 6913
12-7-21
REGISTERED
PROFESSIONAL ENGINEER
CIVIL

NOT FOR CONSTRUCTION

PERMITTING SUBMISSION

CRANSTON YARD PRECAST FACTORY


SHEET TITLE

SITE PREPARATION & DEMOLITION PLAN

SHEET NO.

CRAN - 106 - C

7 of 23

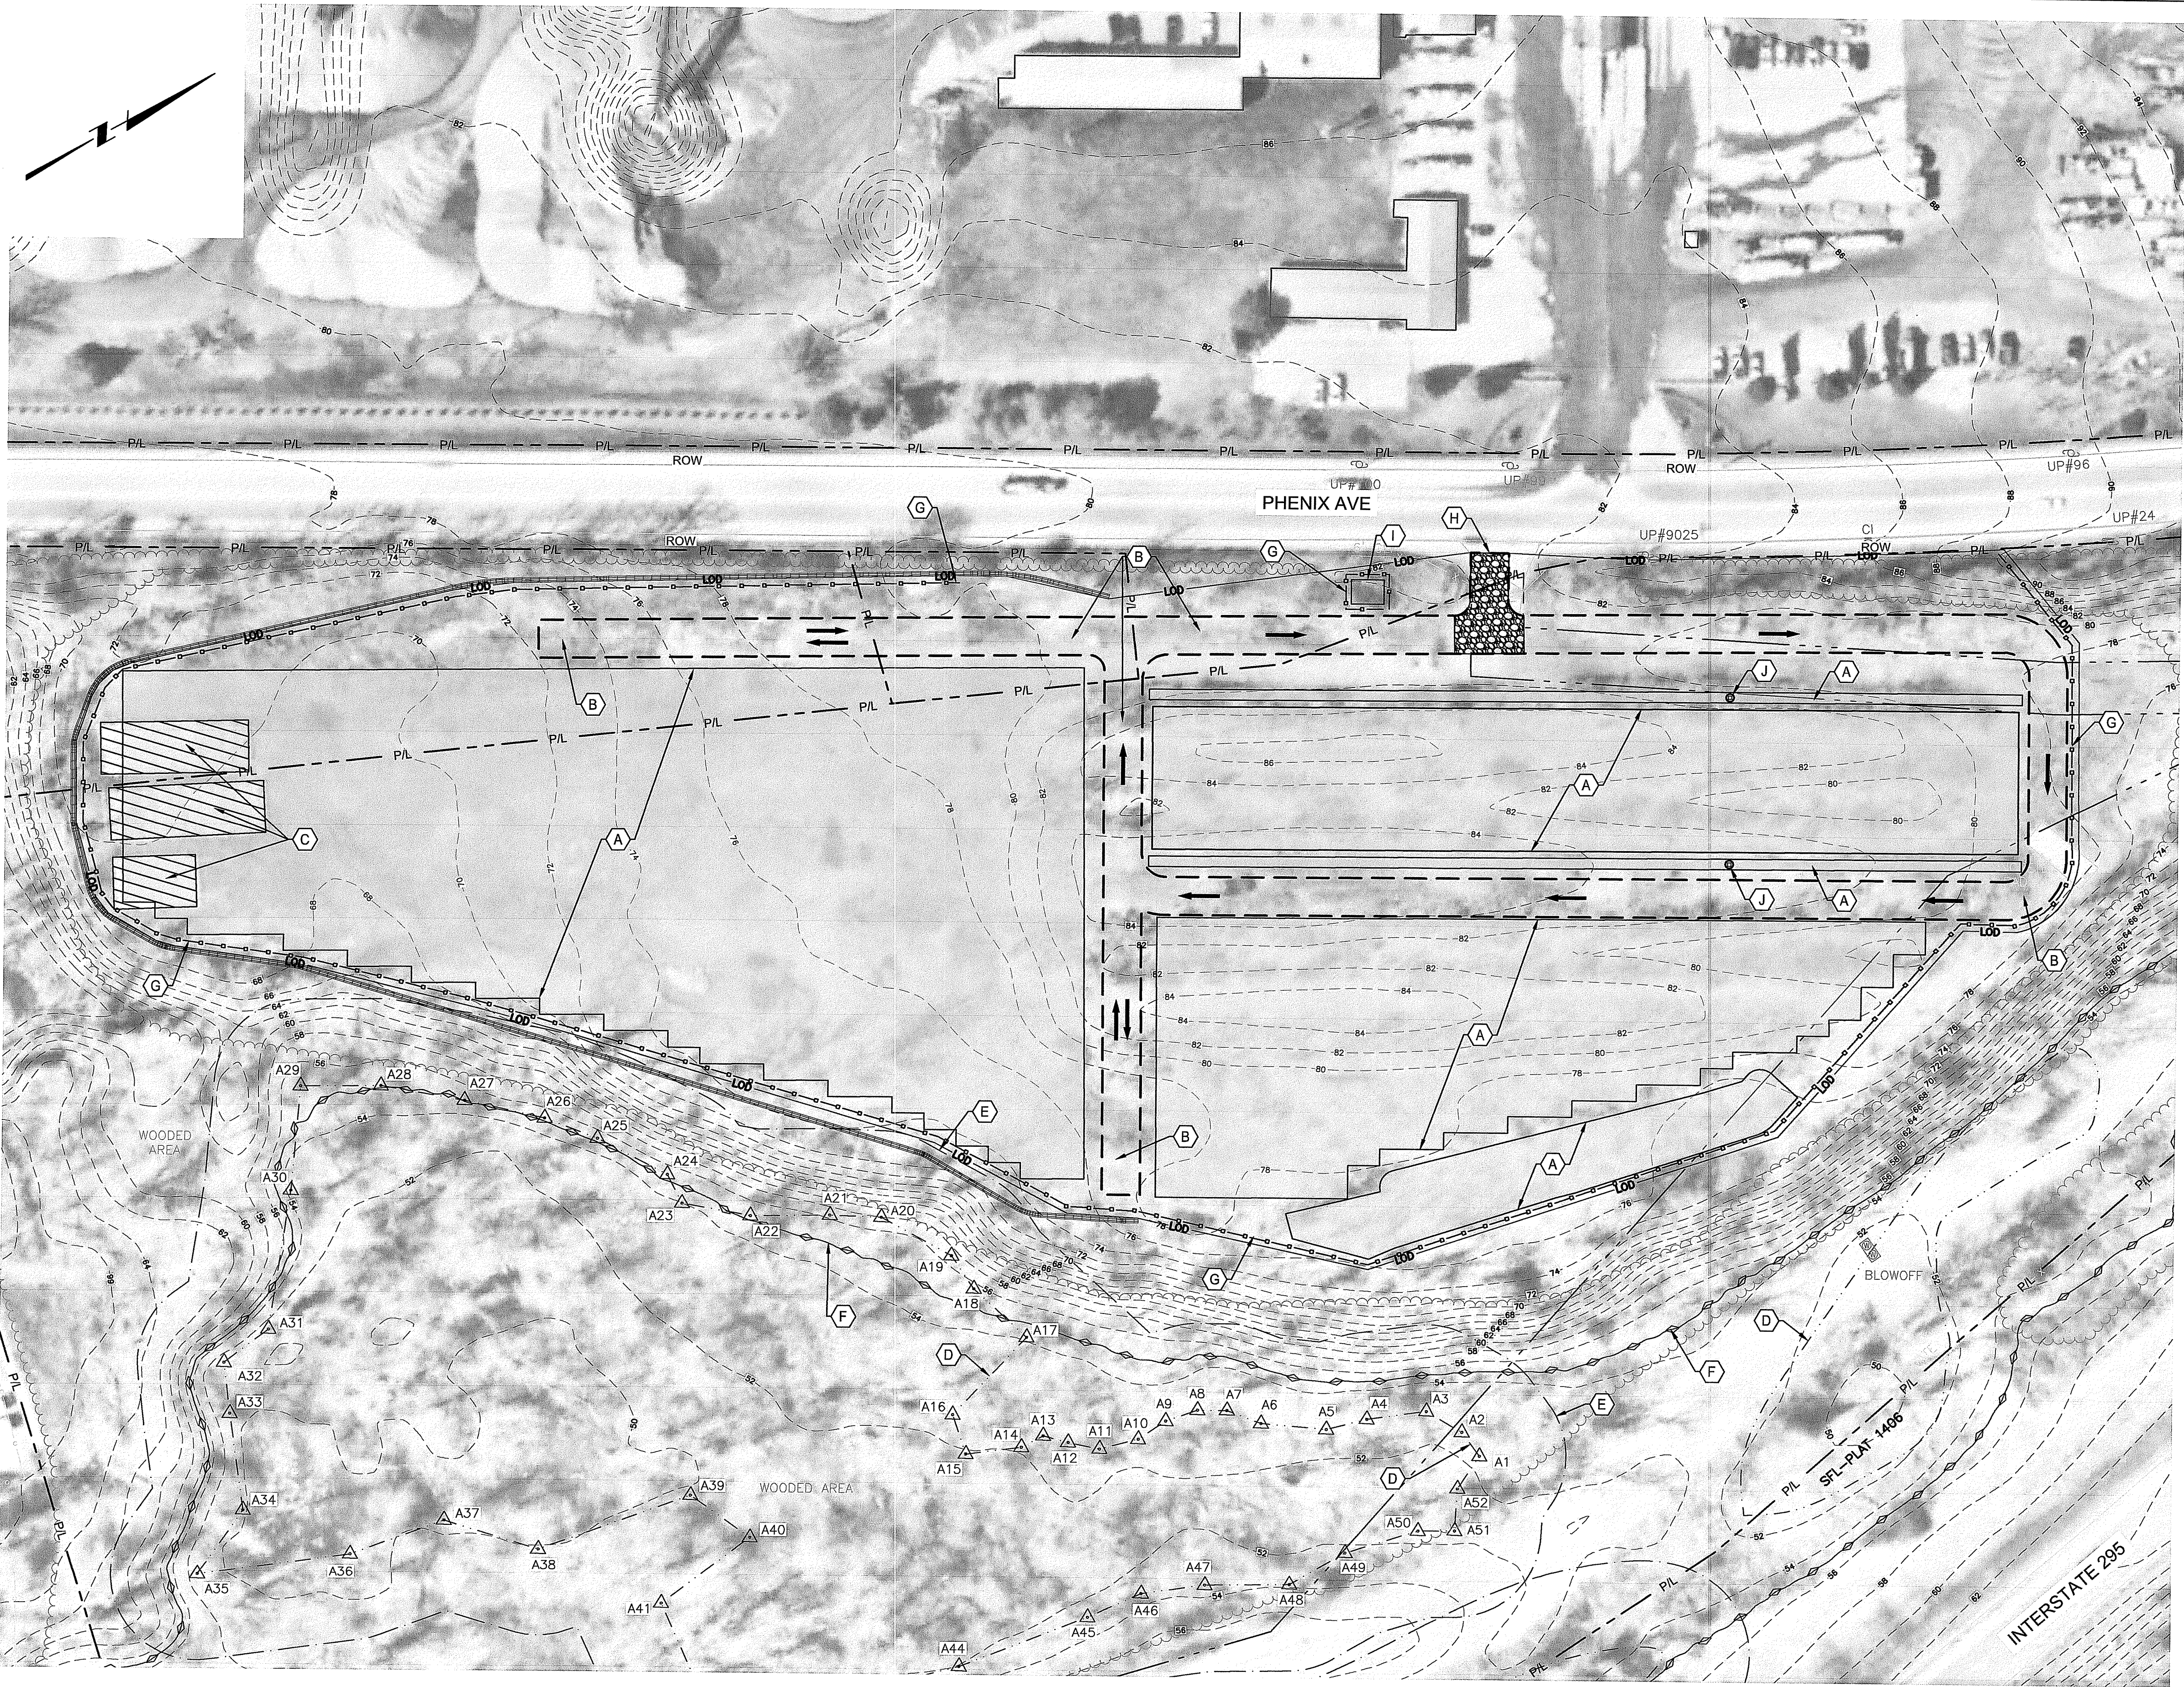

ORIGINATOR:

BETA
www.BETA-Inc.com

CBNA - BARLETTA PHASE IIIA CSO JV

CB3A
CBNA - BARLETTA
JOINT VENTURE

IN ASSOCIATION
AECOM

DESIGN BY: J. LINHARES

DRAWN BY: J. COBLEIGH

CHECKED: K. AGUIAR

SCALE

1" = 50'

WARNING

0 1/2 1
IF THIS BAR DOES NOT MEASURE 1" THEN DRAWING IS NOT TO SCALE

BY: JARED LINHARES

PLOT DATE: Tuesday, December 7, 2021 2:26:02 PM

DWG FILE: N:\73006\7333 - AECOM - NBC Pawtucket Tunnel DB\CransAutoCAD\Plan Set\106_Site Prep & Demo Plan.dwg


PATHFILENAME: N:\73006\7333 - AECOM - NBC Pawtucket Tunnel DB\CransAutoCAD\Plan Set\106_Site Prep & Demo Plan.dwg

LAST UPDATE: 2021/12/07 - 2:25

PLOT DATE: 2021/12/07 - 2:26

PATH/FILENAME: N:\73006\7333 - AECOM - NBC Pavlucket Tunnel DB\Cranson\AutoCAD\Plan Set\108 - Final Site Plan.dwg
LAST UPDATE: 2021/12/07 - 1:31
PLOT DATE: 2021/12/07 - 2:13

DWG FILE: N:\73006\7333 - AECOM - NBC Pavlucket Tunnel DB\Cranson\AutoCAD\Plan Set\108 - Final Site Plan.dwg
BY: JARED LINHARES
PLOT DATE: Tuesday, December 7, 2021 2:13:15 PM

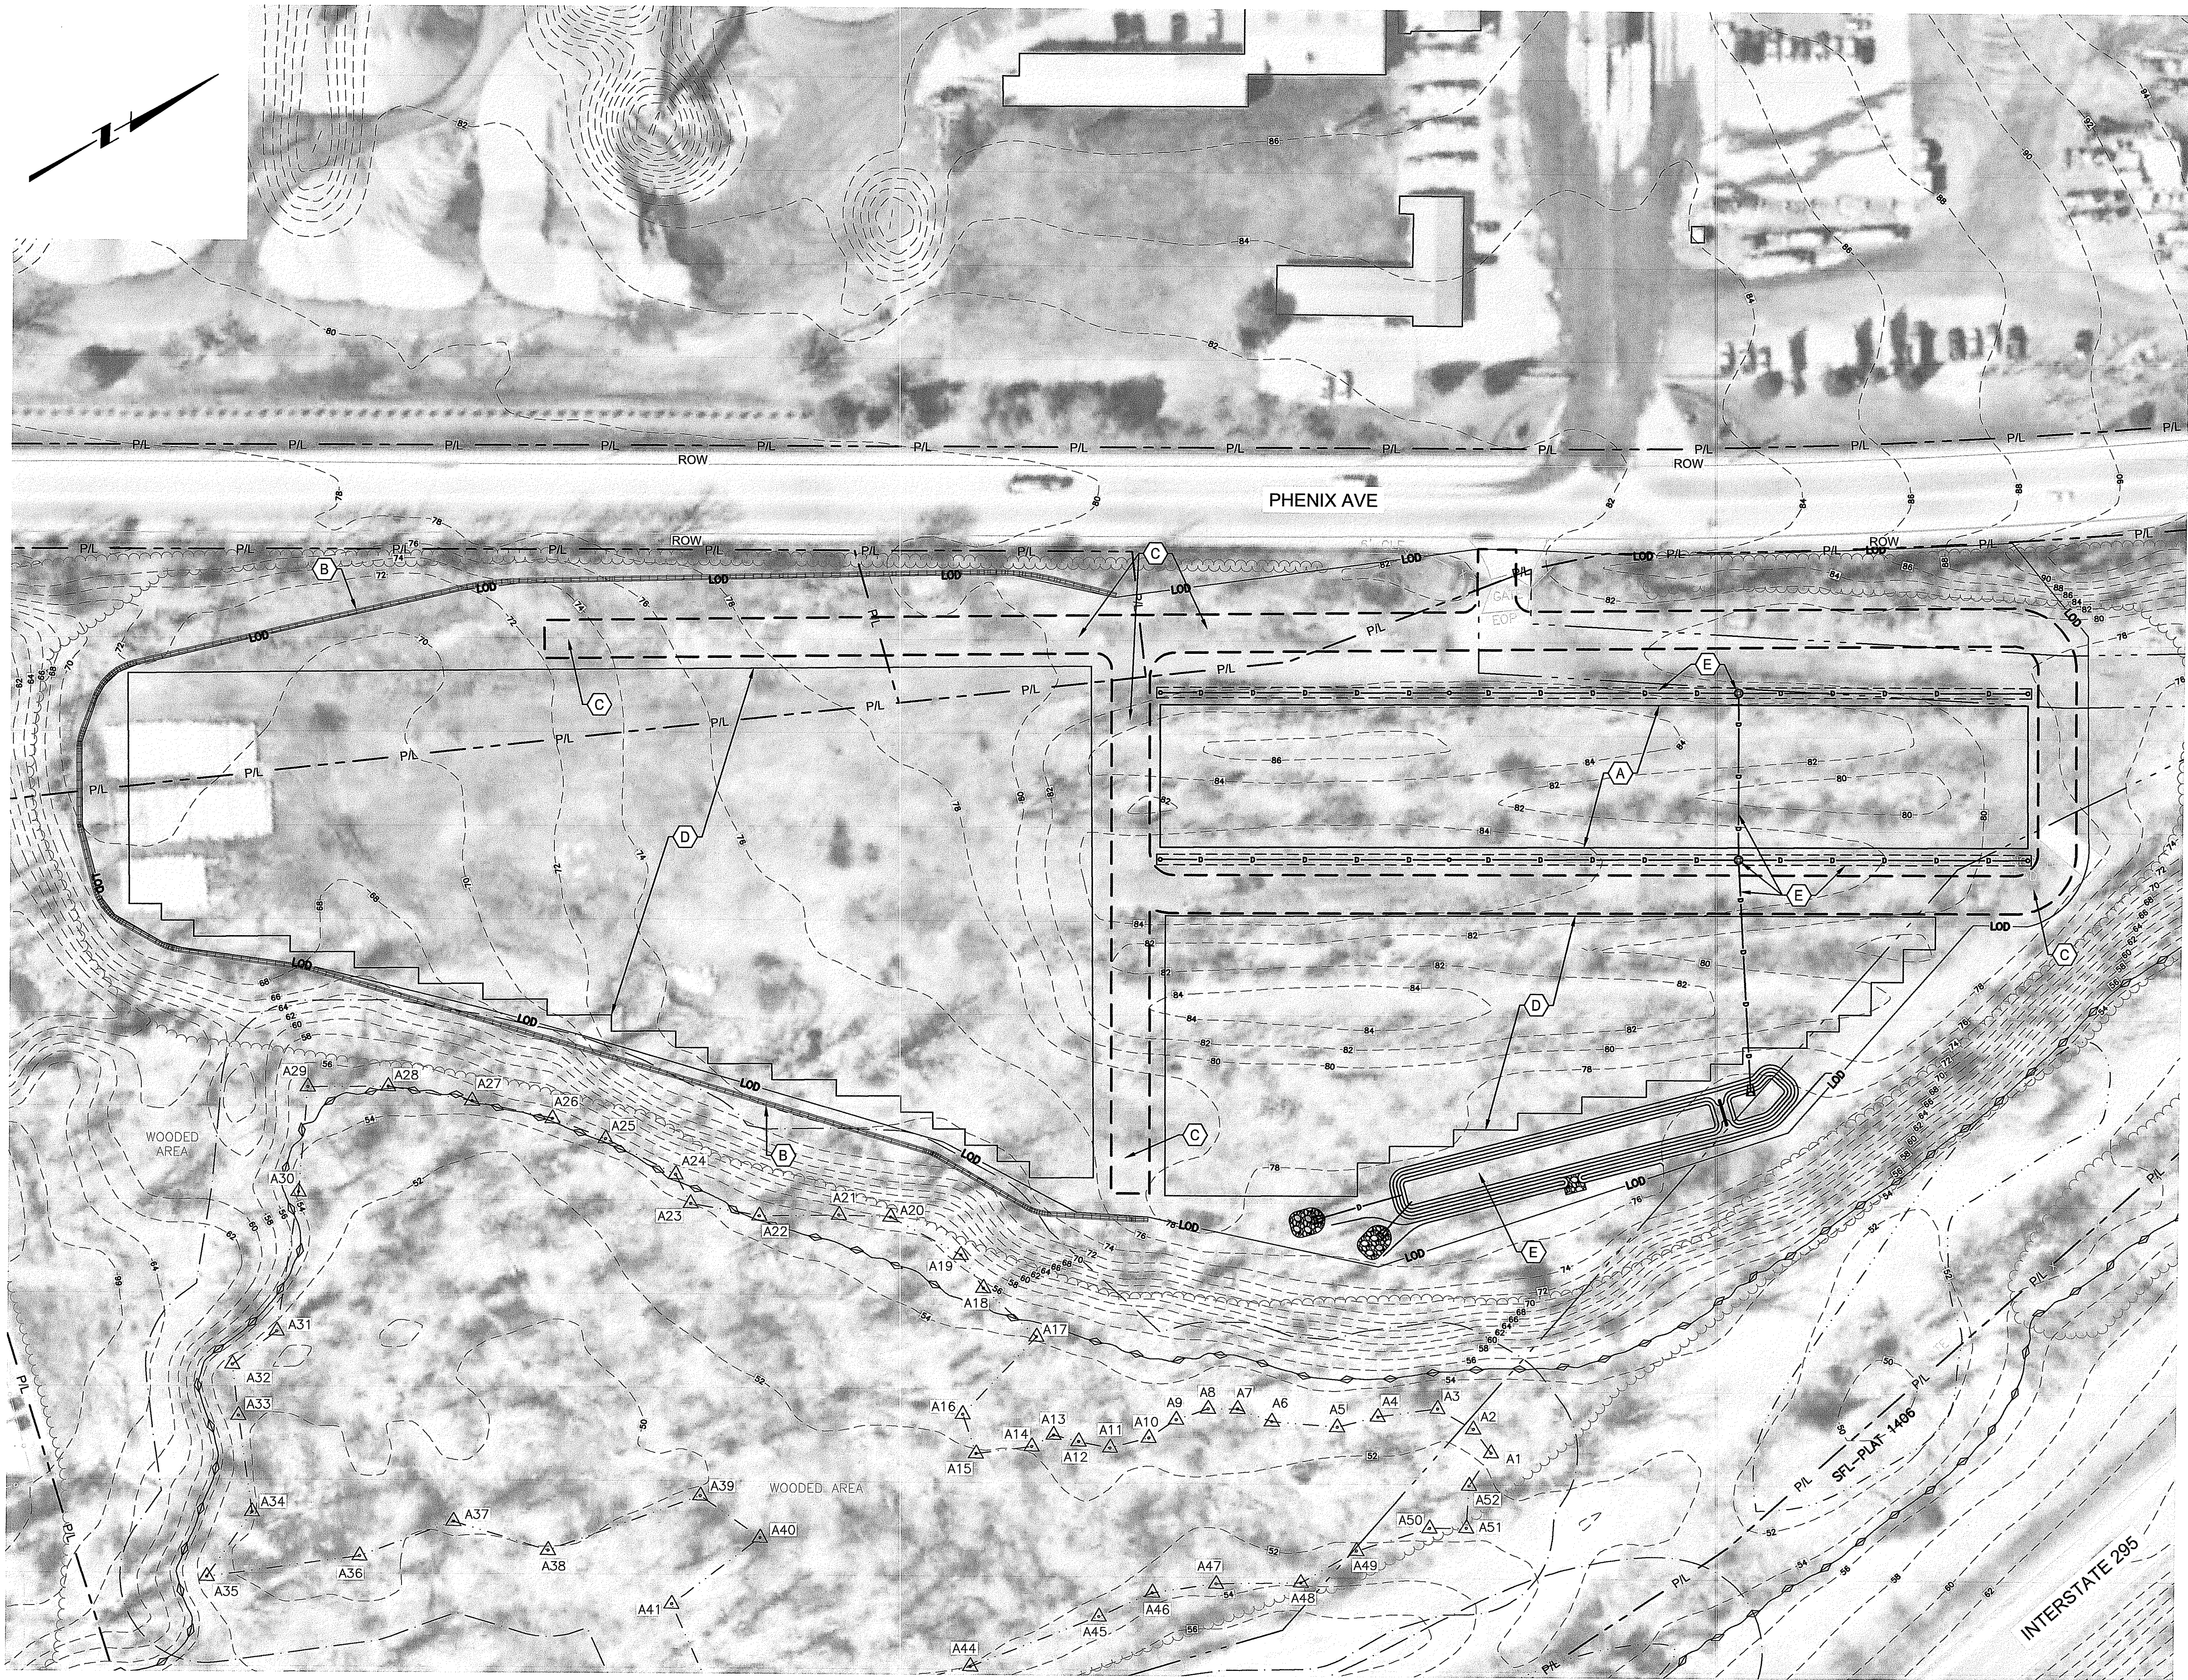

GENERAL SHEET NOTES

1. THE HORIZONTAL COORDINATE SYSTEM IS RHODE ISLAND STATE PLANE, NAD83. THE VERTICAL DATUM IS NGVD88. EXISTING 2-FT CONTOURS SHOWN WERE TAKEN FROM THE 2011 STATEWIDE LIDAR DATA.


SHEET KEYNOTES

- A. PRECAST FACTORY BUILDING AND FOUNDATION TO BE REMOVED; AREA TO BE STABILIZED WITH EXISTING SITE GRAVEL.
- B. EXISTING JERSEY BARRIER TO REMAIN.
- C. EXISTING COMPACTED GRAVEL ACCESS ROUTE TO REMAIN.
- D. PRECAST STAGING AREAS TO BE REMOVED; AREAS TO BE STABILIZED WITH EXISTING SITE GRAVEL.
- E. STORMWATER DRAINAGE AND BMPs TO REMAIN IN PLACE FOLLOWING PROJECT COMPLETION.

Kindly be advised that this Permit is not equivalent to a verification of the type or extent of freshwater wetlands on site.

DEPARTMENT OF ENVIRONMENTAL MANAGEMENT
OFFICE OF WATER RESOURCES
FRESHWATER WETLANDS PROGRAM
APPROVED WITH CONDITIONS
AS SPECIFIED IN THE LETTER OF APPROVAL
DATED DEC 10 2021 FILE # 21-0232
NO CHANGES ALLOWED WITHOUT PRIOR APPROVAL
APPROVED PLANS MUST BE AT CONSTRUCTION SITE
Martin D. Wemsek

Environmental Management
DEC 08 2021
Office of Water Resources

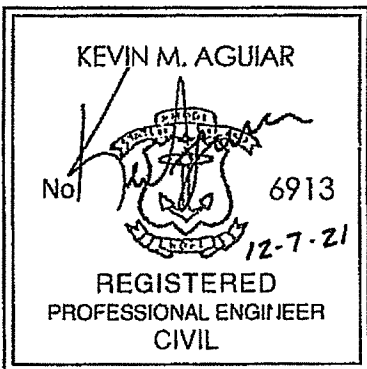

NOT FOR CONSTRUCTION

REV	DATE	BY	DESCRIPTION
C	07 DEC 21	J.C.	RIDEM RESUBMISSION
B	13 OCT 21	J.C.	RIDEM SUBMISSION
A	01 OCT 21	J.C.	60% SUBMISSION

SCALE
1" = 50'

WARNING
0 1/2 1
IF THIS BAR DOES NOT MEASURE 1" THEN DRAWING IS NOT TO SCALE

DESIGN BY: J. LINHARES
DRAWN BY: J. COBLEIGH
CHECKED: K. AGUIAR

ORIGINATOR:



CBNA - BARLETTA PHASE IIIA CSO JV



IN ASSOCIATION
AECOM

PERMITTING SUBMISSION


CRANSTON YARD PRECAST FACTORY

SHEET TITLE

FINAL SITE PLAN

SHEET NO.

CRAN - 108 - C

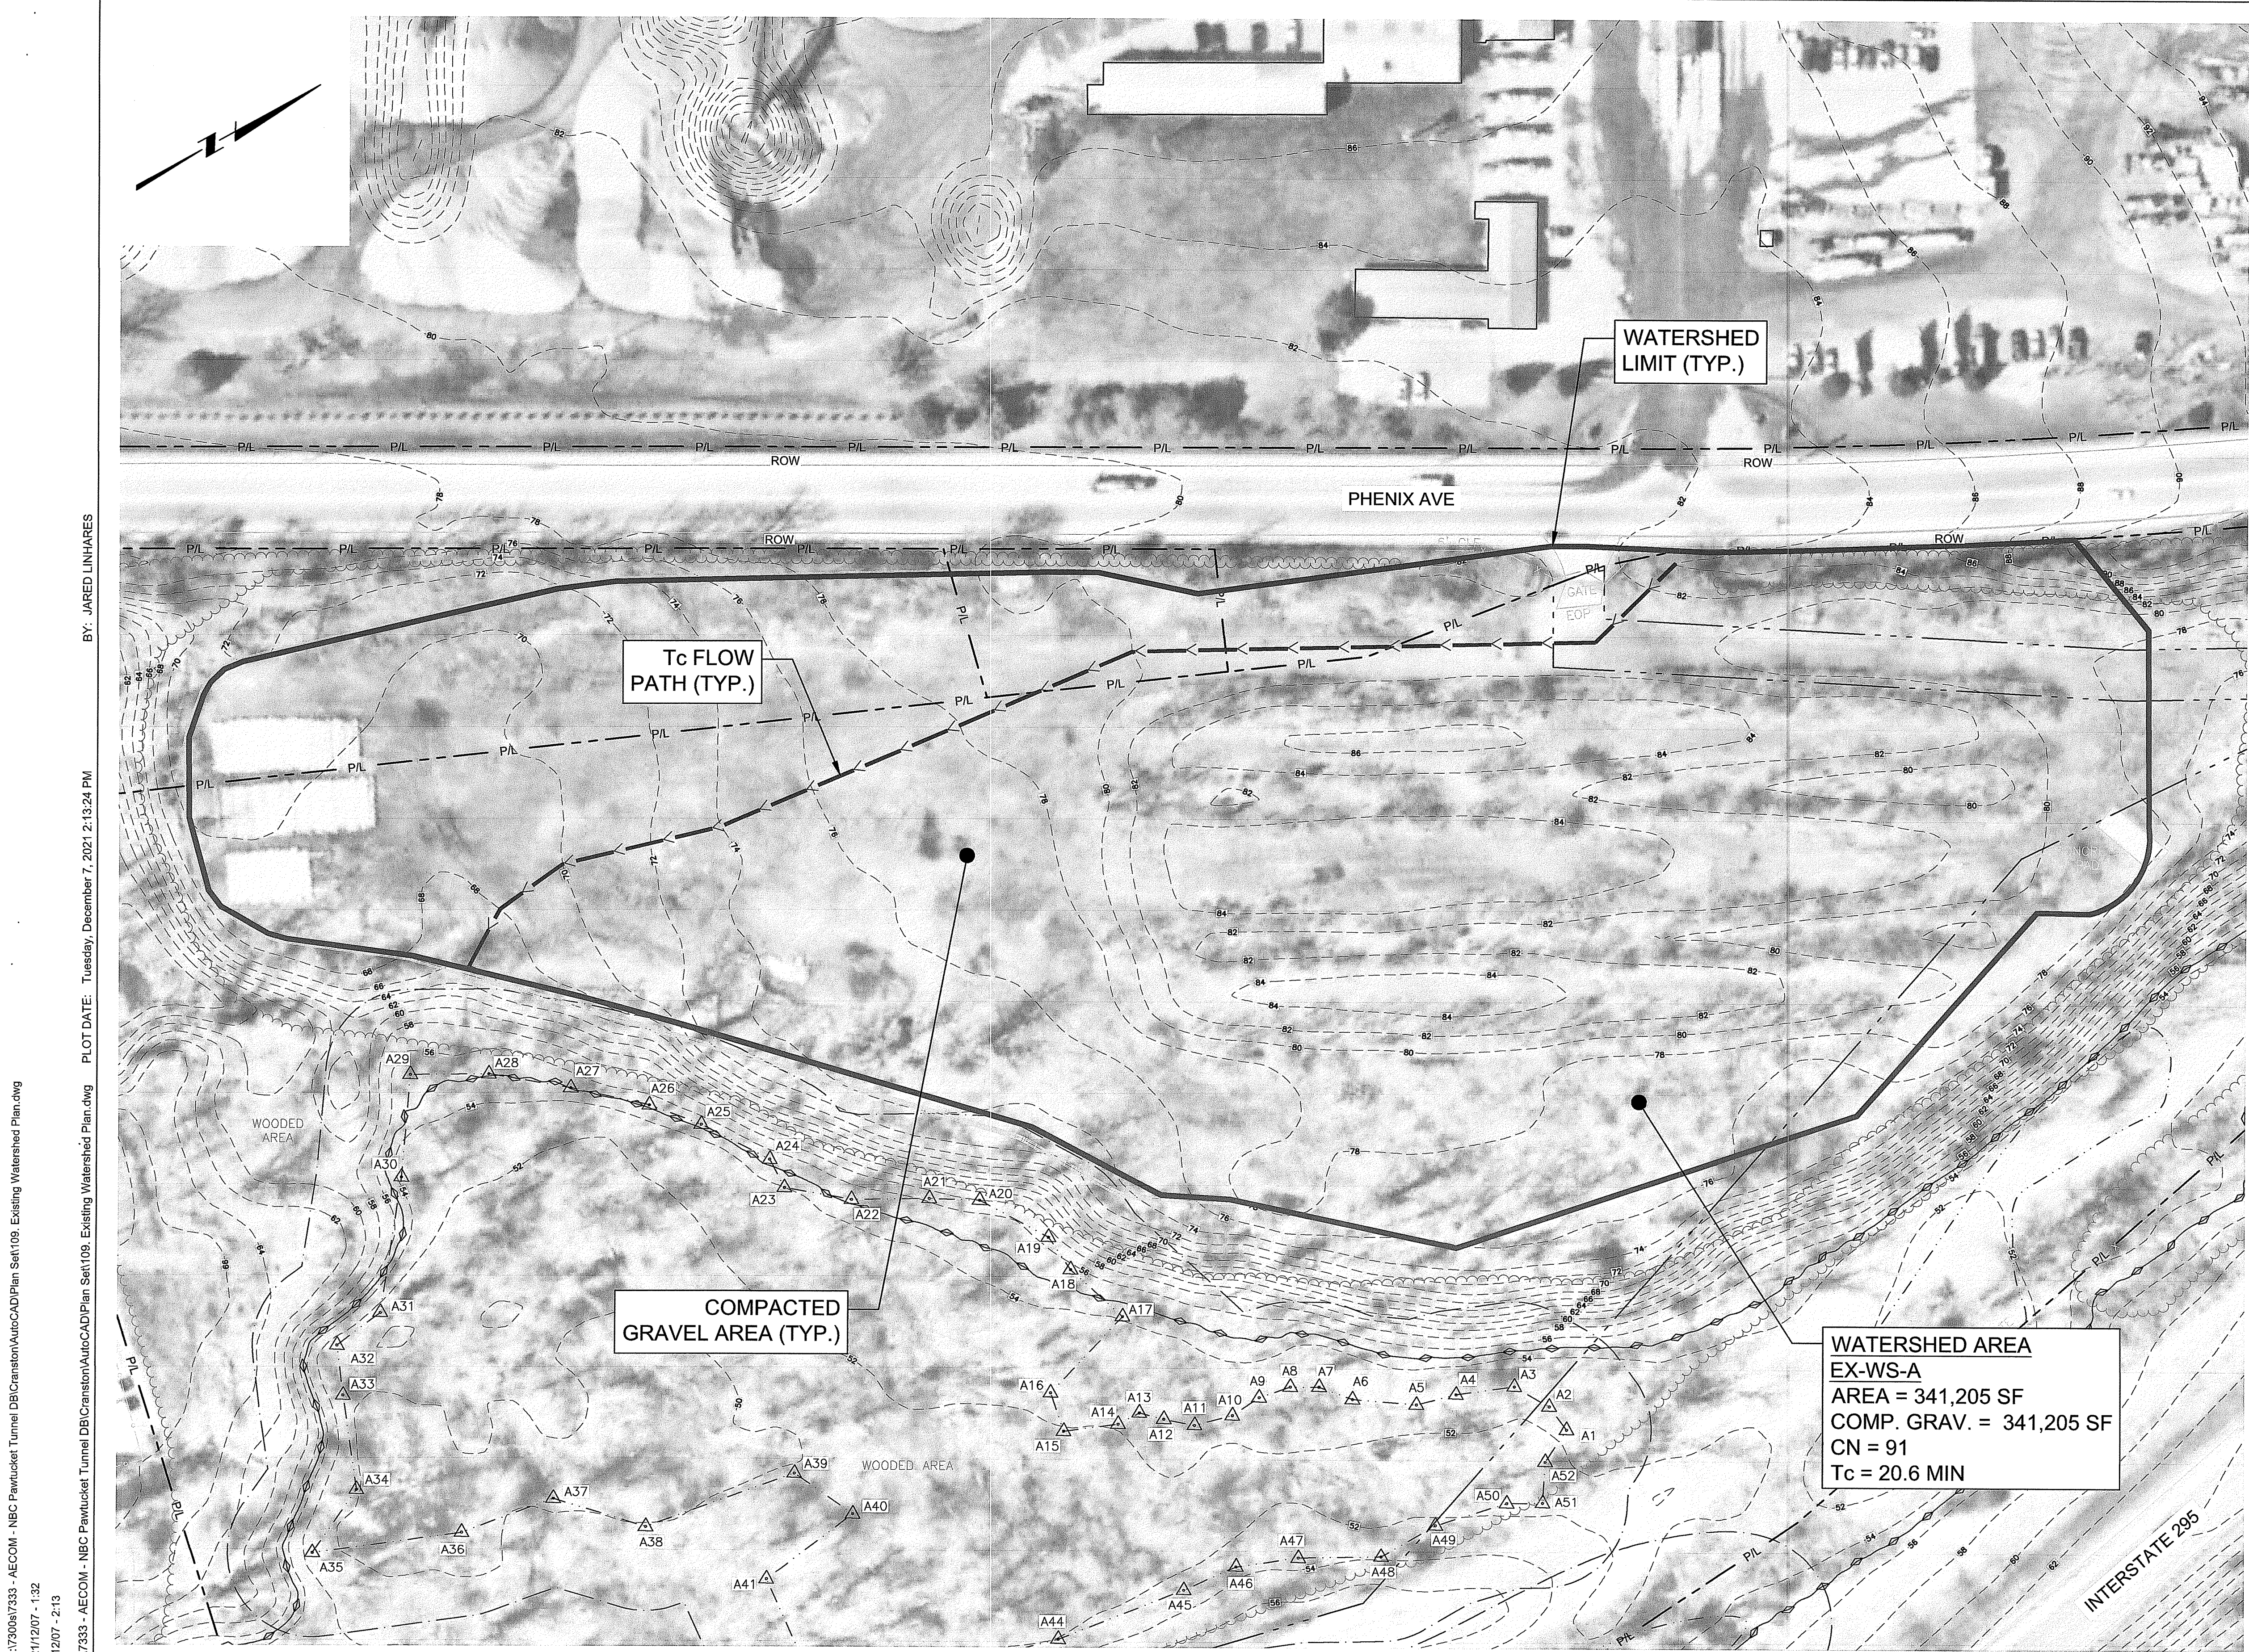

GENERAL SHEET NOTES

1. THE PROJECT AREA IS COMPRISED ALMOST ENTIRELY OF EXISTING COMPACTED GRAVEL. BASED ON FIELD INFILTRATION TESTS AND RISDISM GUIDELINES, THE COMPACTED GRAVEL IS CONSIDERED IMPERVIOUS FOR THE PURPOSES OF THE STORMWATER ANALYSIS AND DESIGN.

LEGEND

- WATERSHED LIMIT
Tc FLOW PATH
EXISTING COMPACTED GRAVEL AREA (AREAS WITH NO HATCH)

Kindly be advised that this Permit is not equivalent to a verification of the type or extent of freshwater wetlands on site.

DEPARTMENT OF ENVIRONMENTAL MANAGEMENT
OFFICE OF WATER RESOURCES
FRESHWATER WETLANDS PROGRAM
APPROVED WITH CONDITIONS
AS SPECIFIED IN THE LETTER OF APPROVAL
DATED DEC 10 2021 FILE # 21-0227
NO CHANGES ALLOWED WITHOUT PRIOR APPROVAL
APPROVED PLANS MUST BE AT CONSTRUCTION SITE
Martin D. Wences

Environmental Management
DEC 08 2021
Office of Water Resources

KEVIN M. AGUIAR
No. 6913
12-7-21
REGISTERED
PROFESSIONAL ENGINEER
CIVIL

NOT FOR CONSTRUCTION

PATH/FILENAME: N:\73008\7333 - AECOM - NBC Pavlucket Tunnel DB\Cranson\AutoCAD\Plan Set\109 Existing Watershed Plan.dwg
LAST UPDATE: 2021/12/07 - 1:32
PLOT DATE: 2021/12/07 - 2:13
BY: JARED LINHARES
DWG FILE: N:\73008\7333 - AECOM - NBC Pavlucket Tunnel DB\Cranson\AutoCAD\Plan Set\109 Existing Watershed Plan.dwg
PLOT DATE: Tuesday, December 7, 2021 2:13:24 PM

REV	DATE	BY	DESCRIPTION
C	07 DEC 21	J.C.	RIDEM RESUBMISSION
B	13 OCT 21	J.C.	RIDEM SUBMISSION
A	01 OCT 21	J.C.	60% SUBMISSION

SCALE
1" = 50'

WARNING
0 1/2 1
IF THIS BAR DOES NOT MEASURE 1" THEN DRAWING IS NOT TO SCALE

DESIGN BY: J. LINHARES
DRAWN BY: J. COBLEIGH
CHECKED: K. AGUIAR

ORIGINATOR:
BETA
www.BETA-Inc.com


CBNA - BARLETTA PHASE IIIA CSO JV
CB3A
CBNA - BARLETTA JOINT VENTURE
IN ASSOCIATION
AECOM

PERMITTING SUBMISSION
CRANSTON YARD PRECAST FACTORY

SHEET TITLE
EXISTING WATERSHED PLAN

SHEET NO.
CRAN - 109 - C
10 of 23

PATHFILENAME: N:\7300s\7333 - AECOM - NBC Pawtucket Tunnel DB\Cranton\AutoCAD\Plan Set\110. Proposed Watershed Plan.dwg
 LAST UPDATE: 2021/12/07 - 2:15
 PLOT DATE: 2021/12/07 - 2:19
 DWG FILE: N:\7300s\7333 - AECOM - NBC Pawtucket Tunnel DB\Cranton\AutoCAD\Plan Set\110. Proposed Watershed Plan.dwg PLOT DATE: Tuesday, December 7, 2021 2:19:03 PM
 BY: JARED LINHARES

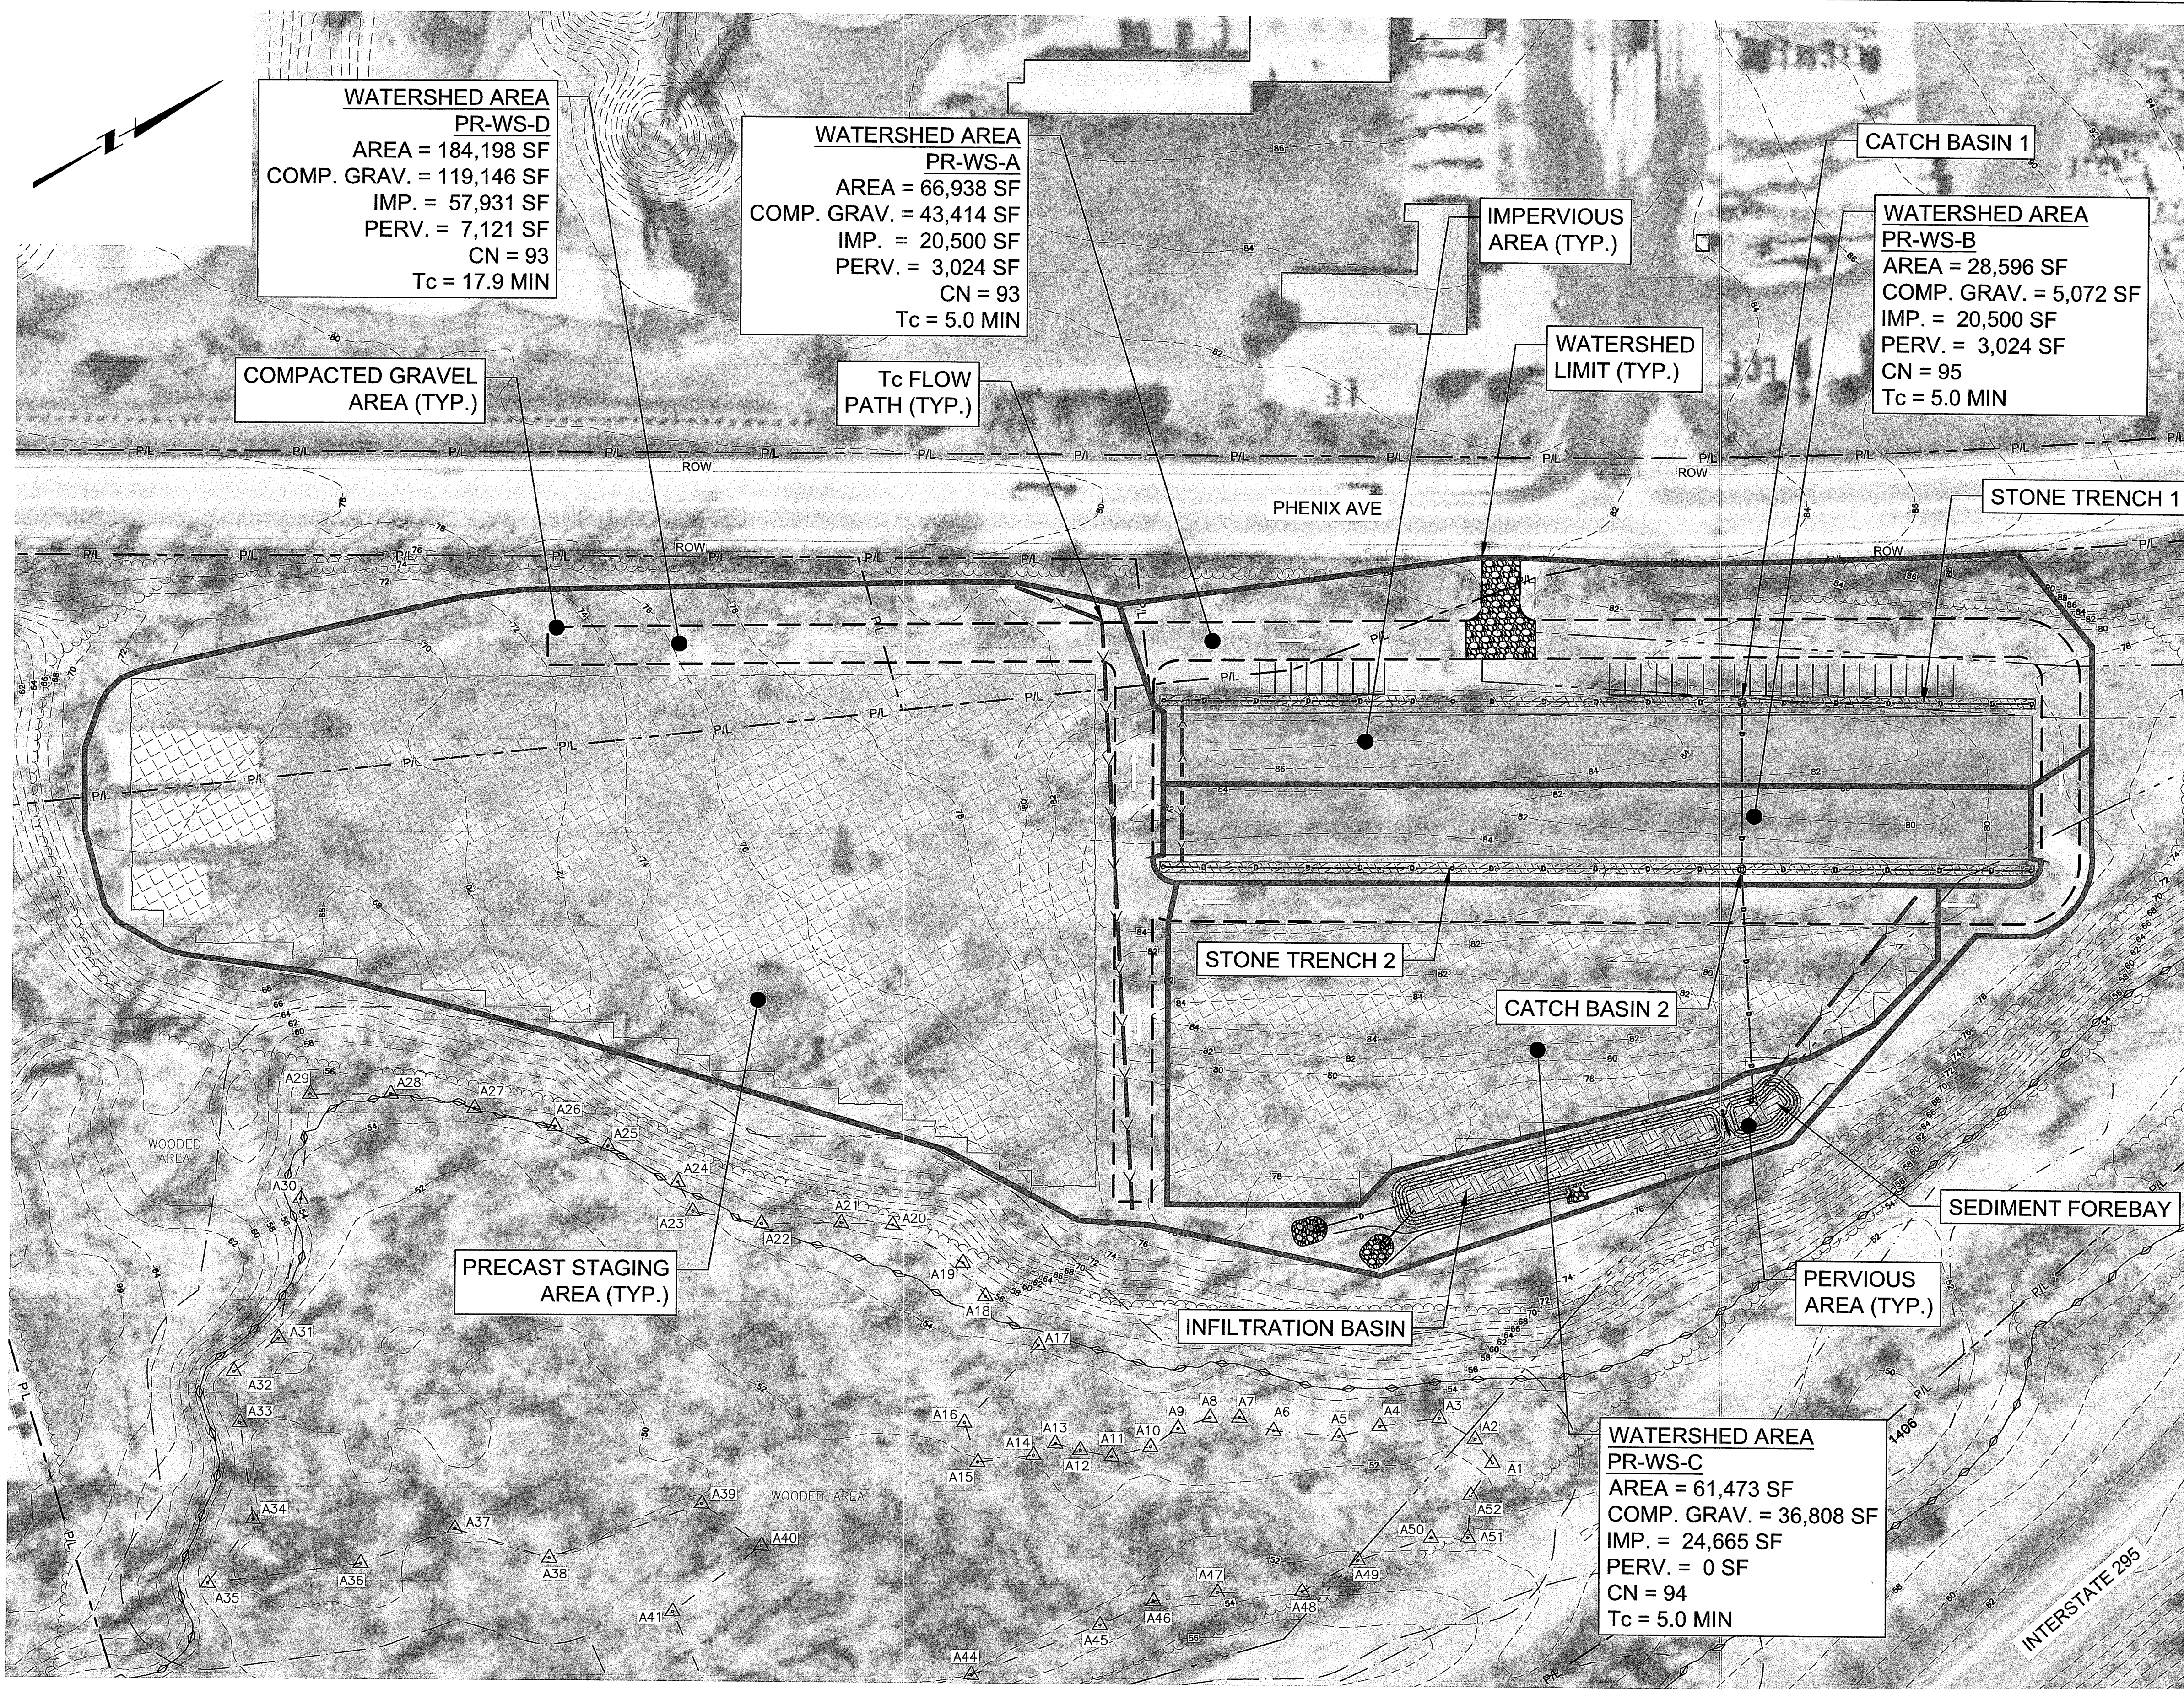

GENERAL SHEET NOTES

- THE PROJECT AREA IS COMPRISED ALMOST ENTIRELY OF EXISTING COMPACTED GRAVEL. BASED ON FIELD INFILTRATION TESTS AND RISDISM GUIDELINES, THE COMPACTED GRAVEL IS CONSIDERED IMPERVIOUS FOR THE PURPOSES OF THE STORMWATER ANALYSIS AND DESIGN.
- THE PROPOSED WATERSHED PLAN REPRESENTS THE TEMPORARY, INTERIM CONDITION OF THE SITE DURING CONSTRUCTION AND OPERATION OF THE PRECAST FACTORY IN SUPPORT OF THE PAWTUCKET TUNNEL PROJECT. AFTER THE ANTICIPATED 18-MONTH DURATION, THE BUILDING AND PRECAST PLANKS WILL BE REMOVED FROM SITE AND STABILIZED WITH PROCESSED GRAVEL. THE STORMWATER BMPS WILL BE LEFT IN PLACE FOLLOWING CONSTRUCTION.

LEGEND

- WATERSHED LIMIT
- Tc FLOW PATH
- IMPERVIOUS AREA (BUILDING ROOF)
- PRECAST STAGING AREA (50% IMPERVIOUS, 50% COMPACTED GRAVEL)
- PERVIOUS AREA (STORMWATER BMPS)
- EXISTING COMPACTED GRAVEL AREA TO REMAIN (AREAS WITH NO HATCH)

Kindly be advised that this Permit is not equivalent to a verification of the type or extent of freshwater wetlands on site.

DEPARTMENT OF ENVIRONMENTAL MANAGEMENT
 OFFICE OF WATER RESOURCES
 FRESHWATER WETLANDS PROGRAM
 APPROVED WITH CONDITIONS
 AS SPECIFIED IN THE LETTER OF APPROVAL
 DATED DEC 10 2021 FILE # 21-0232
 NO CHANGES ALLOWED WITHOUT PRIOR APPROVAL
 APPROVED PLANS MUST BE AT CONSTRUCTION SITE
Martín D. Sencel

Environmental Management
 DEC 08 2021
 Office of Water Resources

KEVIN M. AGUIAR
 No. 6913
 12-7-21
 REGISTERED PROFESSIONAL ENGINEER
 CIVIL

NOT FOR CONSTRUCTION

PERMITTING SUBMISSION	SHEET TITLE	SHEET NO.
CRANSTON YARD PRECAST FACTORY	PROPOSED WATERSHED PLAN	CRAN - 110 - C
		11 of 23

REV	DATE	BY	DESCRIPTION
C	07 DEC 21	J.C.	RIDEM RESUBMISSION
B	13 OCT 21	J.C.	RIDEM SUBMISSION
A	01 OCT 21	J.C.	60% SUBMISSION

SCALE	WARNING	DESIGN BY: J. LINHARES
1" = 50'	0 1/2 1 IF THIS BAR DOES NOT MEASURE 1" THEN DRAWING IS NOT TO SCALE	DRAWN BY: J. COBLEIGH
		CHECKED: K. AGUIAR

ORIGINATOR:

 www.BETA-inc.com

CBNA - BARLETTA PHASE IIIA CSO JV

 IN ASSOCIATION

PERMITTING SUBMISSION
 CRANSTON YARD PRECAST FACTORY


SHEET TITLE
 PROPOSED WATERSHED PLAN

SHEET NO.
 CRAN - 110 - C

PATFILENAME: N:\7300s\7333 - AECOM - NBC Pavtucket Tunnel DB\Cranston\AutoCAD\Plan Set\111-112 Construction Details 1-2.dwg
LAST UPDATE: 2021/12/07 - 1:59
PLOT DATE: 2021/12/07 - 2:13
DWG FILE: N:\7300s\7333 - AECOM - NBC Pavtucket Tunnel DB\Cranston\AutoCAD\Plan Set\111-112 Construction Details 1-2.dwg


BY: JARED LINHARES

Tuesday, December 7, 2021 2:13:41 PM

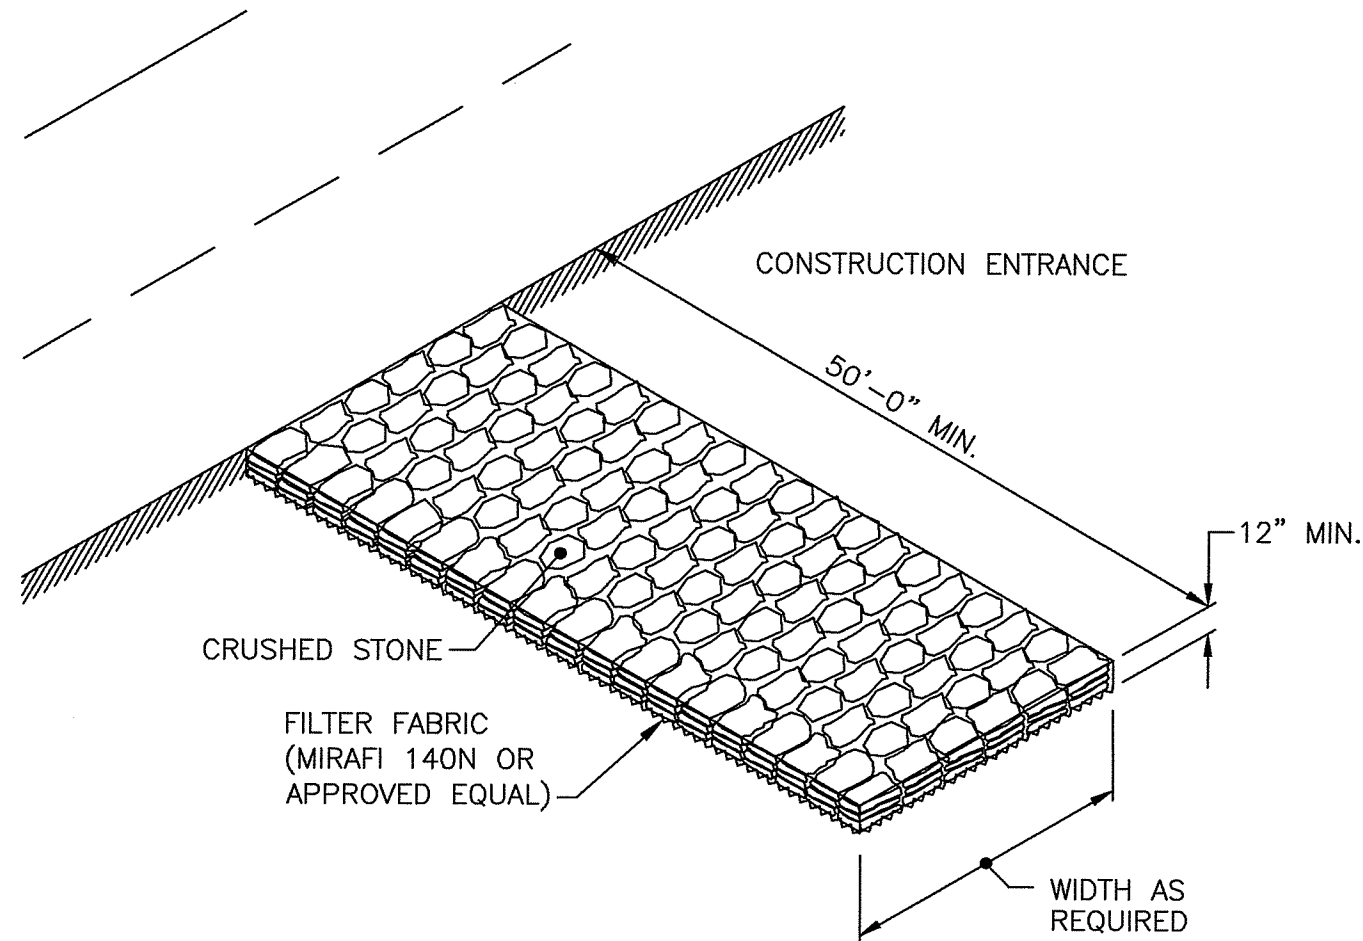

NOTE:
SHALL BE IN ACCORDANCE WITH SECTION 211 OF THE R.I. STANDARD SPECIFICATIONS.


CONSTRUCTION ACCESS
NOT TO SCALE

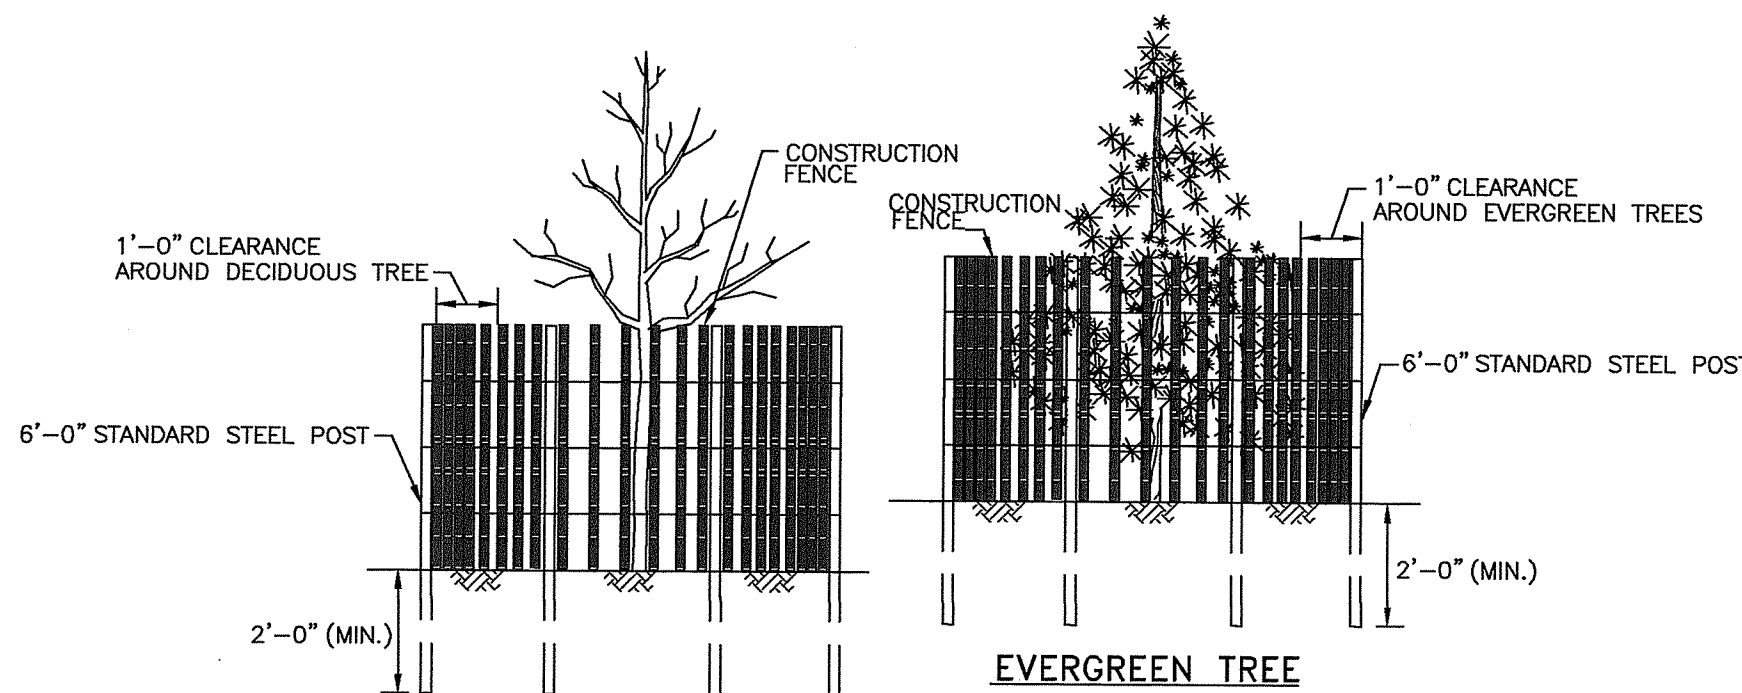

NOTE:
SHALL BE IN ACCORDANCE WITH SECTION L.11 OF THE R.I. STANDARD SPECIFICATIONS.

**DRIP LINE TREE PROTECTION DEVICE
FOR EXISTING TREES**
NOT TO SCALE


R.I.
STANDARD
51.1.1

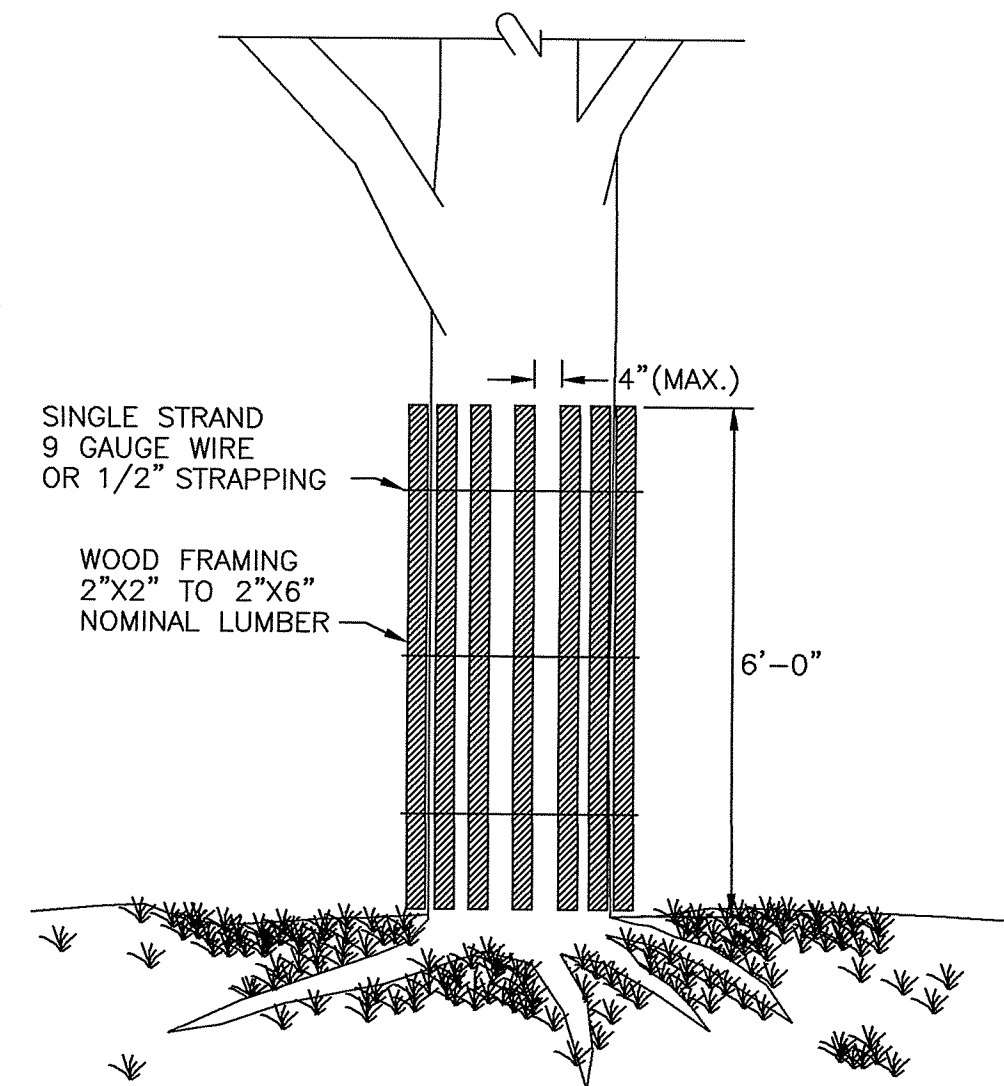


NOTE:
SHALL BE IN ACCORDANCE WITH SECTION L.11 OF THE STANDARD SPECIFICATIONS.

TREE PROTECTION DEVICE
NOT TO SCALE

R.I.
STANDARD
51.1.0

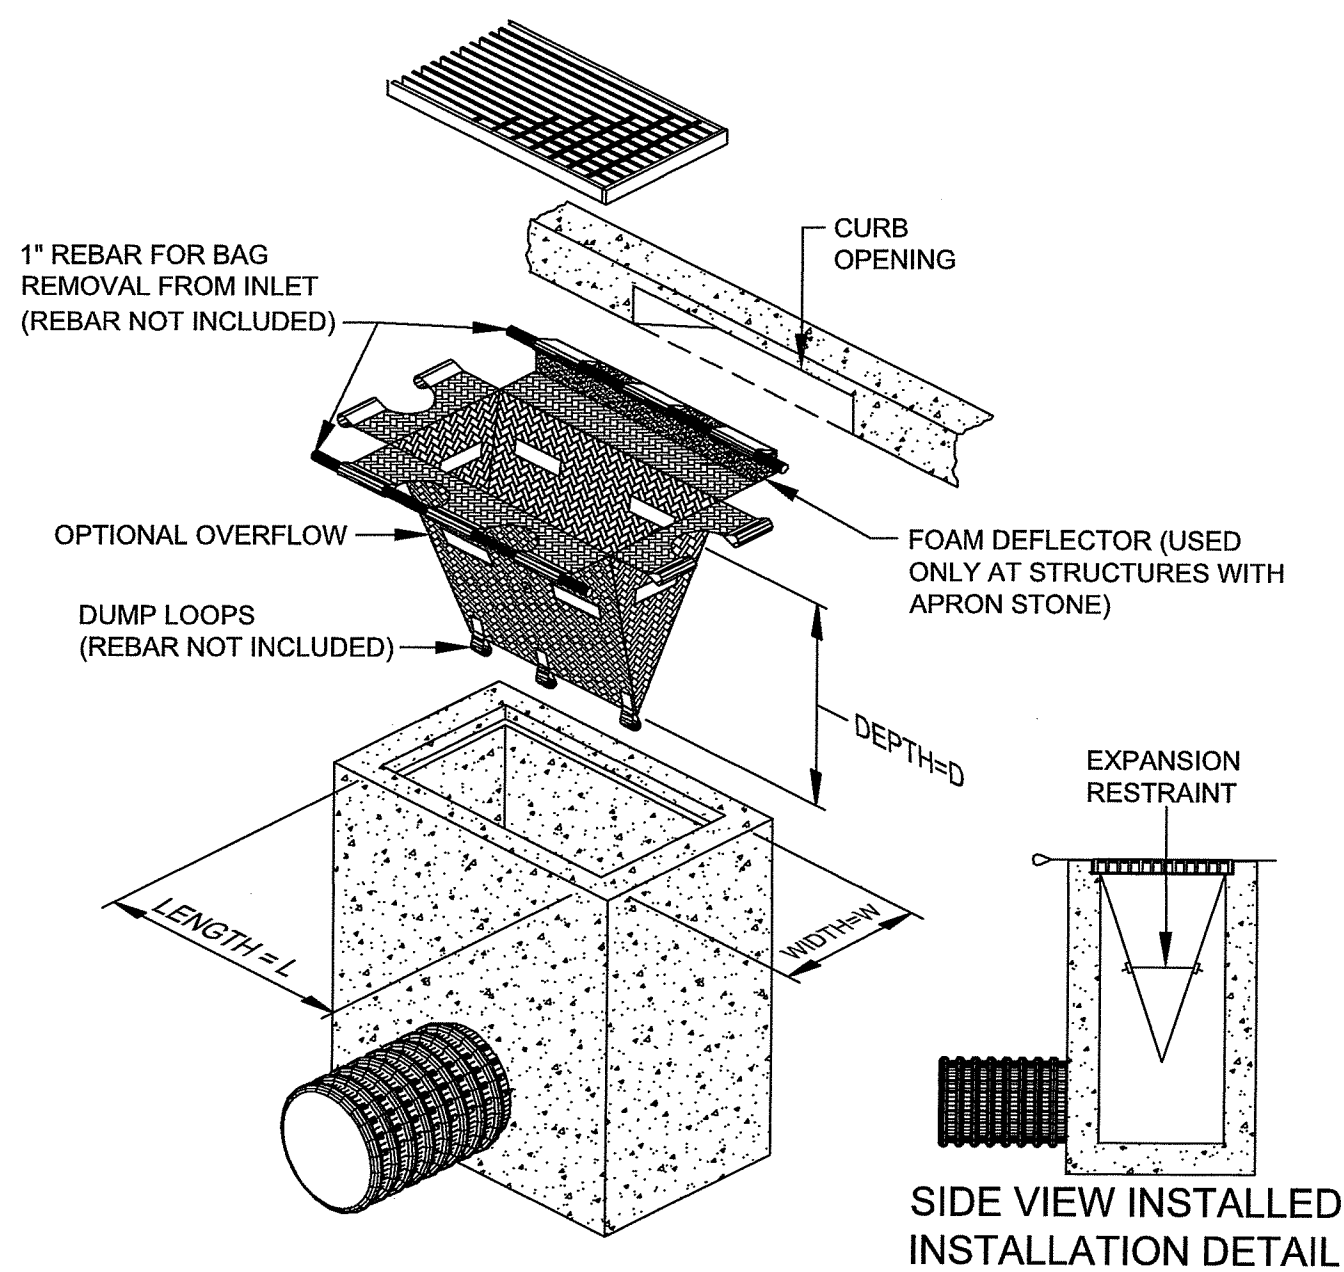


**CATCH BASIN SEDIMENT CONTROL DEVICE
(WITH OPTIONAL CURB DEFLECTOR)**
NOT TO SCALE

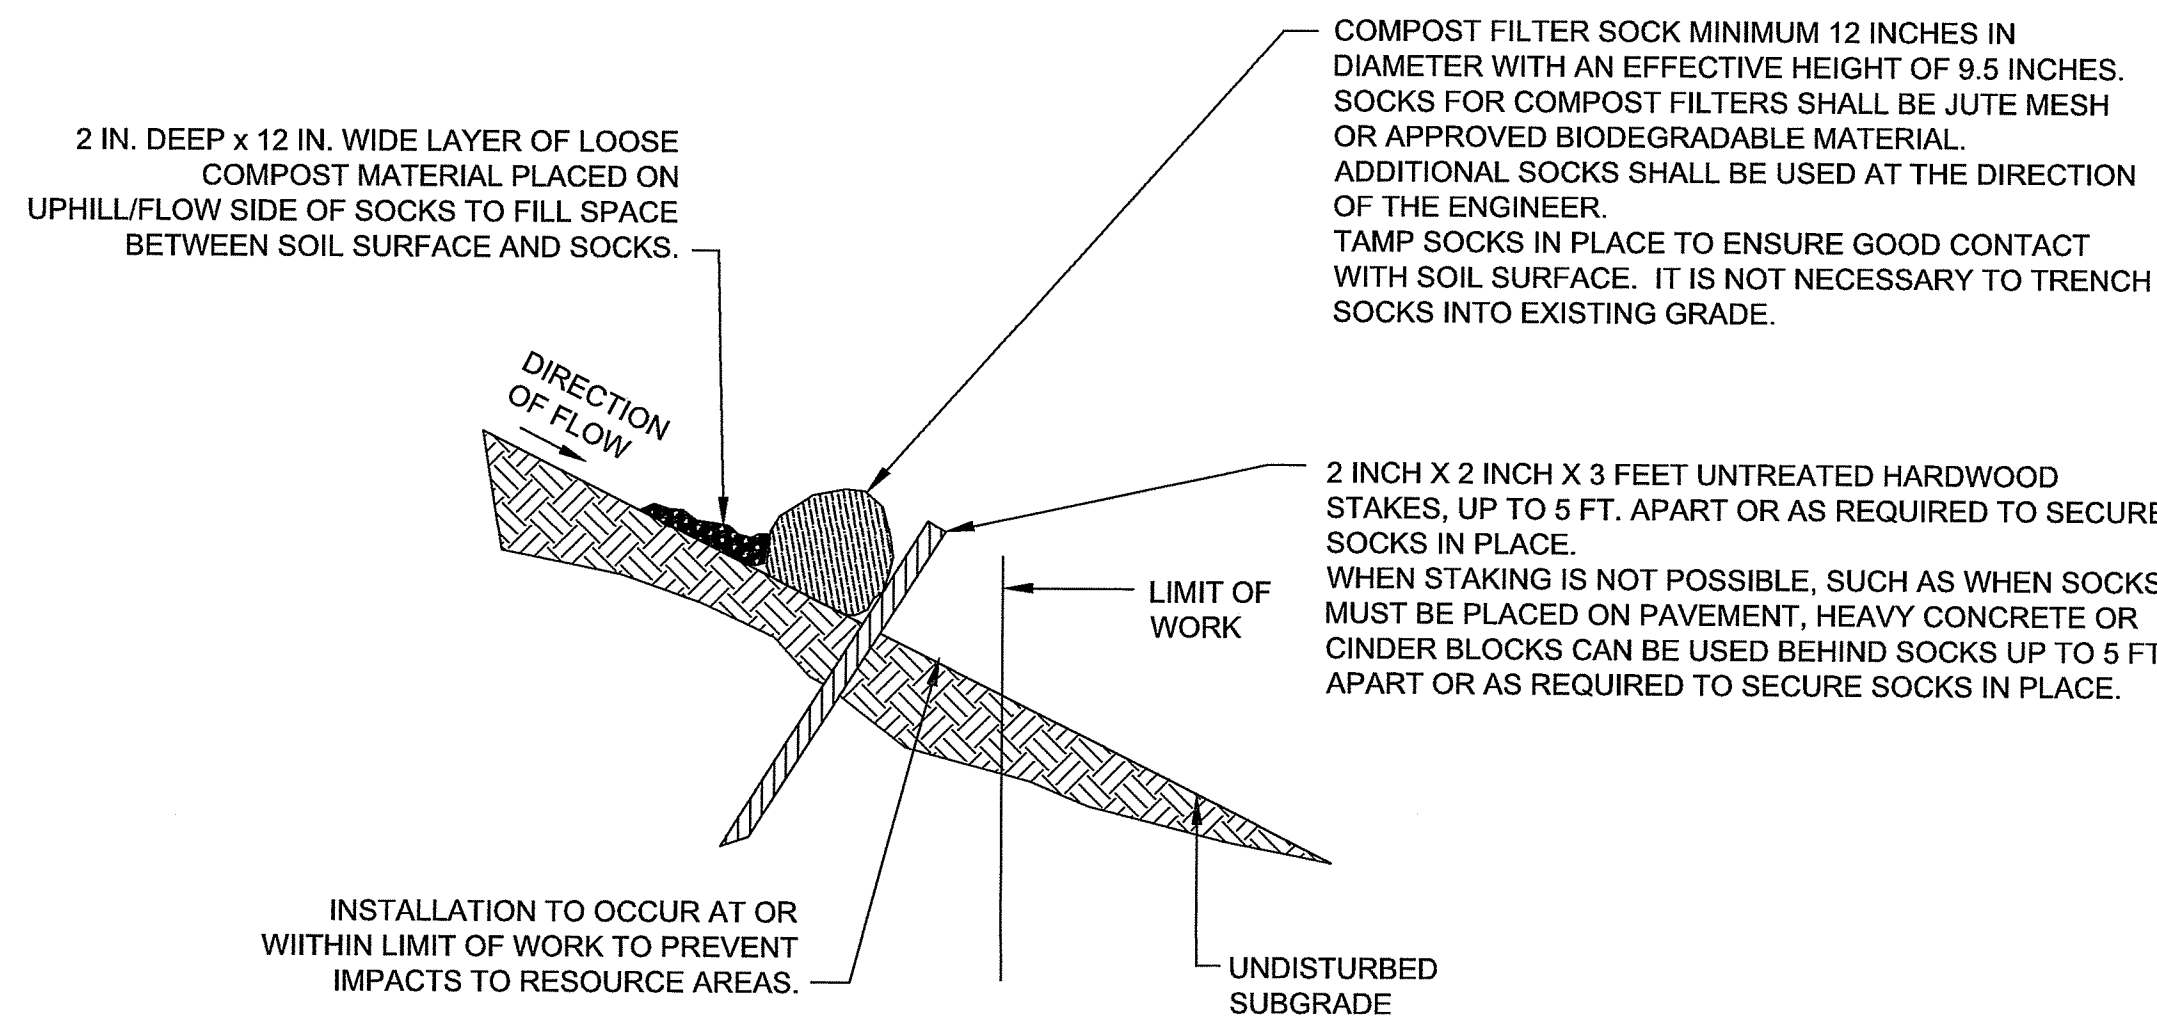

NOTES:

1. PROVIDE A MINIMUM SOCK DIAMETER OF 12 INCHES FOR SLOPES UP TO 50 FEET IN LENGTH WITH A SLOPE RATIO OF 3H:1V OR STEEPER. LONGER SLOPES OF 3H:1V MAY REQUIRE LARGER SOCK DIAMETER OR ADDITIONAL COURSING OF FILTER SOCKS TO CREATE A FILTER BERM. REFER TO MANUFACTURER'S RECOMMENDATIONS FOR SITUATIONS WITH LONGER OR STEEPER SLOPES.
2. INSTALL SOCKS ALONG CONTOURS AND PERPENDICULAR TO SHEET OR CONCENTRATED FLOW.
3. DO NOT INSTALL IN PERENNIAL, EPHEMERAL OR INTERMITTENT STREAMS.
4. CONFIGURE SOCKS AROUND EXISTING SITE FEATURES TO MINIMIZE SITE DISTURBANCE AND MAXIMIZE CAPTURE AREA OF STORMWATER RUN-OFF.
5. IF SOCK NETTING MUST BE JOINED, FIT BEGINNING OF NEW SOCK OVER END OF OLD SOCK, OVERLAPPING BY 2 FEET AND STACK OVERLAP. IF SOCK NETTING IS NOT JOINED, OVERLAP OLD SOCK WITH NEW BY MINIMUM OF 2 FEET.

COMPOST FILTER SOCK
NOT TO SCALE

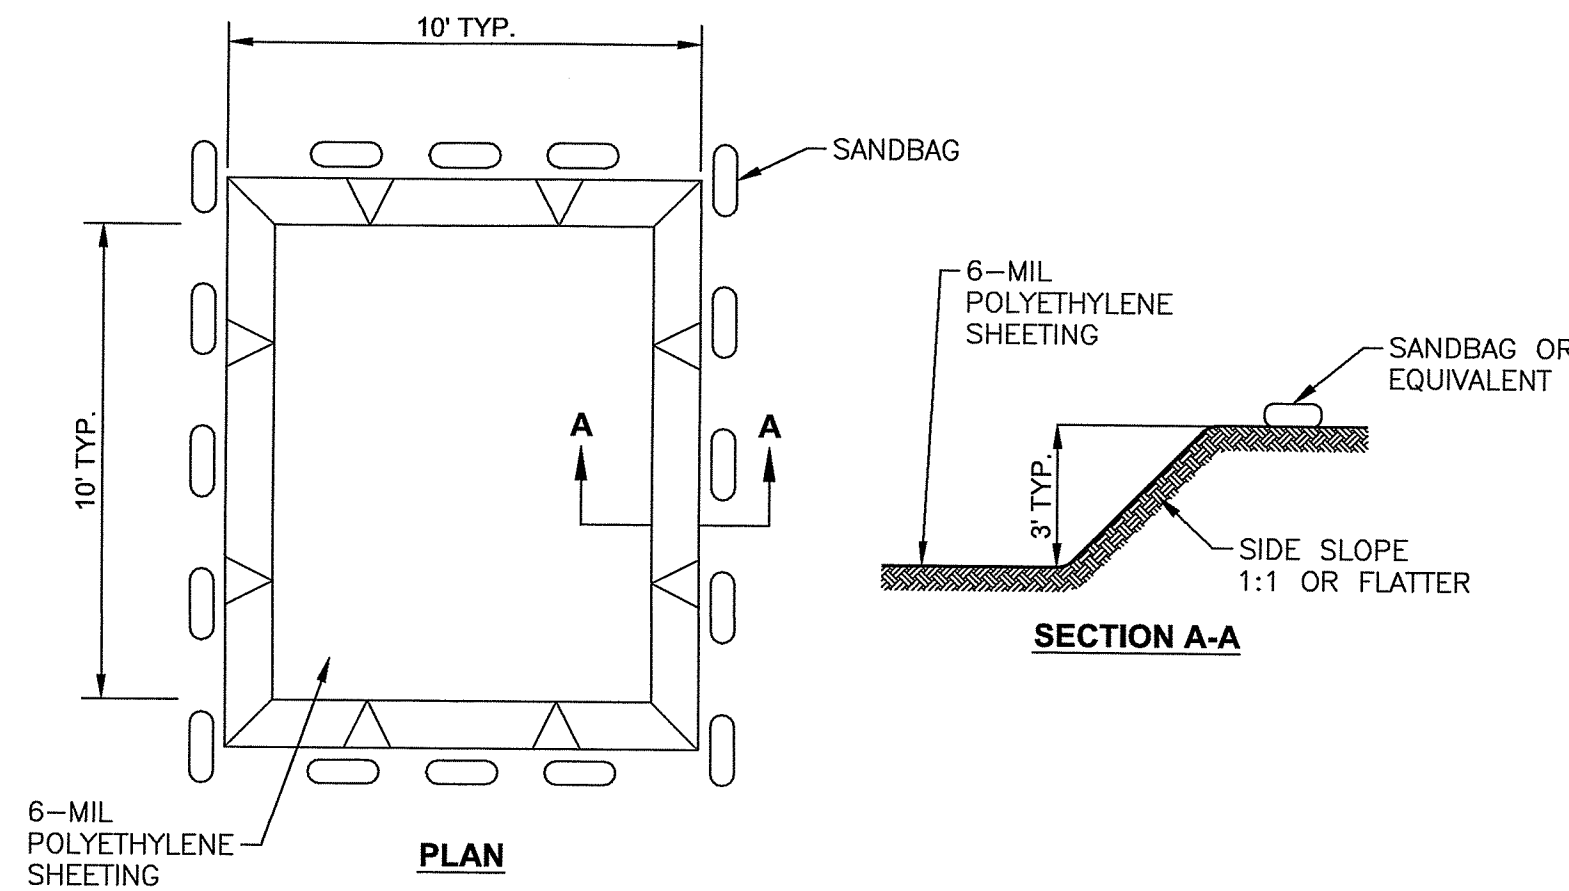

CONCRETE WASHOUT AREA DETAIL
NOT TO SCALE

DEPARTMENT OF ENVIRONMENTAL MANAGEMENT:
OFFICE OF WATER RESOURCES
FRESHWATER WETLANDS PROGRAM
APPROVED WITH CONDITIONS
AS SPECIFIED IN THE LETTER OF APPROVAL
DATED **DEC 10 2021** FILE # **21-0232**
NO CHANGES ALLOWED WITHOUT PRIOR APPROVAL
APPROVED PLANS MUST BE AT CONSTRUCTION SITE
Martin D. Weneck

Environmental Management
DEC 08 2021
Office of Water Resources

KEVIN M. AGUIAR
No. 6913
12-7-21
REGISTERED
PROFESSIONAL ENGINEER
CIVIL

NOT FOR CONSTRUCTION

REV	DATE	BY	DESCRIPTION
C	07 DEC 21	J.C.	RIDEM RESUBMISSION
B	13 OCT 21	J.C.	RIDEM SUBMISSION
A	01 OCT 21	J.C.	60% SUBMISSION

SCALE
NO SCALE

WARNING
0 1/2 1
IF THIS BAR DOES
NOT MEASURE 1"
THEN DRAWING IS
NOT TO SCALE

DESIGN BY: J. LINHARES
DRAWN BY: J. COBLEIGH
CHECKED: K. AGUIAR

ORIGINATOR:

BETA
www.BETA-Inc.com

CBNA - BARLETTA PHASE IIIA CSO JV

CB3A
CBNA - BARLETTA
JOINT VENTURE

IN ASSOCIATION
AECOM

PERMITTING SUBMISSION

CRANSTON YARD PRECAST FACTORY




SHEET TITLE

CONSTRUCTION DETAILS NO. 1



SHEET NO.

CRAN - 111 - C

12 of 23

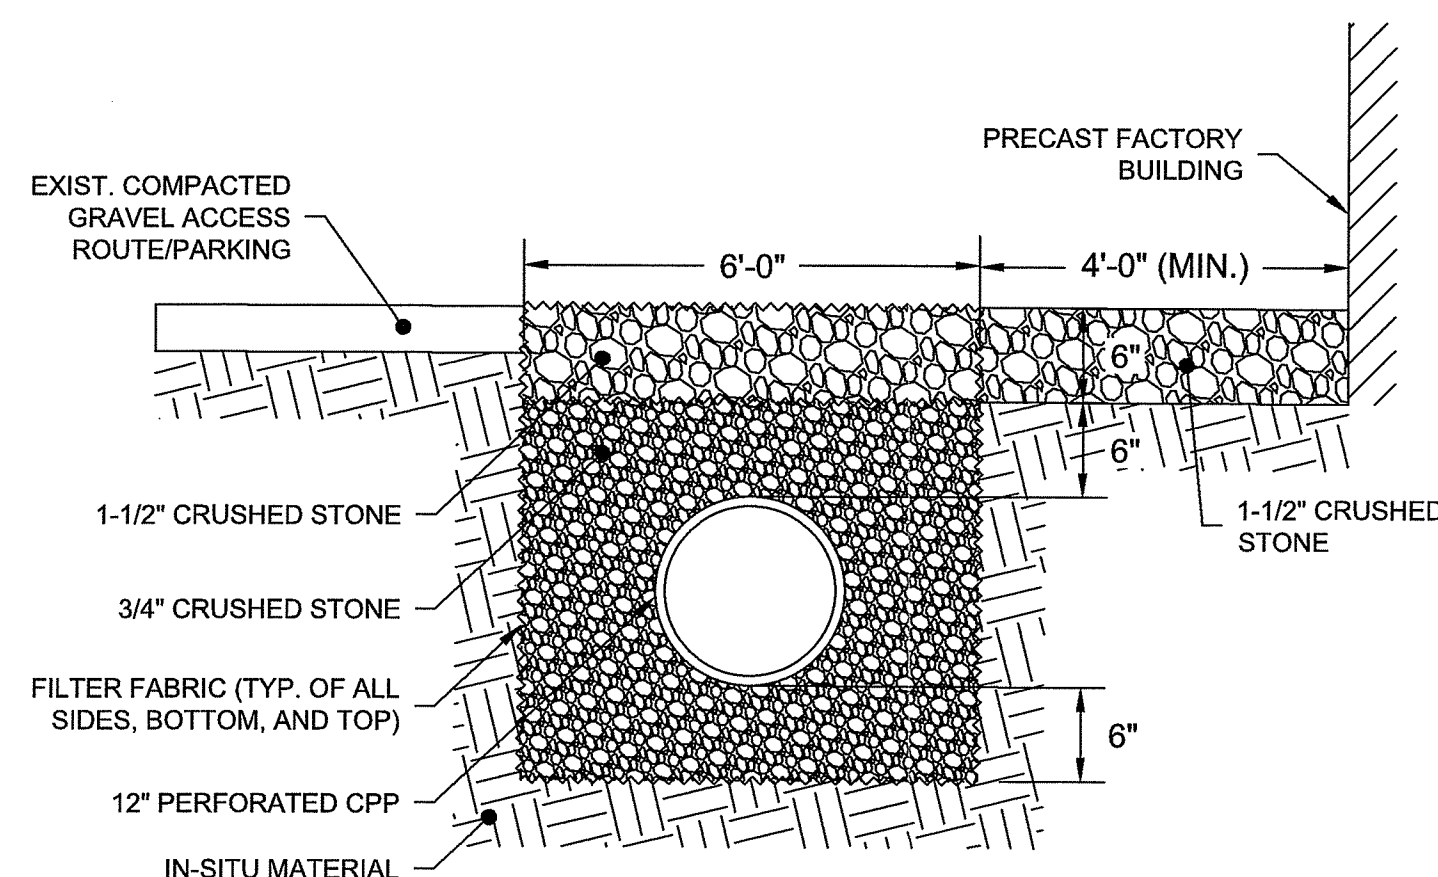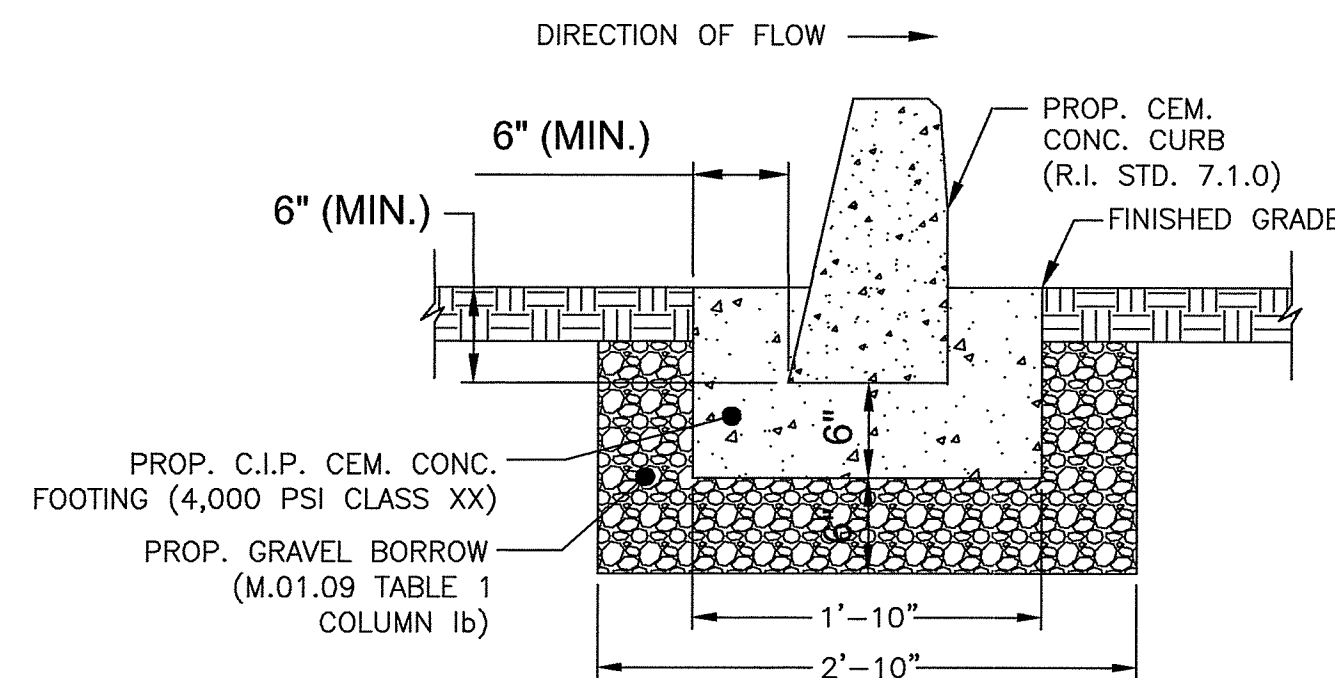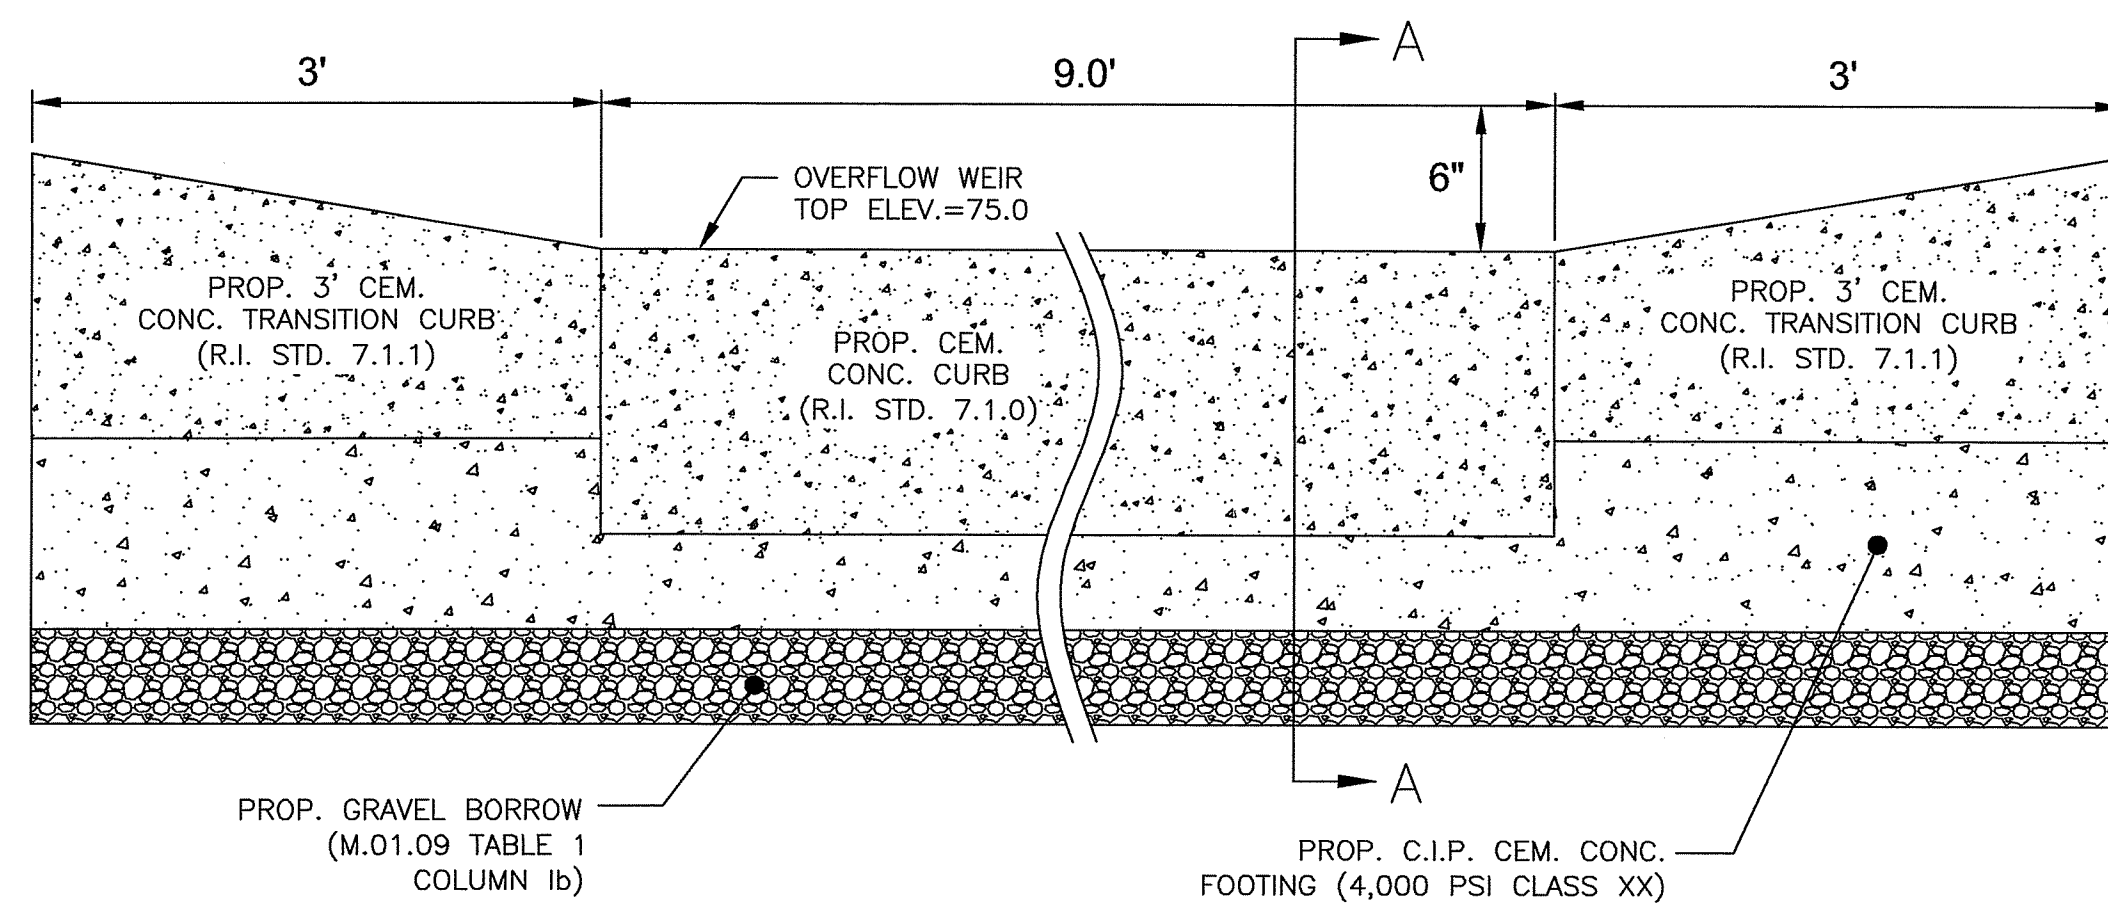

- NOTES:**
1. UNDERGROUND STONE TRENCH SHALL MEET THE MATERIAL AND INSTALLATION REQUIREMENTS OF SECTION 2.3.3 OF THE RHODE ISLAND DEPARTMENT OF TRANSPORTATION LINEAR STORMWATER MANUAL.
 2. FILTER FABRIC SHALL BE MIRAFI 140N, OR APPROVED EQUAL.

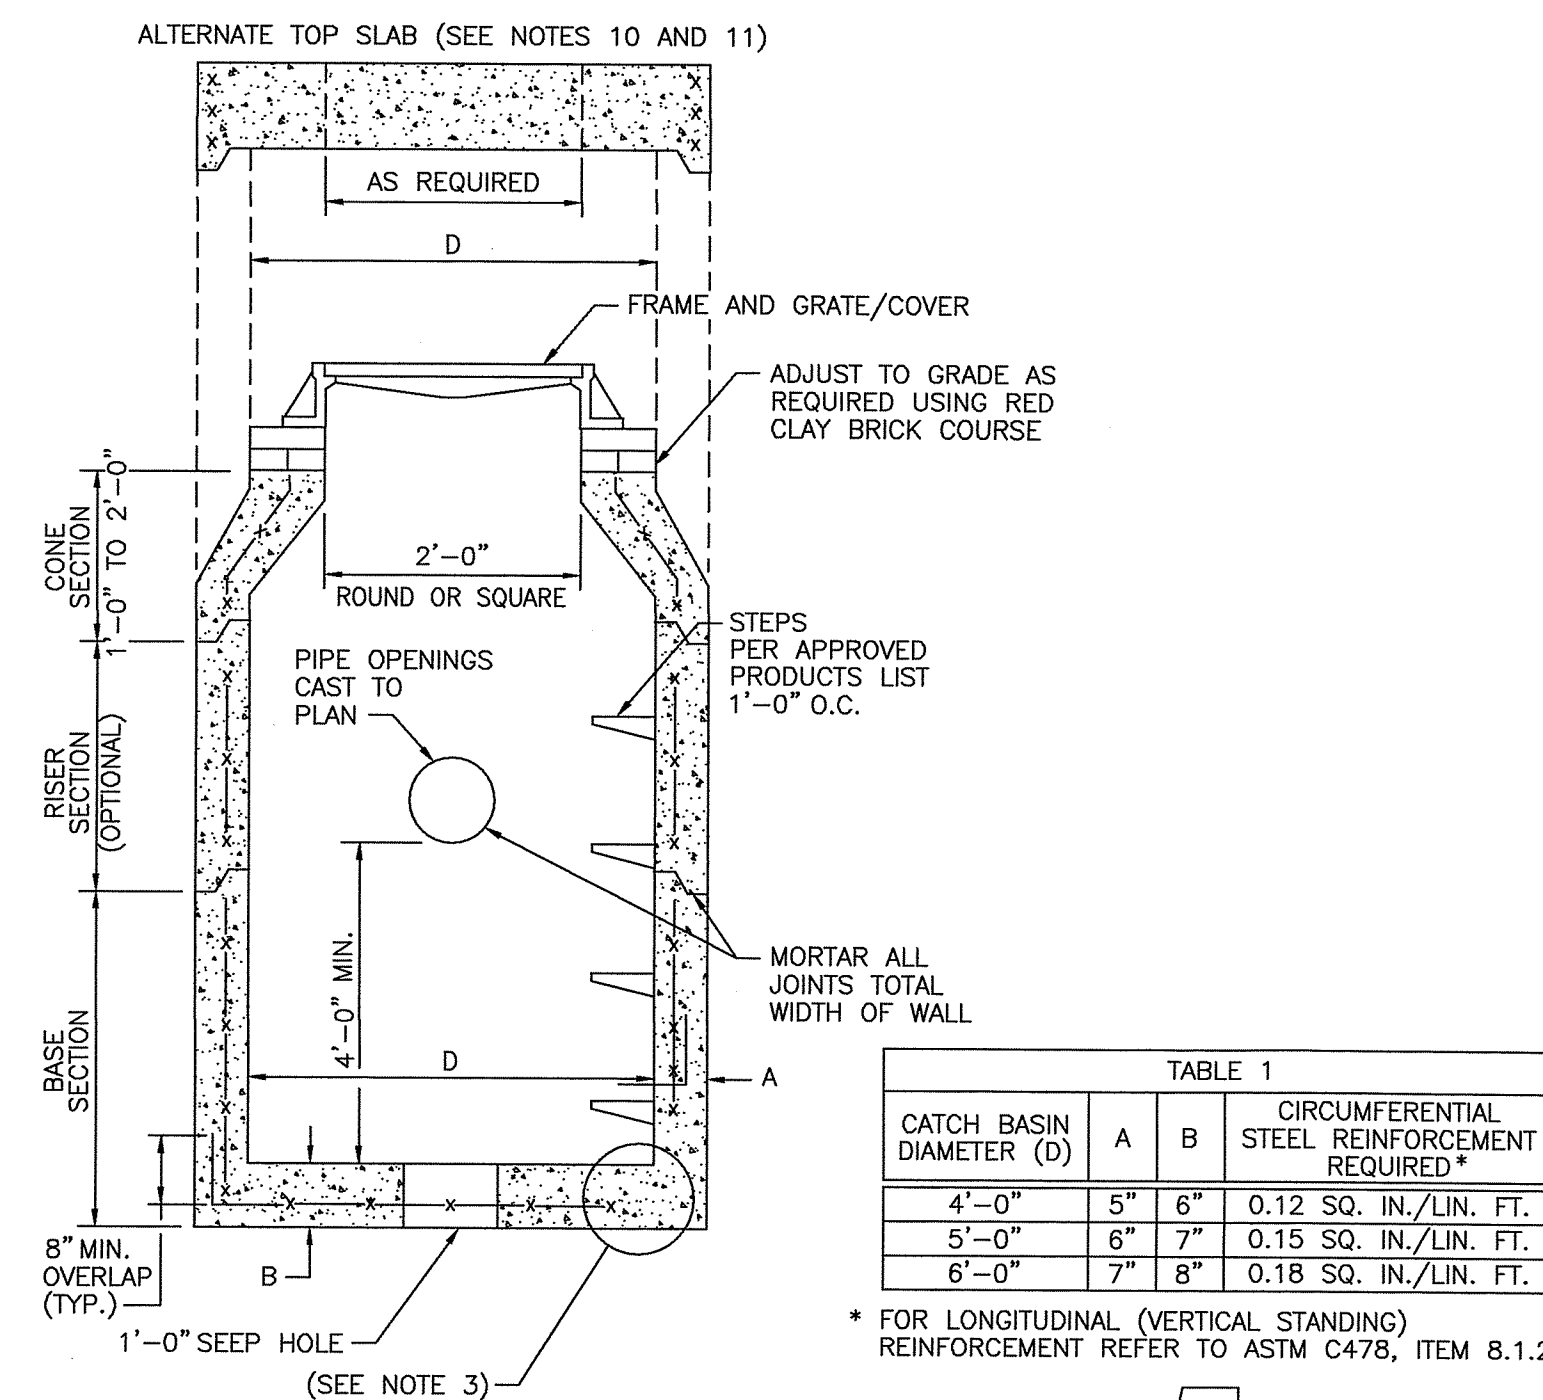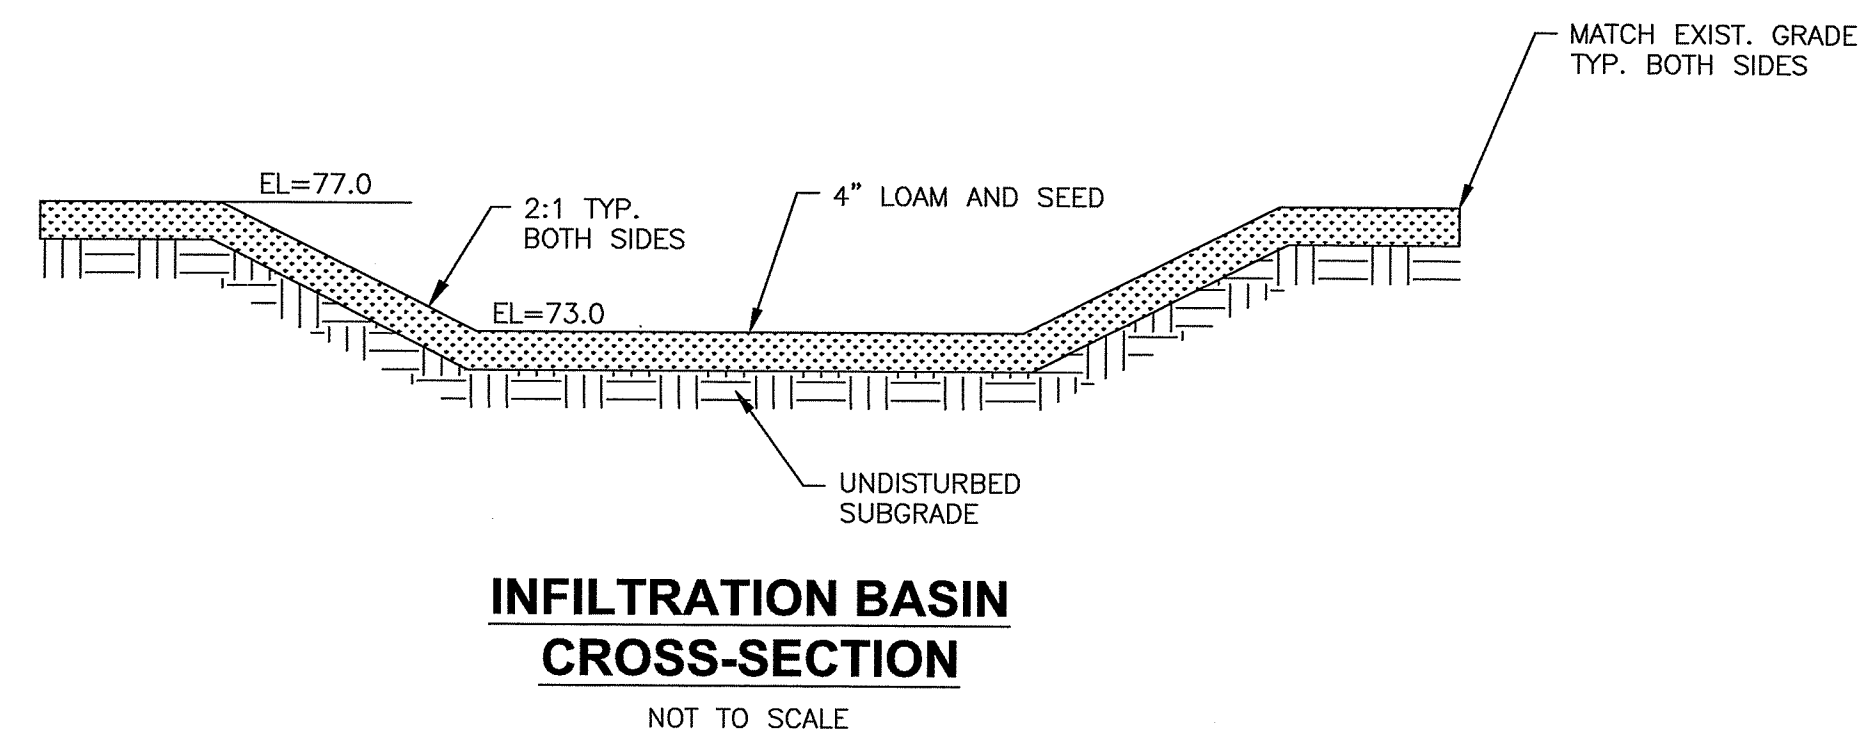

CATCH BASIN DIAMETER (D)	A	B	CIRCUMFERENTIAL STEEL REINFORCEMENT REQUIRED *
4'-0"	5"	6"	0.12 SQ. IN./LIN. FT.
5'-0"	6"	7"	0.15 SQ. IN./LIN. FT.
6'-0"	7"	8"	0.18 SQ. IN./LIN. FT.

* FOR LONGITUDINAL (VERTICAL STANDING)
REINFORCEMENT REFER TO ASTM C478, ITEM 8.1.2

DEPARTMENT OF ENVIRONMENTAL MANAGEMENT
OFFICE OF WATER RESOURCES
FRESHWATER WETLANDS PROGRAM
APPROVED WITH CONDITIONS
AS SPECIFIED IN THE LETTER OF APPROVAL
DATED DEC 10 2021 FILE # 21-0272
NO CHANGES ALLOWED WITHOUT PRIOR APPROVAL
APPROVED PLANS MUST BE AT CONSTRUCTION SITE

Martin D. Wencek

Environmental Management

DEC 08 202

Office of Water Resource

KEVIN M. AGUIAR

REVIEWING OFFICER





No. 60

NOT FOR CONSTRUCTION




DWG FILE: N:\7300	—	—	—	SCALE NO SCALE	WARNING 012 IF THIS BAR DOES NOT MEASURE 1" THEN DRAWING IS NOT TO SCALE	DESIGN BY: J. LINHARES	ORIGINATOR: BETA www.BETA-Inc.com	CBNA - BARLETTA PHASE IIIA CSO JV CB3A CBNA - BARLETTA JOINT VENTURE IN ASSOCIATION AECOM		PERMITTING SUBMISSION	SHEET TITLE	SHEET NO.	
	C	07 DEC 21	J.C.			RIDEM RESUBMISSION				DRAWN BY: J. COBLEIGH	CRANSTON YARD PRECAST FACTORY	CONSTRUCTION DETAILS NO. 2	CRAN - 112 - C
	B	13 OCT 21	J.C.			RIDEM SUBMISSION							
	A	01 OCT 21	J.C.			60% SUBMISSION							
	REV	DATE	BY			DESCRIPTION							

PRECAST FACTORY LAYOUT

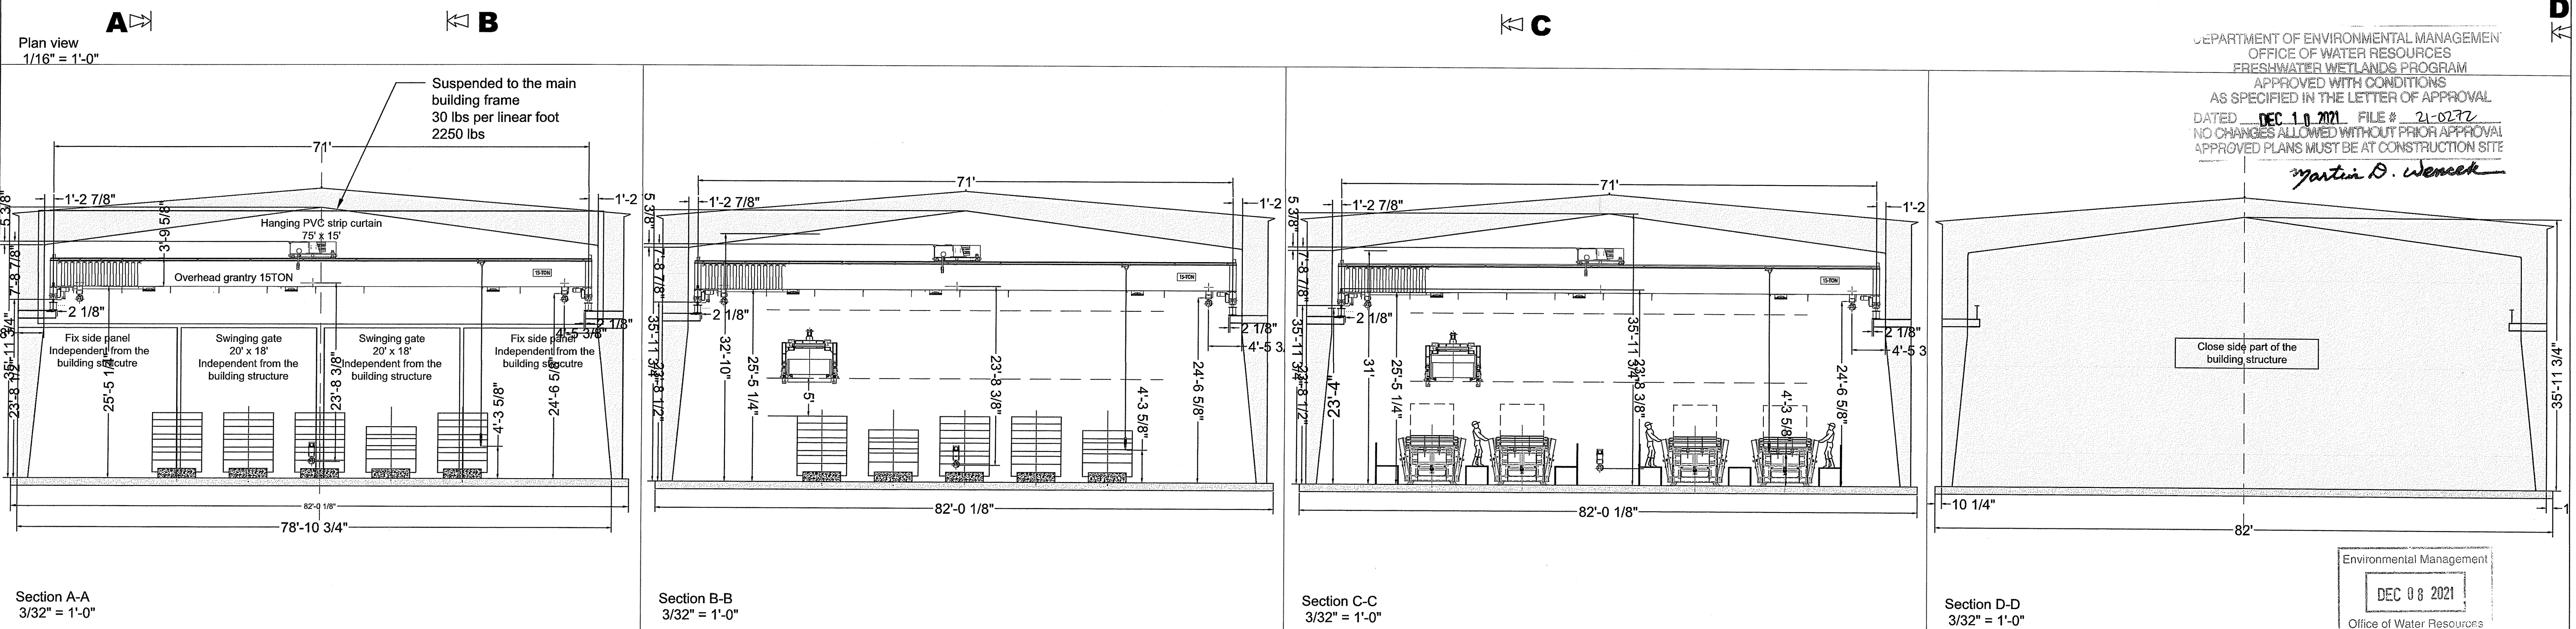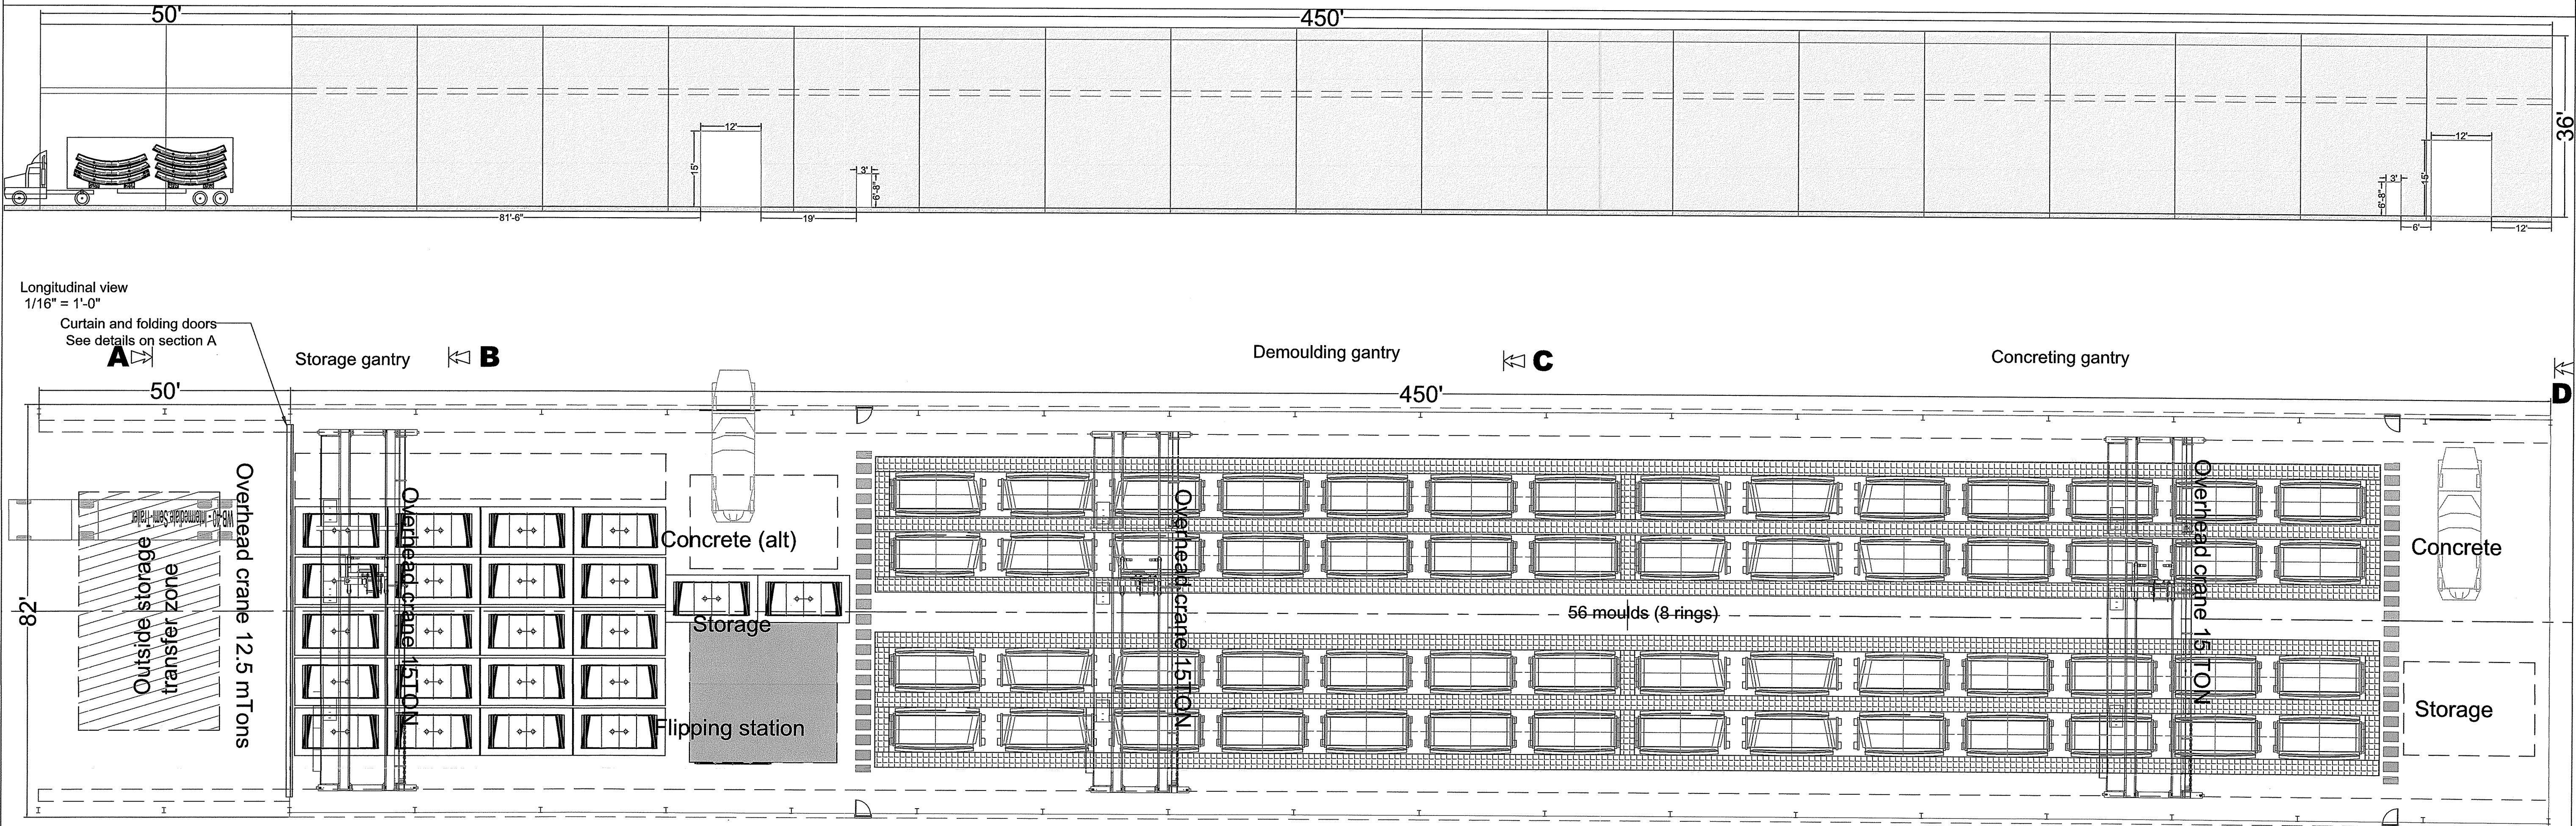

H	07/15/2021	NAM	UPDATE OF SITE ARRANGEMENT AND THE EARTHWORKS	SCALE	WARNING	DESIGN BY: FSOUCHE	CBNA - BARLETTA PHASE IIIA CSO JV	NARRAGANSETT BAY COMMISSION PHASE III COMBINED SEWER OVERFLOW PROGRAM	DESIGN PHASE	SHEET TITLE	SHEET NO.
G	06/09/2021	NAM	UPDATE OF SITE ARRANGEMENT	SCALE	0 1/2 1	DRAWN BY: NAMIRA	IN ASSOCIATION AECOM	Stantec	METHODS	PRECAST FACTORY GENERAL LAYOUT	14 of 23
F	06/07/2021	NAM	UPDATE OF THE TOPOGRAPHY	SCALE	IF THIS BAR DOES NOT MEASURE 1" THEN DRAWING IS NOT TO SCALE	CHECKED: SPOLYCARPE			CONTRACT NO. 308.01C NBC PAWTUCKET TUNNEL TUNNEL PRECAST SEGMENTS		4-09-09
E	05/20/2021	CBU	GENERAL SITE ARRANGEMENT WITH PLATFORM								
D	05/14/2021	CBU	8 MOLDS & 788 RINGS STORAGE								
REV	DATE	BY	DESCRIPTION								

PRECAST FACTORY LAYOUT
SEGMENTS STORAGE (990) RINGS
Mobile Crane : GROVE RT890E 90T

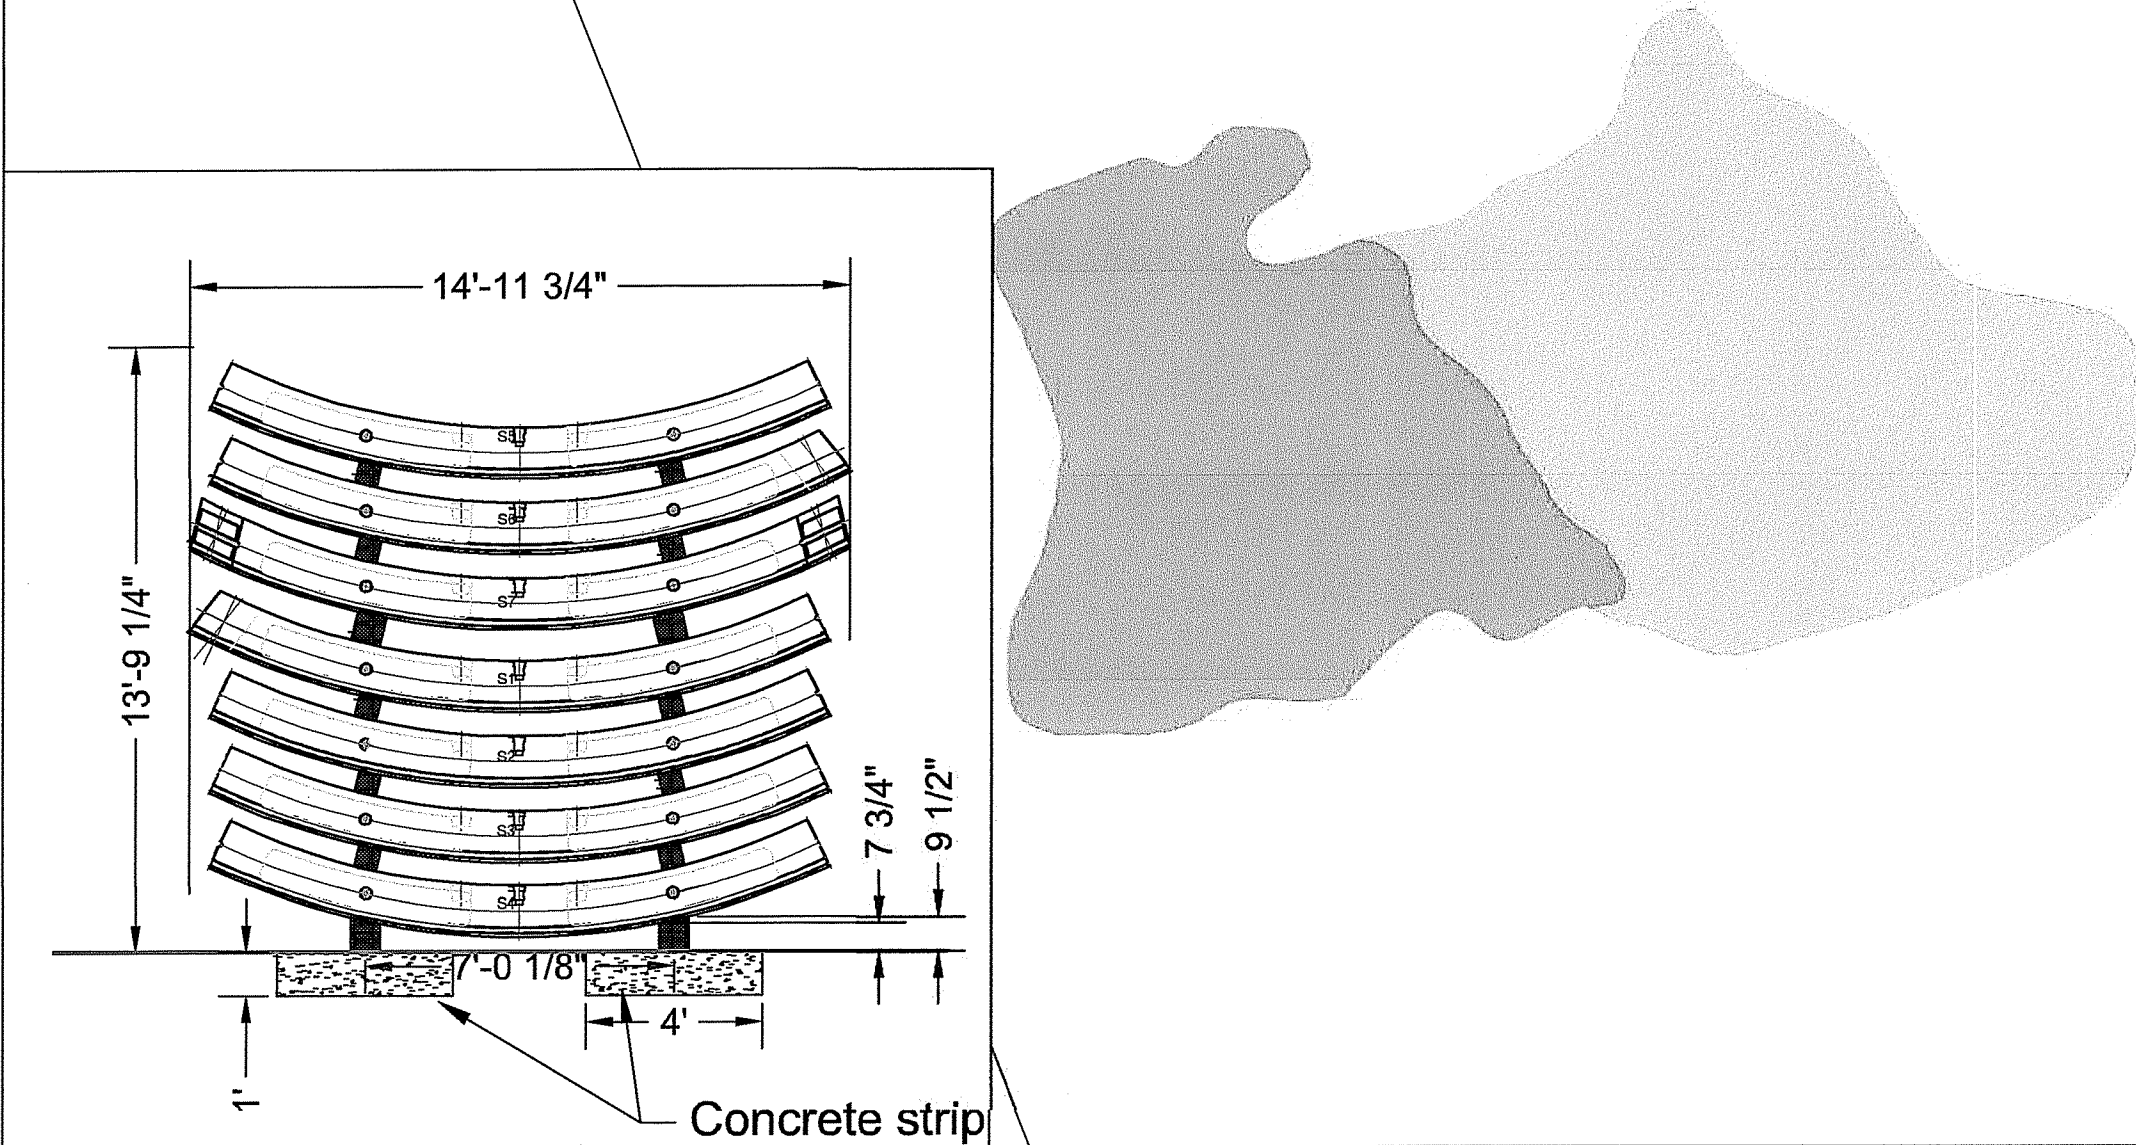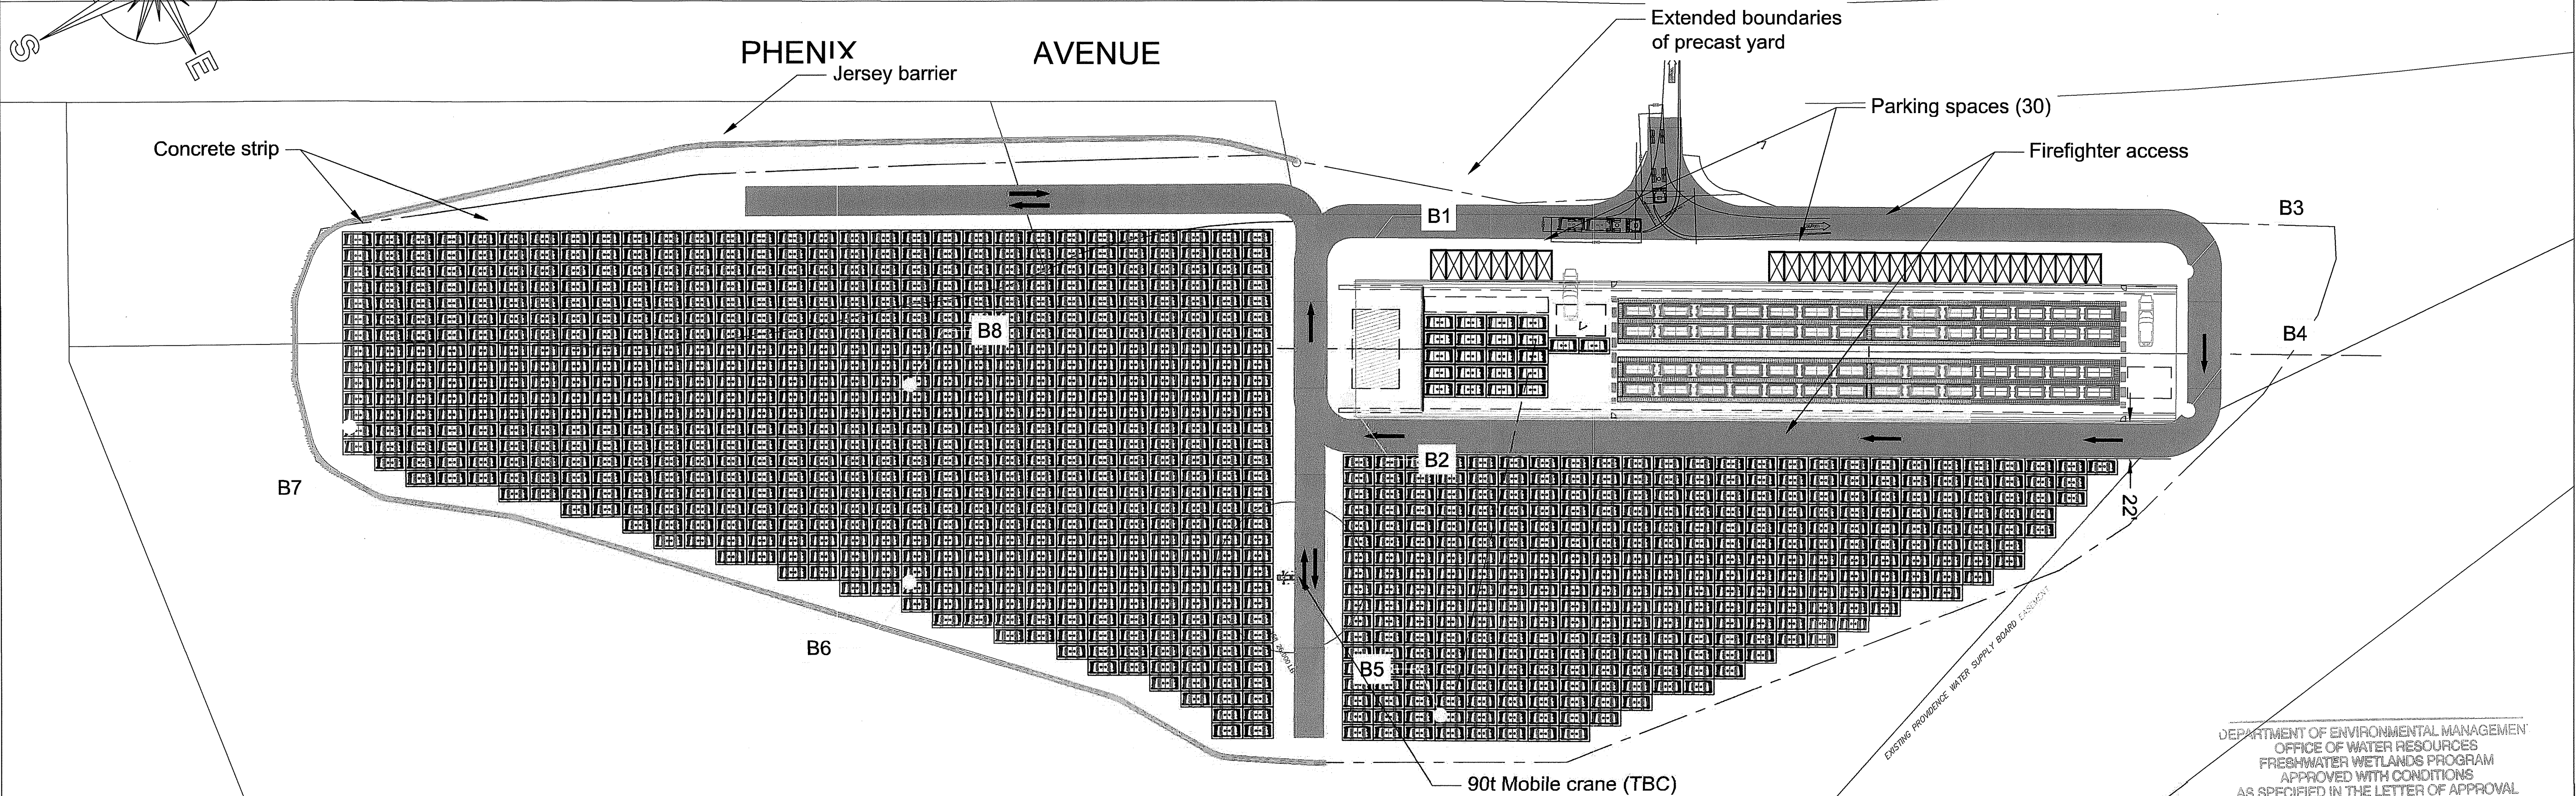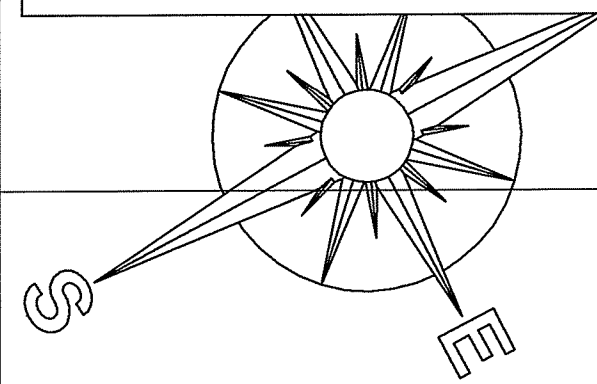

DEPARTMENT OF ENVIRONMENTAL MANAGEMENT
OFFICE OF WATER RESOURCES
FRESHWATER WETLANDS PROGRAM
APPROVED WITH CONDITIONS
AS SPECIFIED IN THE LETTER OF APPROVAL
DATED DEC 10 2021 FILE # 21-0232
NO CHANGES ALLOWED WITHOUT PRIOR APPROVAL
APPROVED PLANS MUST BE AT CONSTRUCTION SITE
Martin D. Wenczek

Borings Coordinates		
Borings	X	Y
B1	332 479,017	247 382,619
B2	332 539,804	247 354,793
B3	332 693,481	247 834,781
B4	332 760,601	247 801,462
B5	332 708,435	247 292,086
B6	332 488,452	247 049,918
B7	332 248,174	246 799,868
B8	332 386,048	247 106,810

REV	DATE	BY	DESCRIPTION
I	10/01/2021	NAM	GENERAL MODIFICATION
H	07/15/2021	NAM	UPDATE OF SITE ARRANGEMENT AND THE EARTHWORKS
G	06/09/2021	NAM	UPDATE OF SITE ARRANGEMENT
F	06/07/2021	NAM	UPDATE OF THE TOPOGRAPHY
E	05/20/2021	CBU	GENERAL SITE ARRANGMENT WITH PLATFORM

SCALE
WARNING
IF THIS BAR DOES NOT MEASURE 1" THEN DRAWING IS NOT TO SCALE

DESIGN BY: FSOUCHE
DRAWN BY: NAMIRA
CHECKED: SPOLYCARPE

CBNA - BARLETTA PHASE IIIA CSO JV
IN ASSOCIATION
CB3A **AECOM**



NARRAGANSETT BAY COMMISSION
PHASE III COMBINED SEWER
OVERFLOW PROGRAM
Stantec **PARE**


Environmental Management
DEC 08 2021
Office of Water Resources

DESIGN PHASE
METHODS
CONTRACT NO. 308.01C NBC PAWTUCKET TUNNEL
TUNNEL PRECAST SEGMENTS



SHEET TITLE
PRECAST FACTORY
GENERAL LAYOUT
CRANSTON YARD

SHEET NO.
TBMPs - 802 - I
15 of 23
2 of 5

PATH: C:\Users\A\Faye\BCNA\CBNA_Barletta_PhaseIIIA_Site - 06_Methods\TBM\TUNNEL PRECAST SEGMENTS\TBMPS-804\02-Precast Building\Revit Model\PRECAST-YARD-FACTORY-A5.rvt
LAST UPDATE: 9/3/2021 8:11:06 AM
PLOT DATE: 9/3/2021 9:11:06 AM

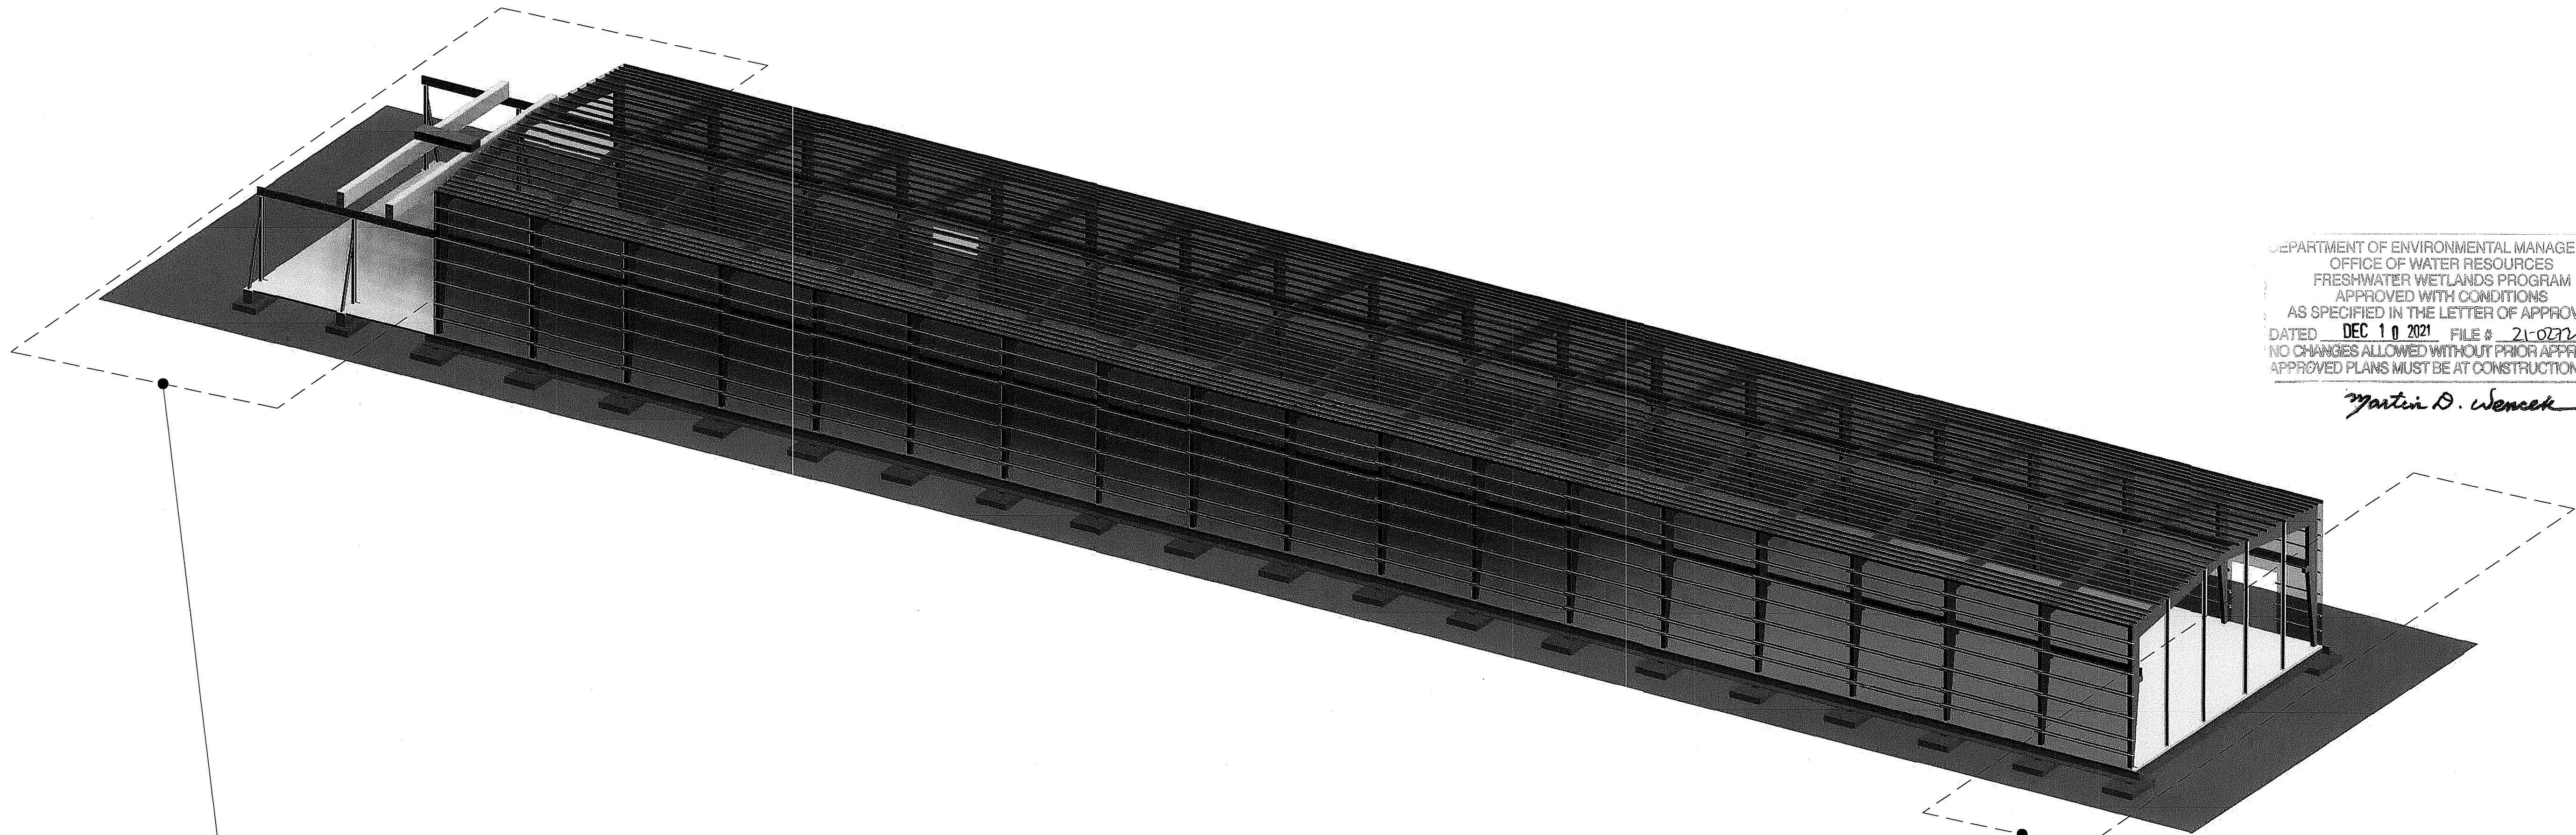

DEPARTMENT OF ENVIRONMENTAL MANAGEMENT
OFFICE OF WATER RESOURCES
FRESHWATER WETLANDS PROGRAM
APPROVED WITH CONDITIONS
AS SPECIFIED IN THE LETTER OF APPROVAL
DATED DEC 10 2021 FILE # 21-0272
NO CHANGES ALLOWED WITHOUT PRIOR APPROVAL
APPROVED PLANS MUST BE AT CONSTRUCTION SITE
Martin D. Wencsek

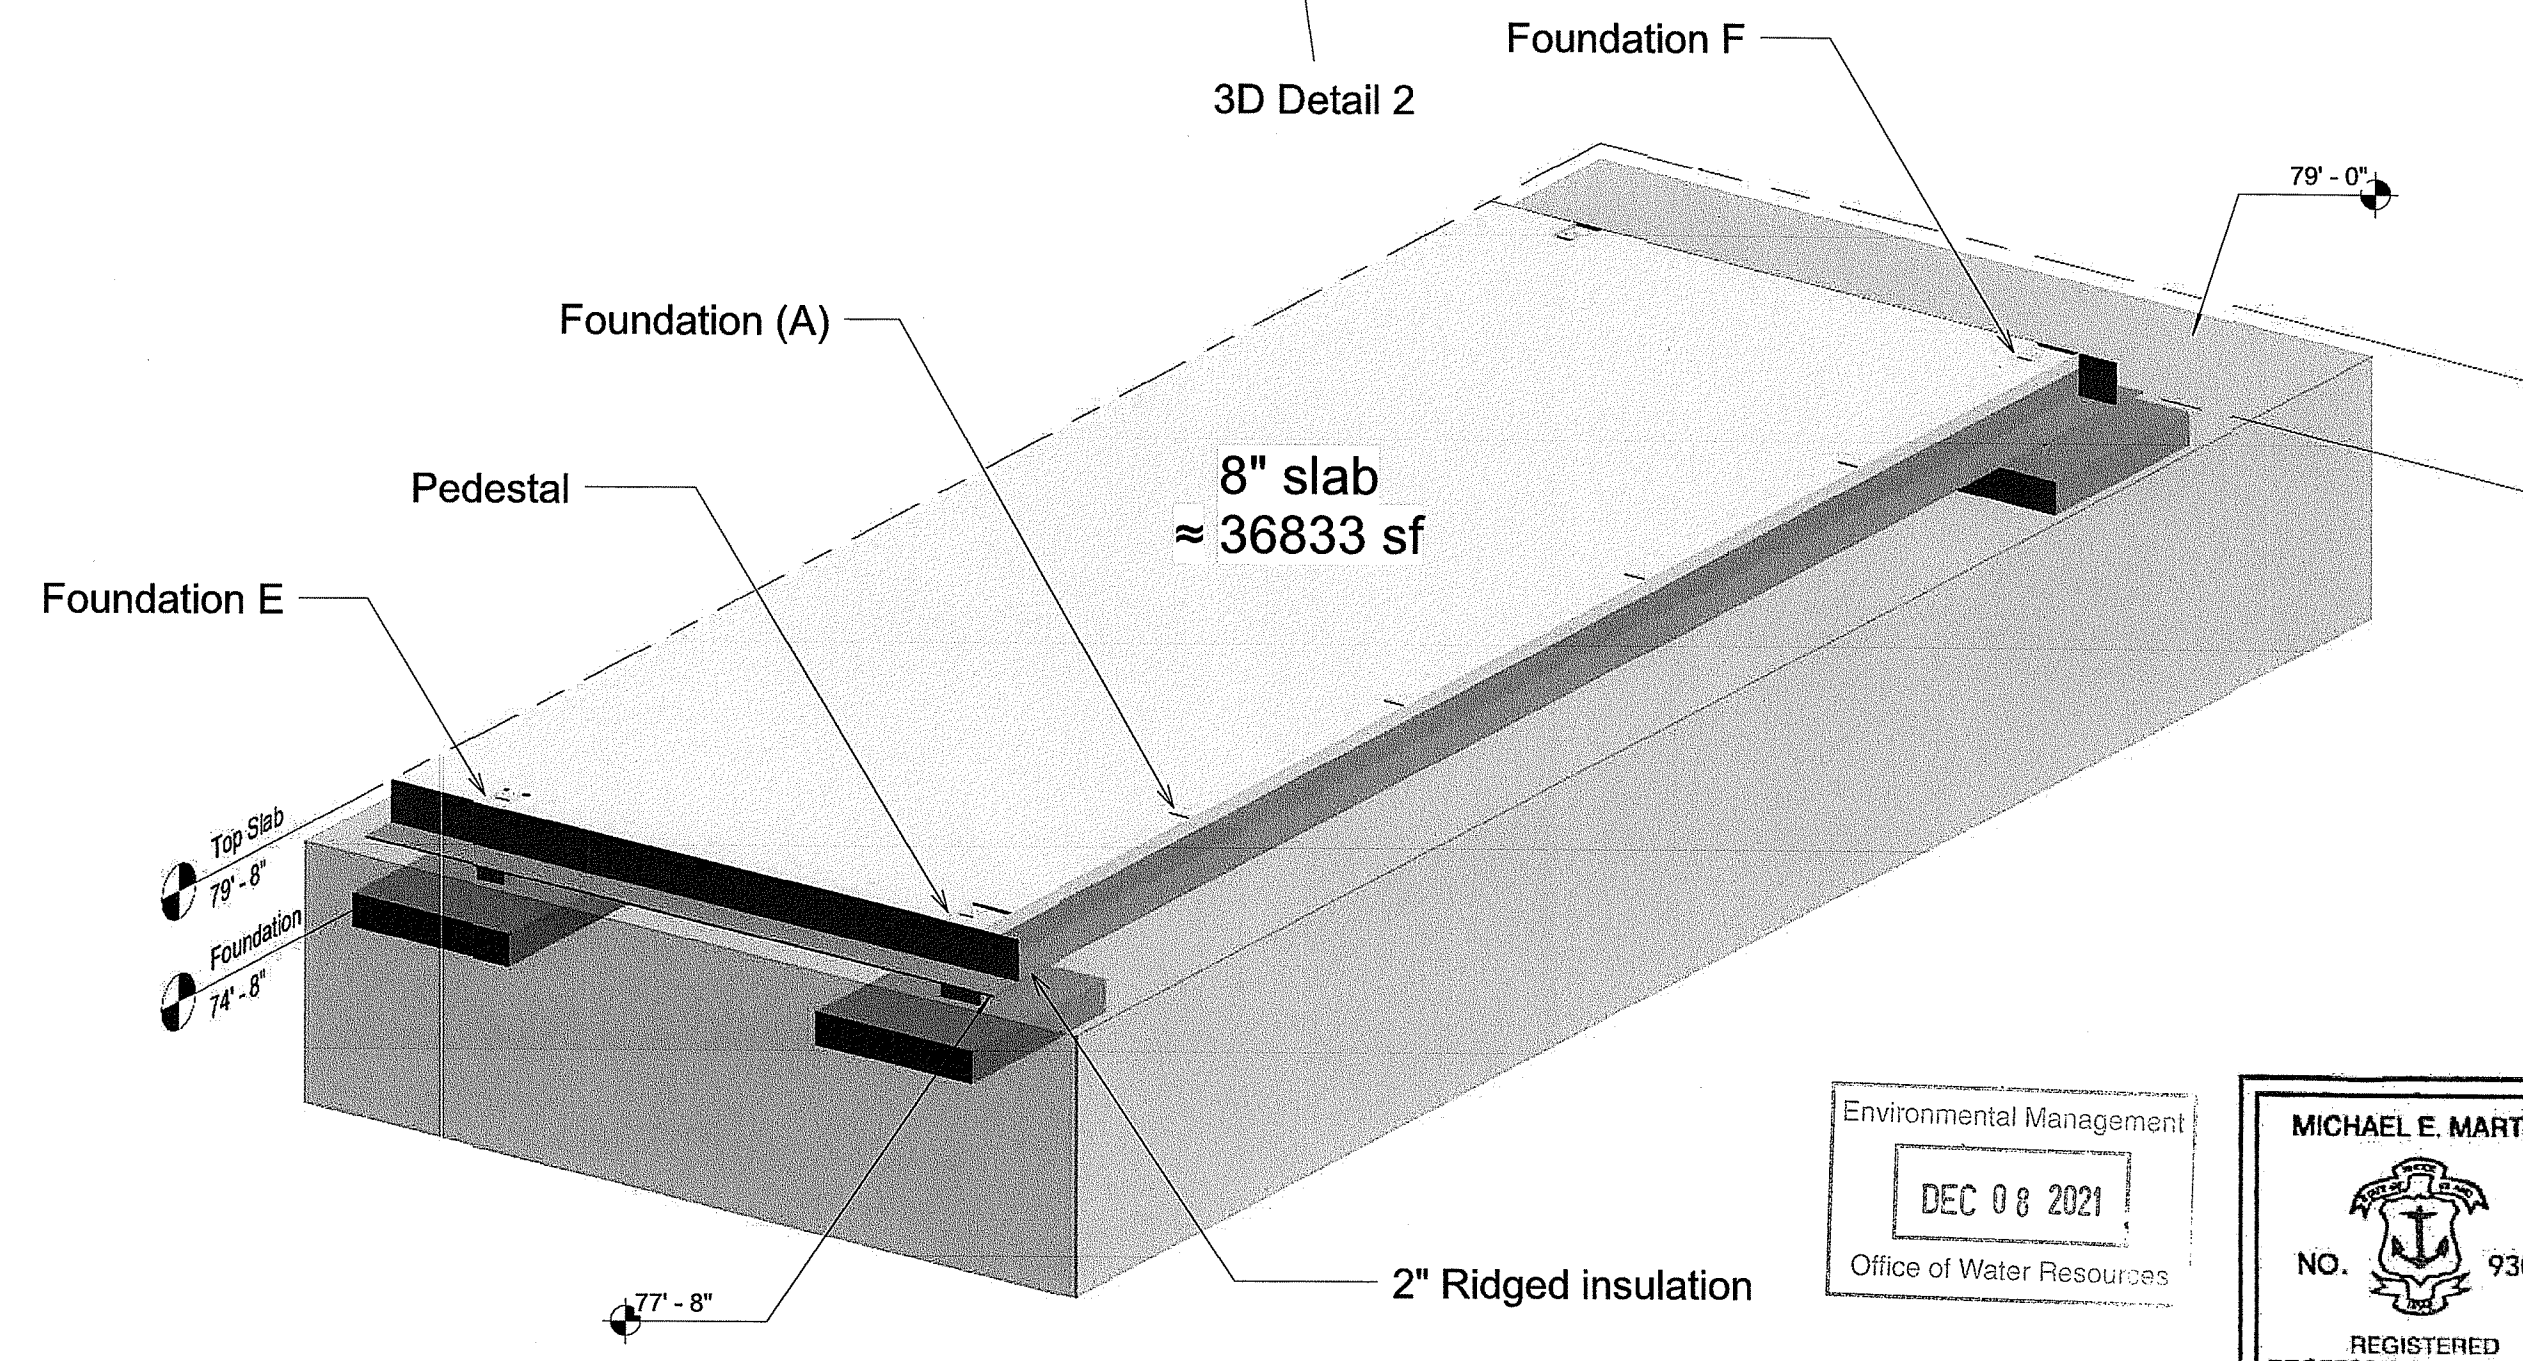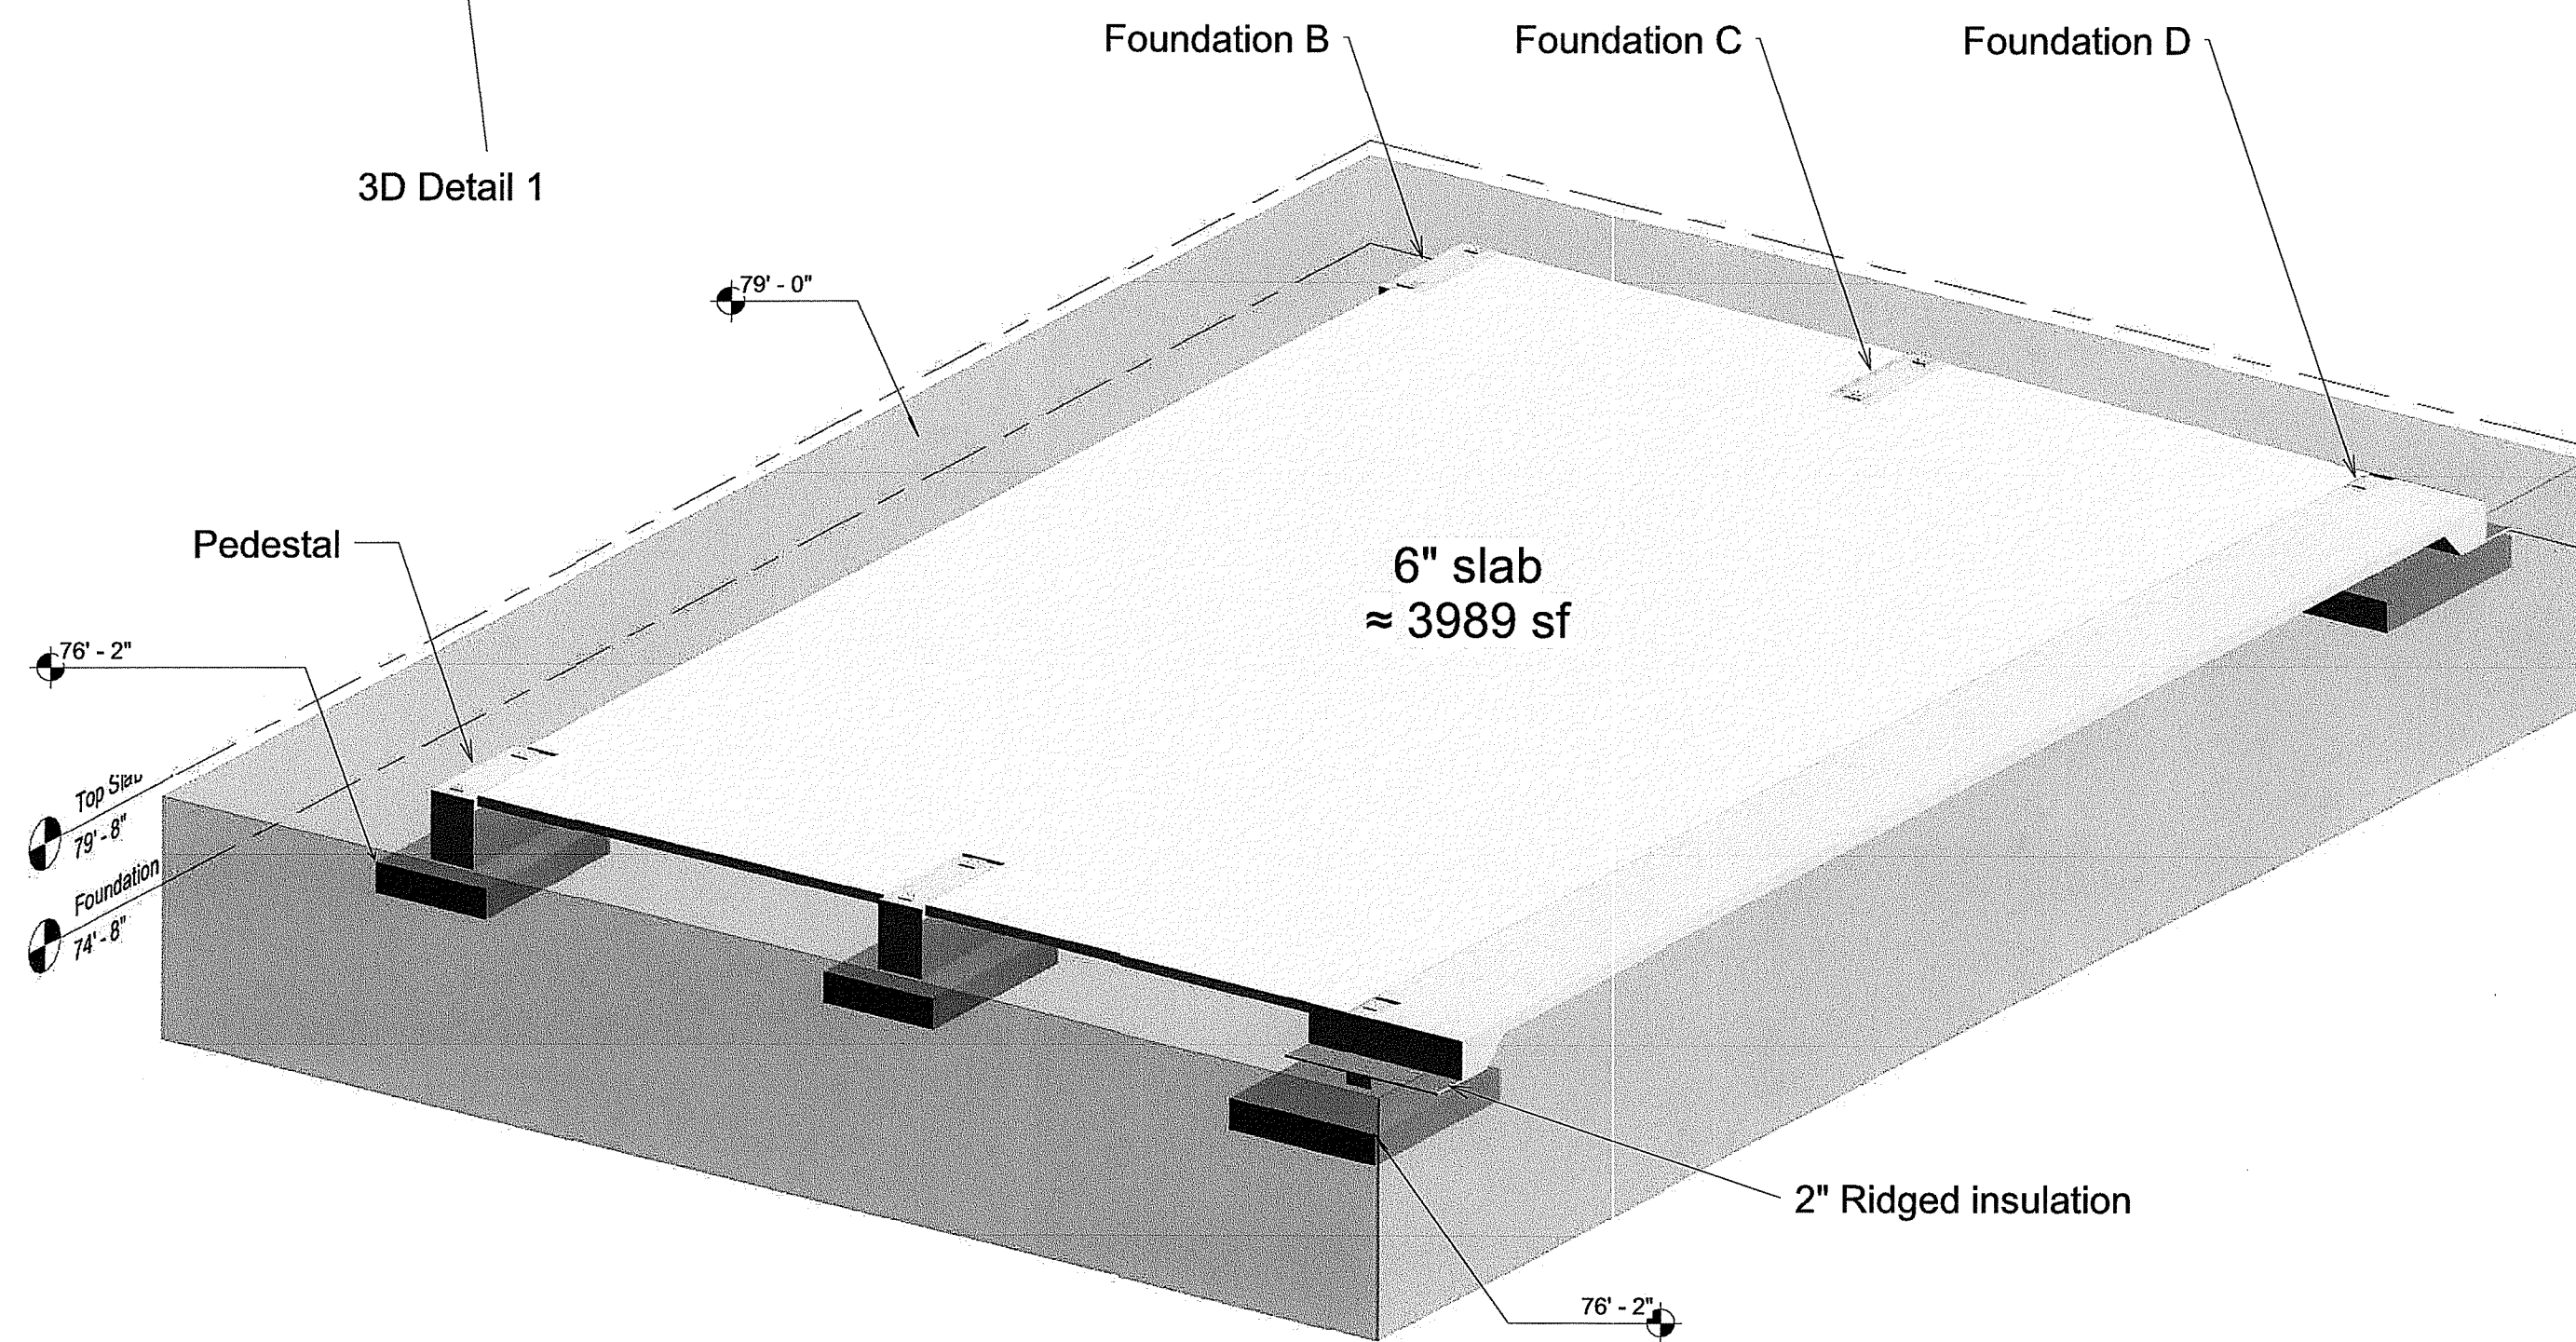


Environmental Management
DEC 08 2021
Office of Water Resources


MICHAEL E. MARTEL
NO. 9307
REGISTERED PROFESSIONAL ENGINEER
STRUCTURAL
09/03/2021

REV	DATE	BY	DESCRIPTION	SCALE	WARNING 0 1/2 1 IF THIS BAR DOES NOT MEASURE 1" THEN DRAWING IS NOT TO SCALE	DESIGN BY: FSO DRAWN BY: VFA CHECKED: SPO	CBNA - BARLETTA PHASE IIIA CSO JV IN ASSOCIATION CB3A AECOM	NARRAGANSETT BAY COMMISSION PHASE III COMBINED SEWER OVERFLOW PROGRAM Stantec PARE	DESIGN PHASE METHODS CONTRACT NO. 308.01C NBC PAWTUCKET TUNNEL TBM PRECAST SEGMENT	SHEET TITLE TBM PRECAST SEGMENT PRECAST YARD FOUNDATION GENERAL ARRANGEMENT	SHEET NO. TBMPS - 804 - B 16 of 23
B	09/03/2021	FSO	Add notes & details (p.8)								
A	08/30/2021	FSO	First Issue								

PATHFILENAME: C:\Users\Faye\OneDrive\Documents\CBNA_Barletta_PhaseIIIA_Site - 06_Methods\1-TBM Tunnel PRECAST SEGMENT\TBMPS-804\02-Precast Building\Revit Model\PRECAST-YARD-FACTORY-A5.rvt
LAST UPDATE: 9/3/2021 9:11:09 AM
PLOT DATE: 9/3/2021 9:11:09 AM

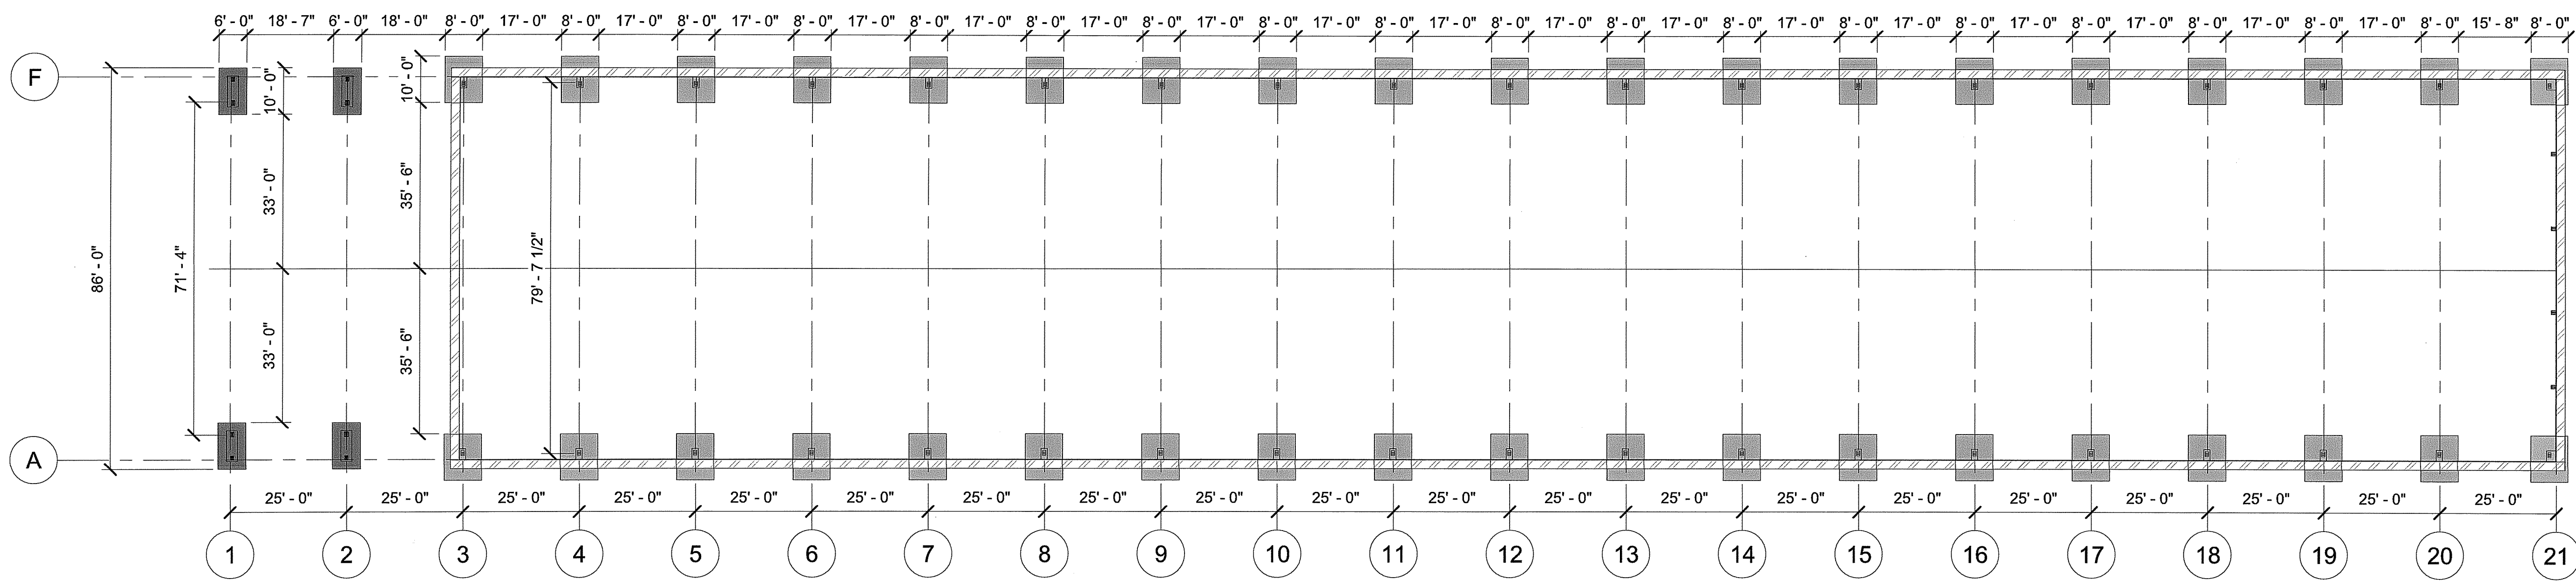

1 Foundations plan
1" = 20'-0"

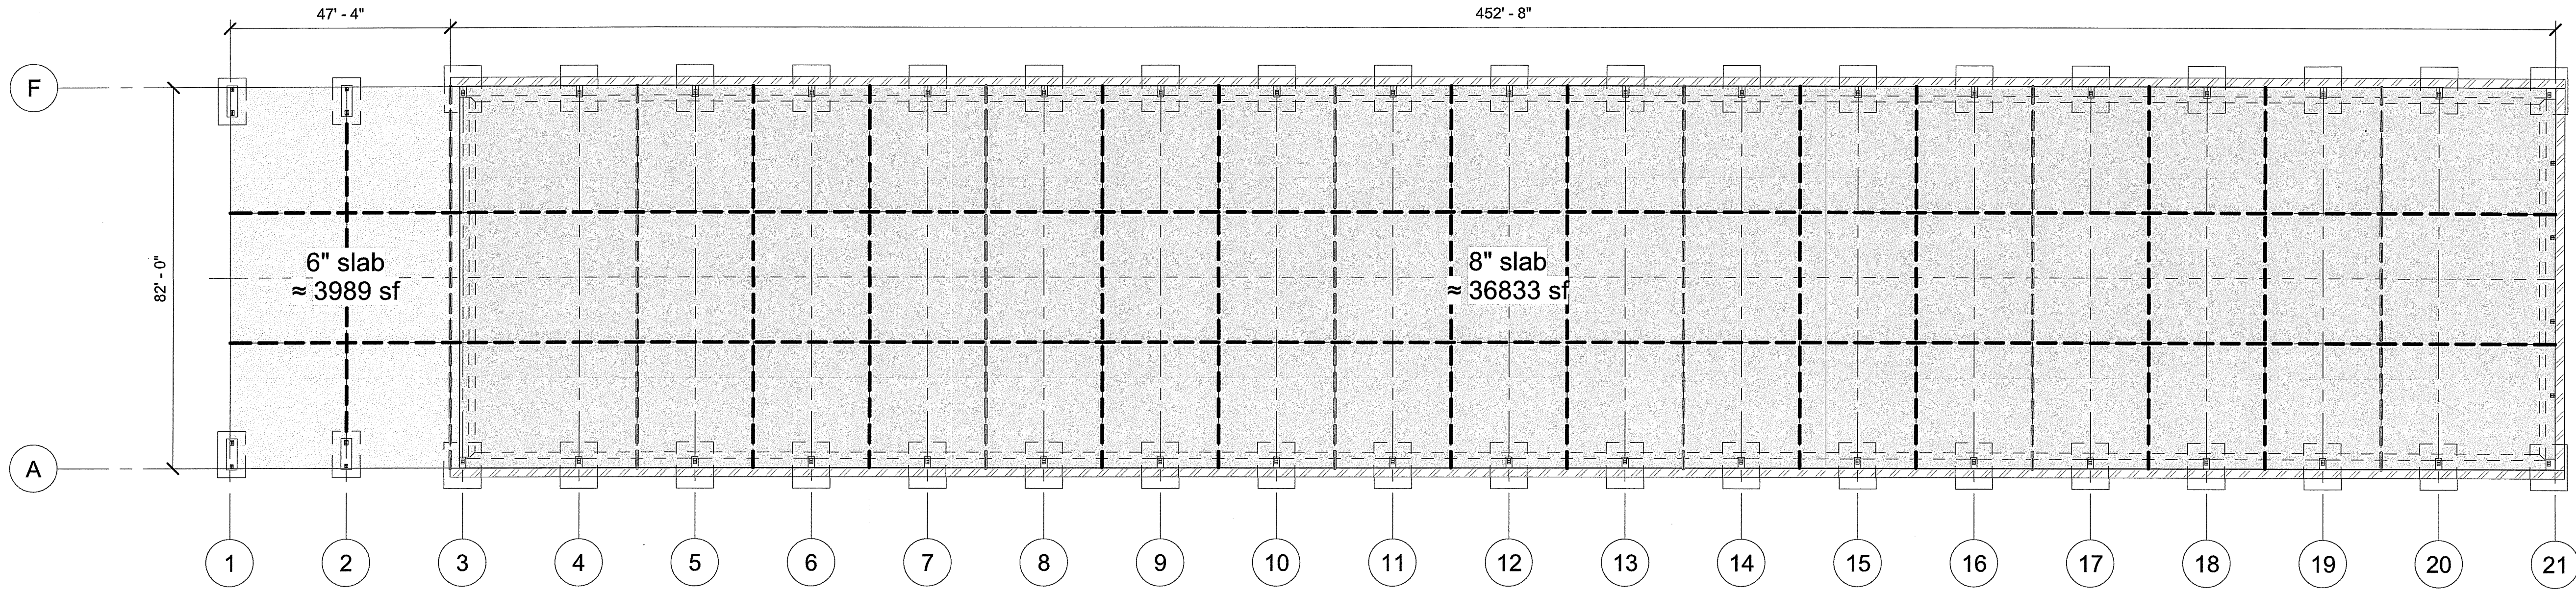

2 Slabs Plan
1" = 20'-0"

- Foundations type A (4 units)
- Foundations type B and C (4 units)
- Foundations type D and E (36 units)
- Foundations type F (2 units)
- 2' Ridged insulation

Expansion Joint
Construction Joint


DEPARTMENT OF ENVIRONMENTAL MANAGEMENT
OFFICE OF WATER RESOURCES
FRESHWATER WETLANDS PROGRAM
APPROVED WITH CONDITIONS
AS SPECIFIED IN THE LETTER OF APPROVAL
DATED DEC 10 2021 FILE # 21-0272
NO CHANGES ALLOWED WITHOUT PRIOR APPROVAL
APPROVED PLANS MUST BE AT CONSTRUCTION SITE
Martin D. Wemsek

Environmental Management
DEC 08 2021
Office of Water Resources


MICHAEL E. MARTEL
NO. 9307
REGISTERED PROFESSIONAL ENGINEER
STRUCTURAL
Michael E. Martel
09/03/2021

CBNA - BARLETTA PHASE IIIA CSO JV		NARRAGANSETT BAY COMMISSION PHASE III COMBINED SEWER OVERFLOW PROGRAM		DESIGN PHASE	SHEET TITLE	SHEET NO.
IN ASSOCIATION		OVERFLOW PROGRAM		METHODS	TBM PRECAST SEGMENT	
CONTRACT NO. 308.01C NBC PAWTUCKET TUNNEL		TBM PRECAST SEGMENT			PRECAST YARD FOUNDATION	17 of 23
					GENERAL ARRANGEMENT	2 of 8

PATH: \\F:\Users\JF\My Documents\CBNA_Barletta_Phase IIIA_Site - 06_Mechanical-TBMTUNNEL PRECAST SEGMENTS\TBMP-804-02-Precast Building\Revit Model\PRECAST YARD-FACTORY.dwg
LAST UPDATE: 9/3/2021 9:11:13 AM
PLOT DATE: 9/3/2021 9:11:13 AM

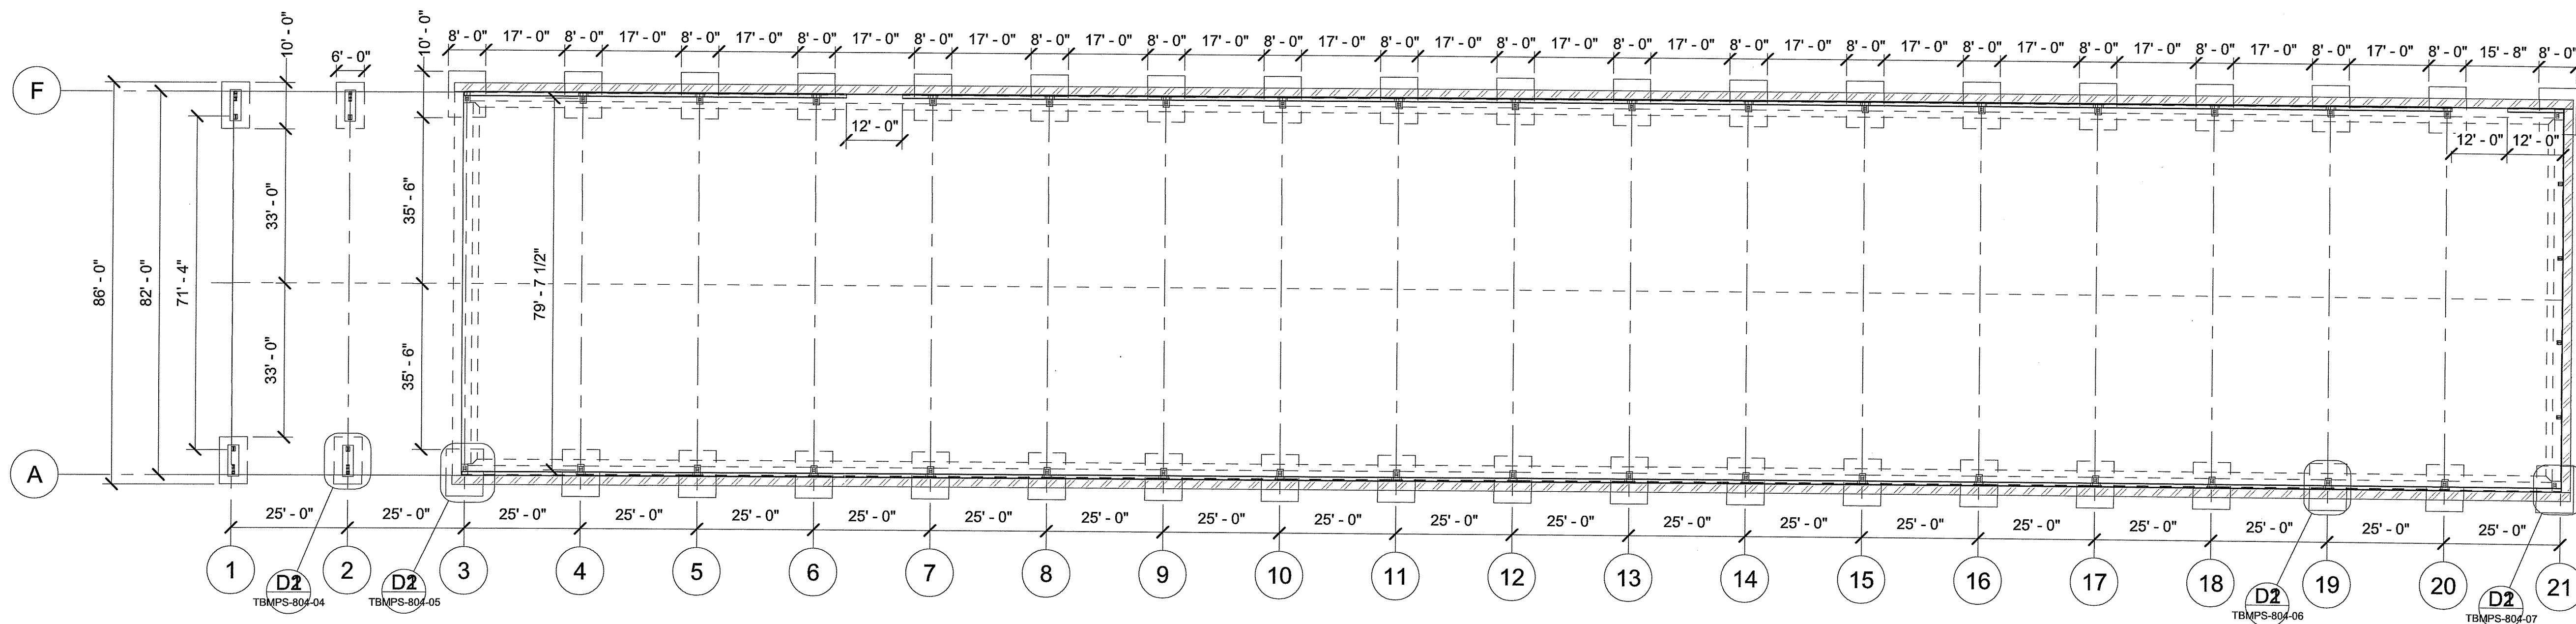

1 Building layout view plan
1" = 20'-0"

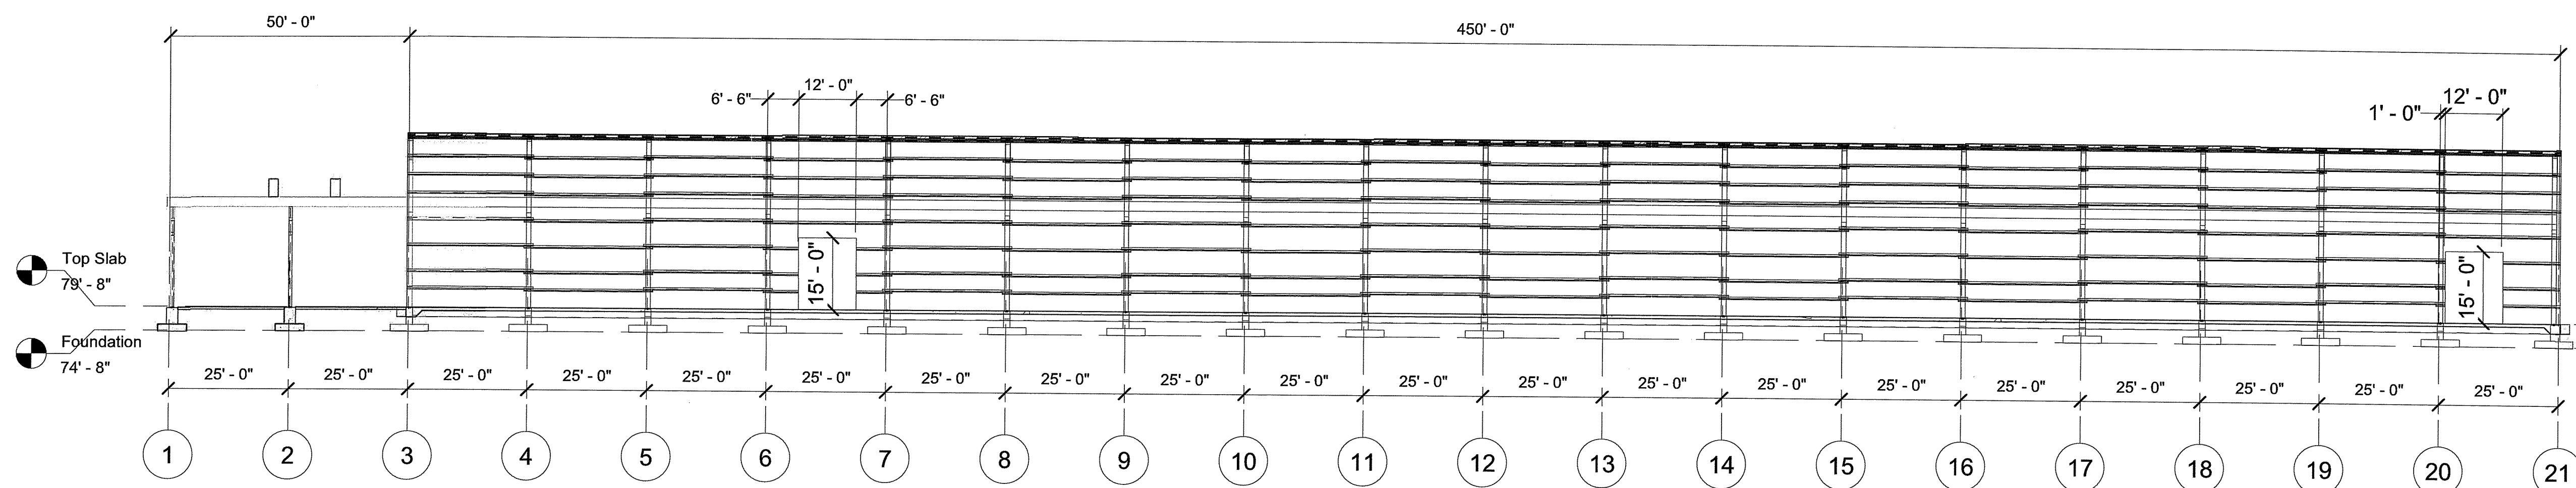

F Longitudinal Section GL/F
1" = 20'-0"


DEPARTMENT OF ENVIRONMENTAL MANAGEMENT
OFFICE OF WATER RESOURCES
FRESHWATER WETLANDS PROGRAM
APPROVED WITH CONDITIONS
AS SPECIFIED IN THE LETTER OF APPROVAL
DEC 10 2021 FILE # 21-0232
DATED: NO CHANGES ALLOWED WITHOUT PRIOR APPROVAL
APPROVED PLANS MUST BE AT CONSTRUCTION SITE
Martin D. Wenzel

Environmental Management
DEC 08 2021
Office of Water Resources


MICHAEL E. MARTEL
NO. 9307
REGISTERED
PROFESSIONAL ENGINEER
STRUCTURAL
Michael E. Martel
09/03/2021

REV	DATE	BY	DESCRIPTION	SCALE	WARNING	DESIGN BY: FSO	CHECKED: SPO	DESIGNED BY: VFA	CBNA - BARLETTA PHASE IIIA CSO JV	IN ASSOCIATION	NARRAGANSETT BAY COMMISSION	DESIGN PHASE	SHEET TITLE	SHEET NO.
B	09/03/2021	FSO	Add notes & details (p.8)	1" = 20'-0"	WARNING 0 1/2 1 IF THIS BAR DOES NOT MEASURE 1" THEN DRAWING IS NOT TO SCALE	DESIGN BY: FSO	CHECKED: SPO	DESIGNED BY: VFA	CBNA - BARLETTA PHASE IIIA CSO JV	IN ASSOCIATION	NARRAGANSETT BAY COMMISSION PHASE III COMBINED SEWER OVERFLOW PROGRAM	DESIGN PHASE	TBM PRECAST SEGMENT	18 of 23
A	08/30/2021	FSO	First Issue									METHODS	PRECAST YARD FOUNDATION	18 of 23
												CONTRACT NO. 308.01C NBC PAWTUCKET TUNNEL	GENERAL ARRANGEMENT	18 of 23
												TBM PRECAST SEGMENT		18 of 23


PATH: C:\Users\j\Documents\CBNA_Barletta_PhaseIIIA_Site - 06_Methods\TBM Tunnel PRECAST SEGMENTS\TBMPS-804\02-Precast Building Model\PRECAST-YARD-FACTORY-A5.rvt
LAST UPDATE: 9/3/2021 9:11:14 AM
PLOT DATE: 9/3/2021 9:11:14 AM

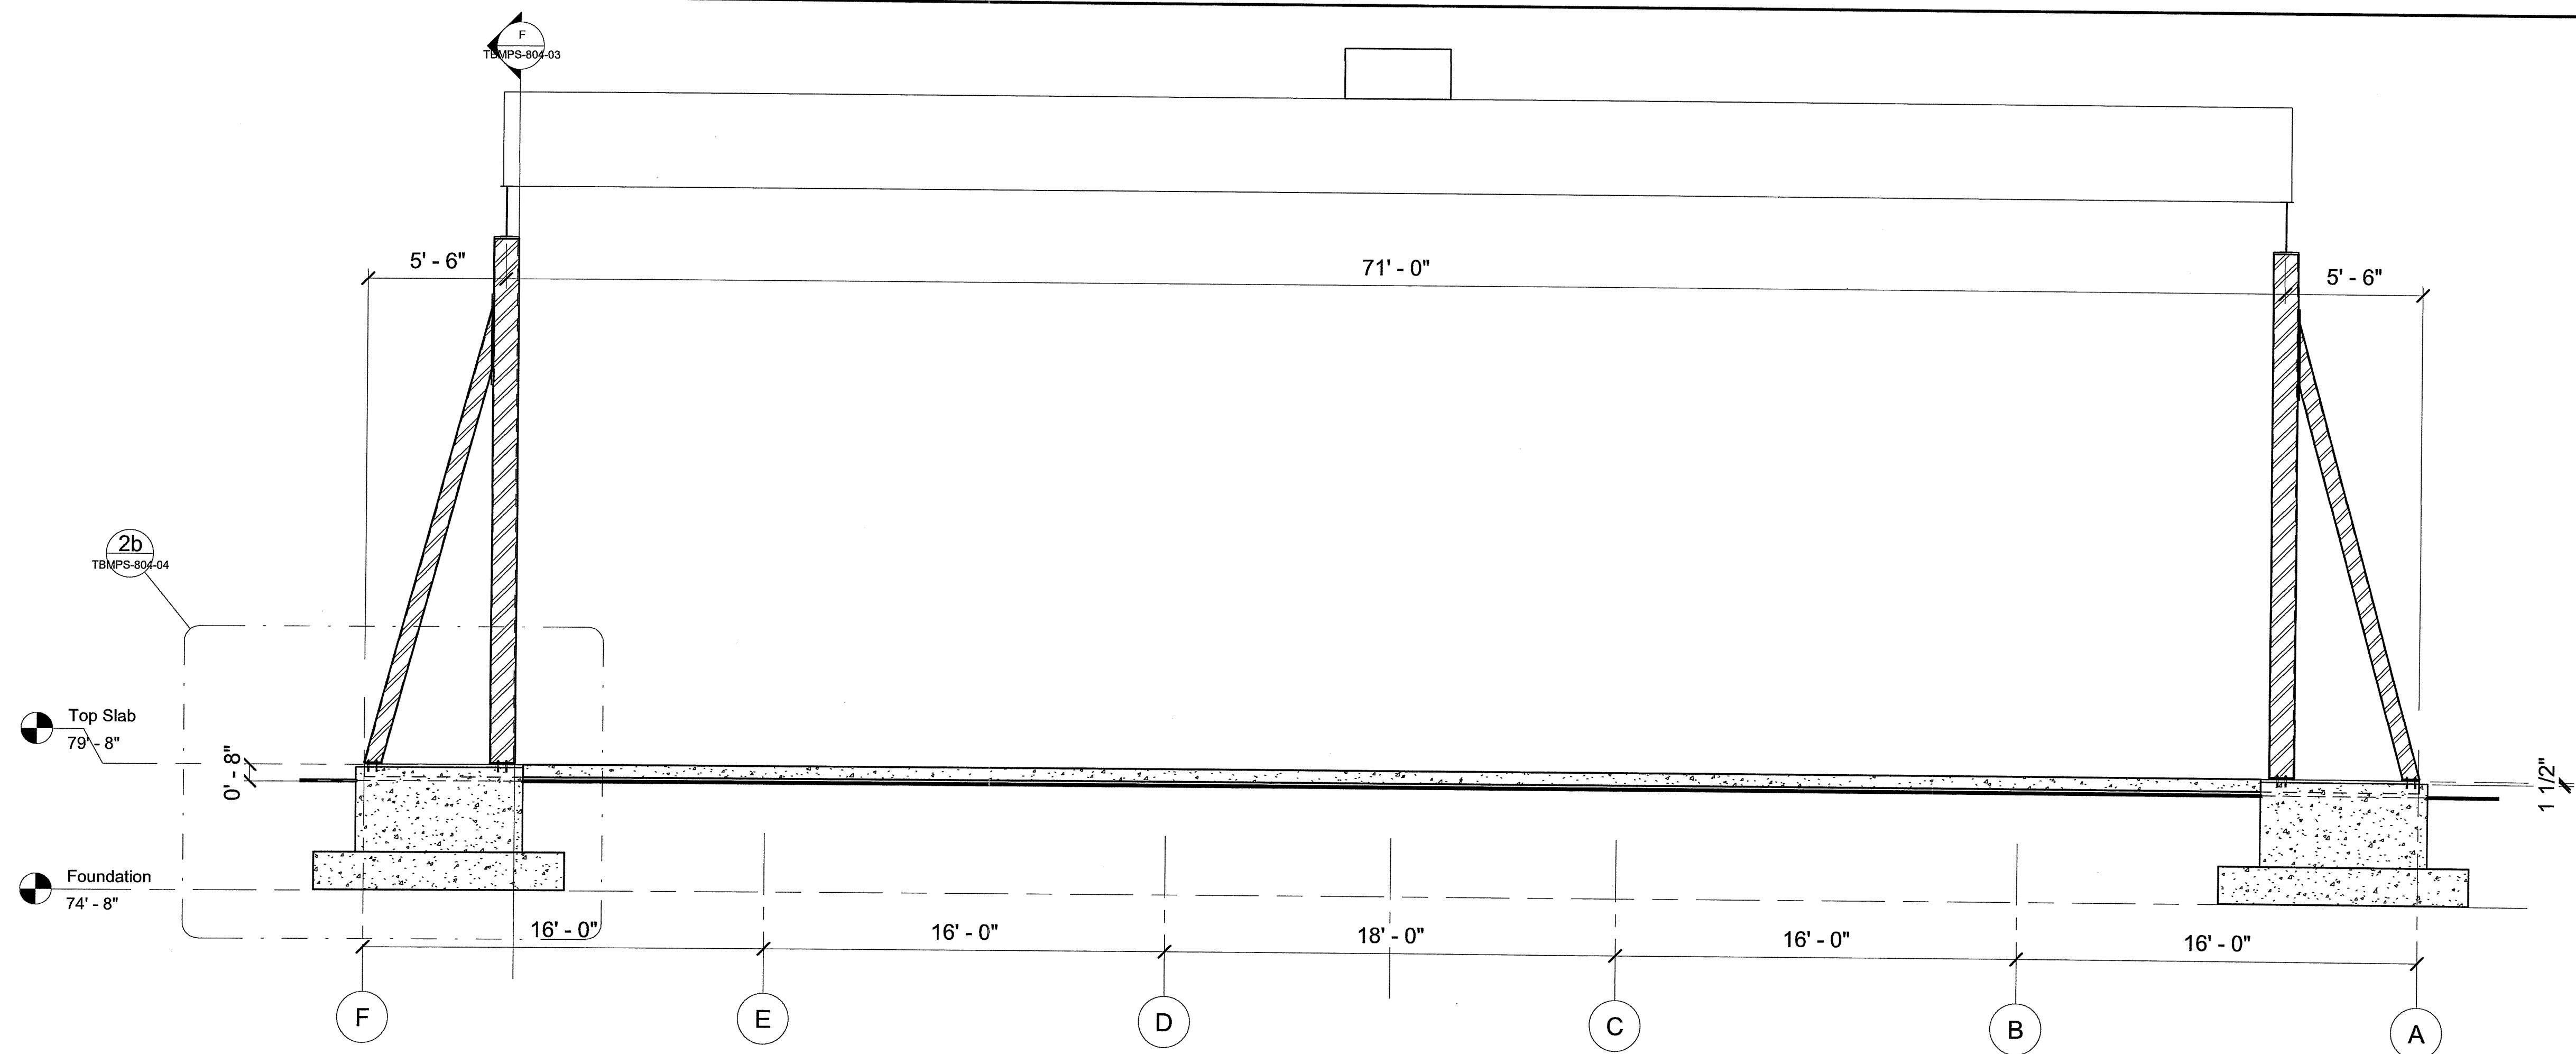


1 S2 : Transversal Section GL/2
1/4" = 1'-0"

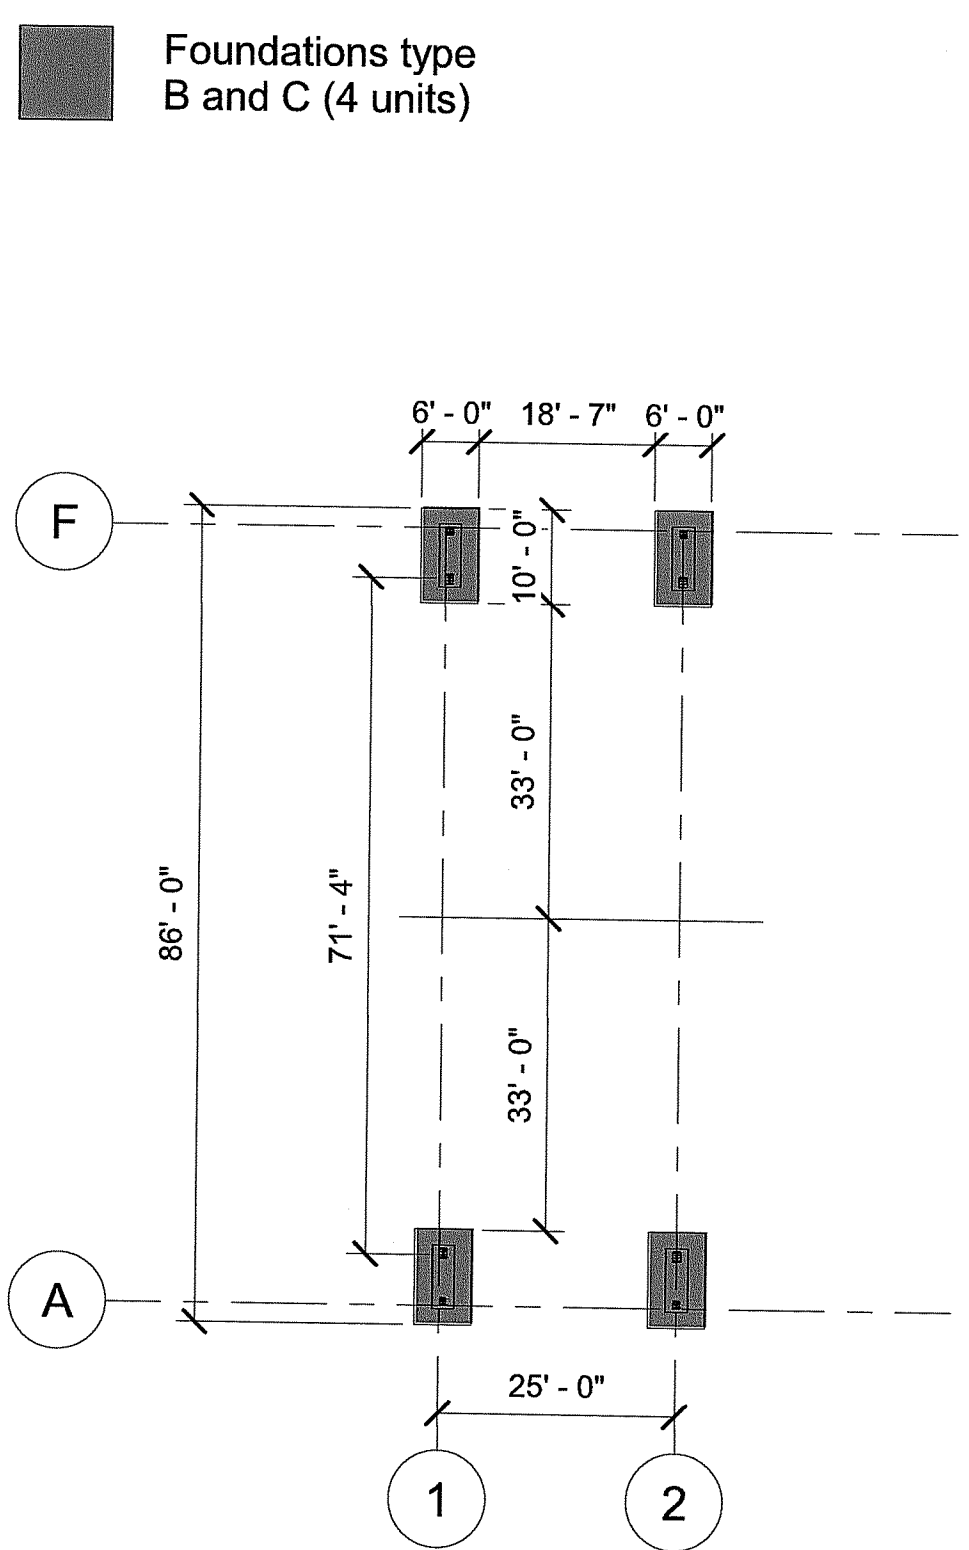


2 Foundations type B & C (4u)
1" = 20'-0"

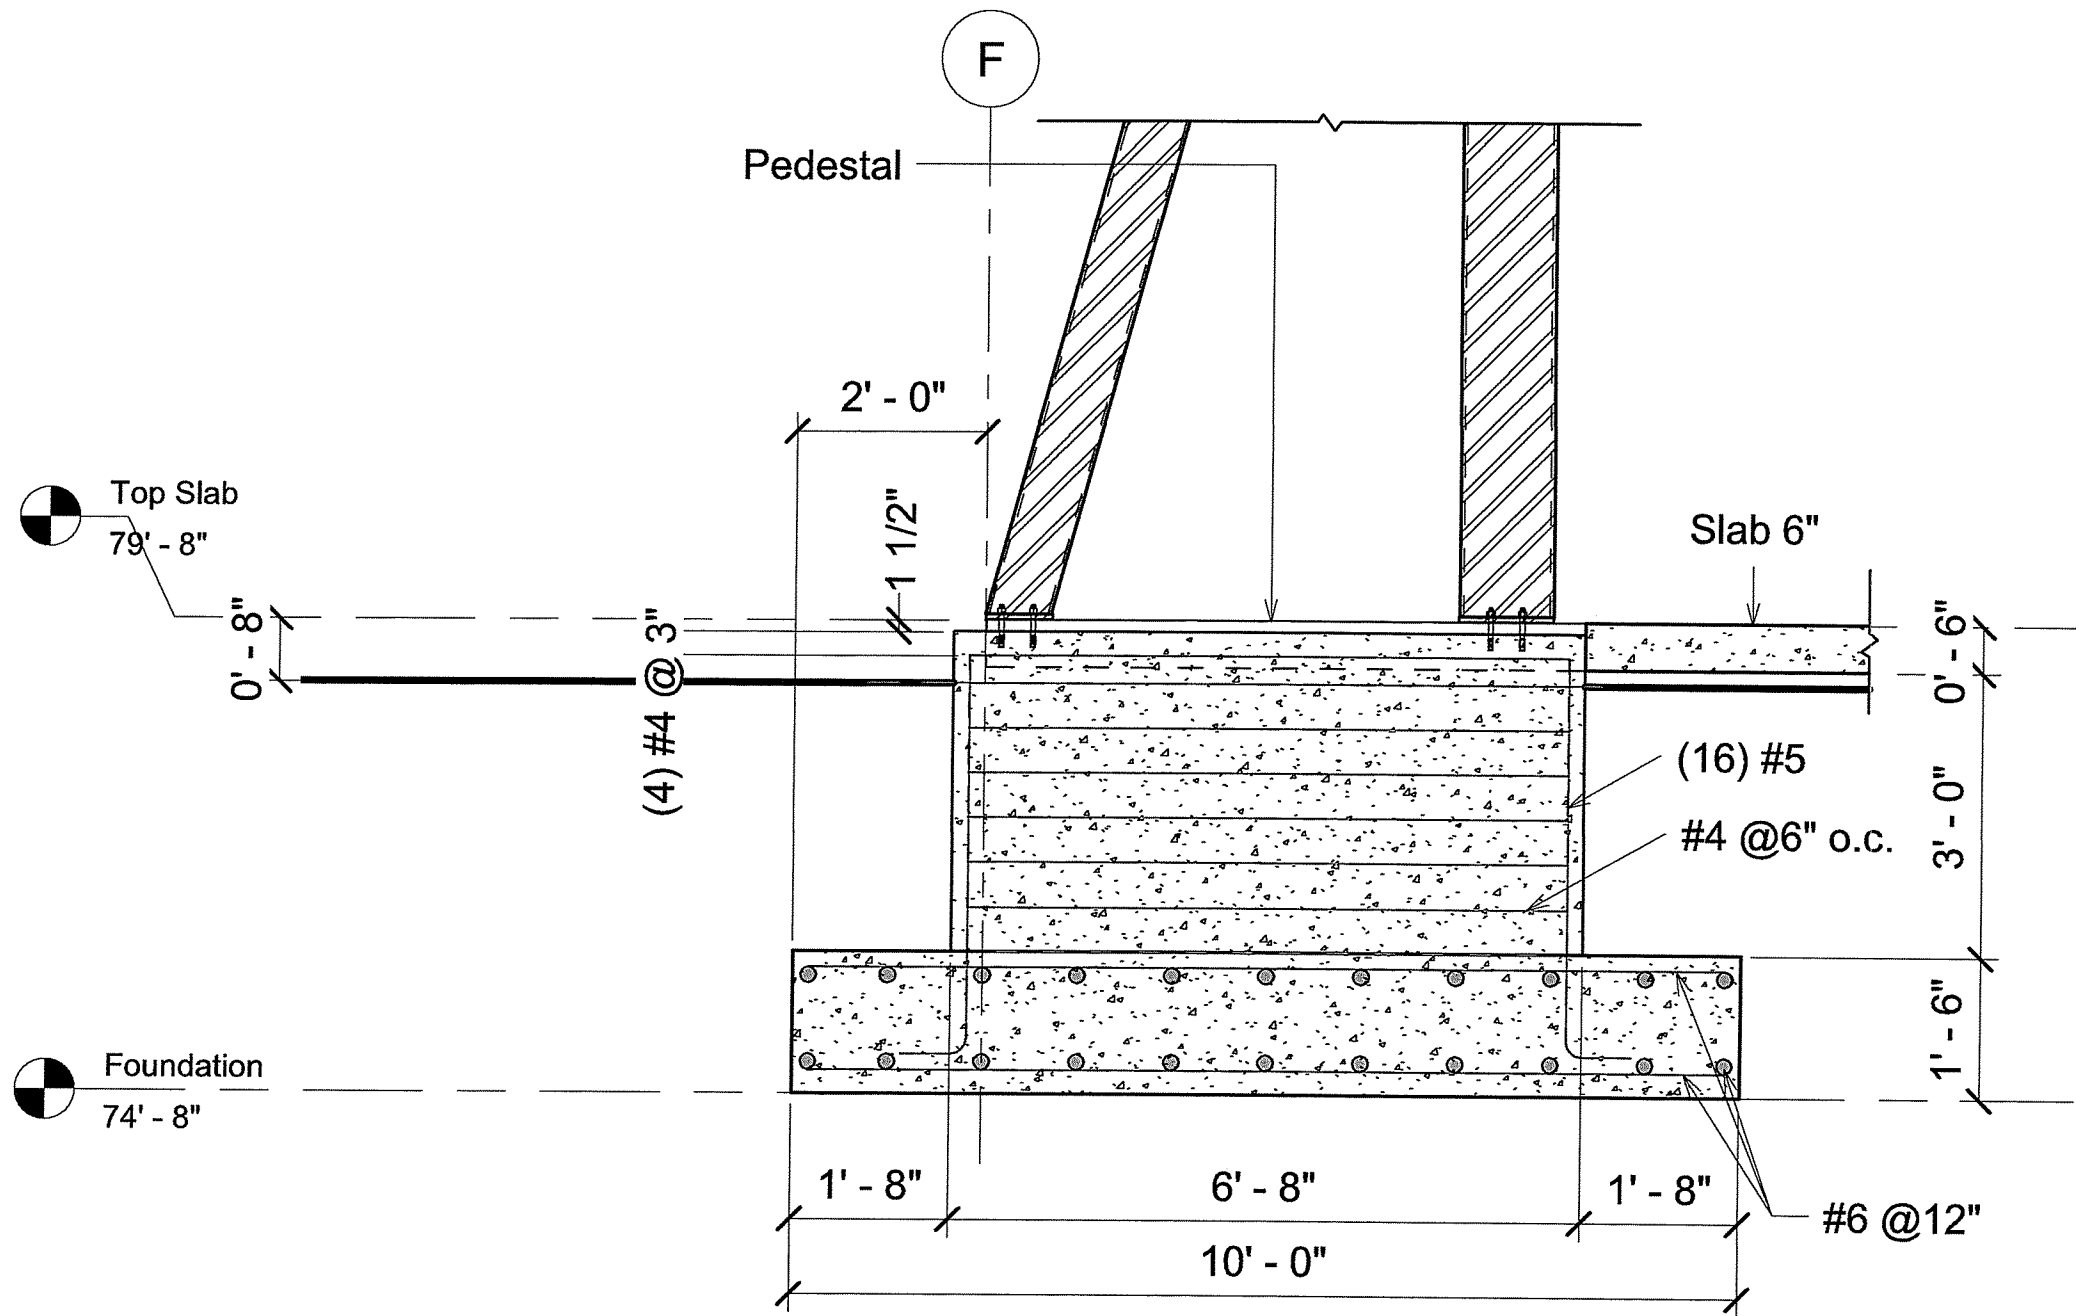

2b S2b : Foundation detail
1/2" = 1'-0"

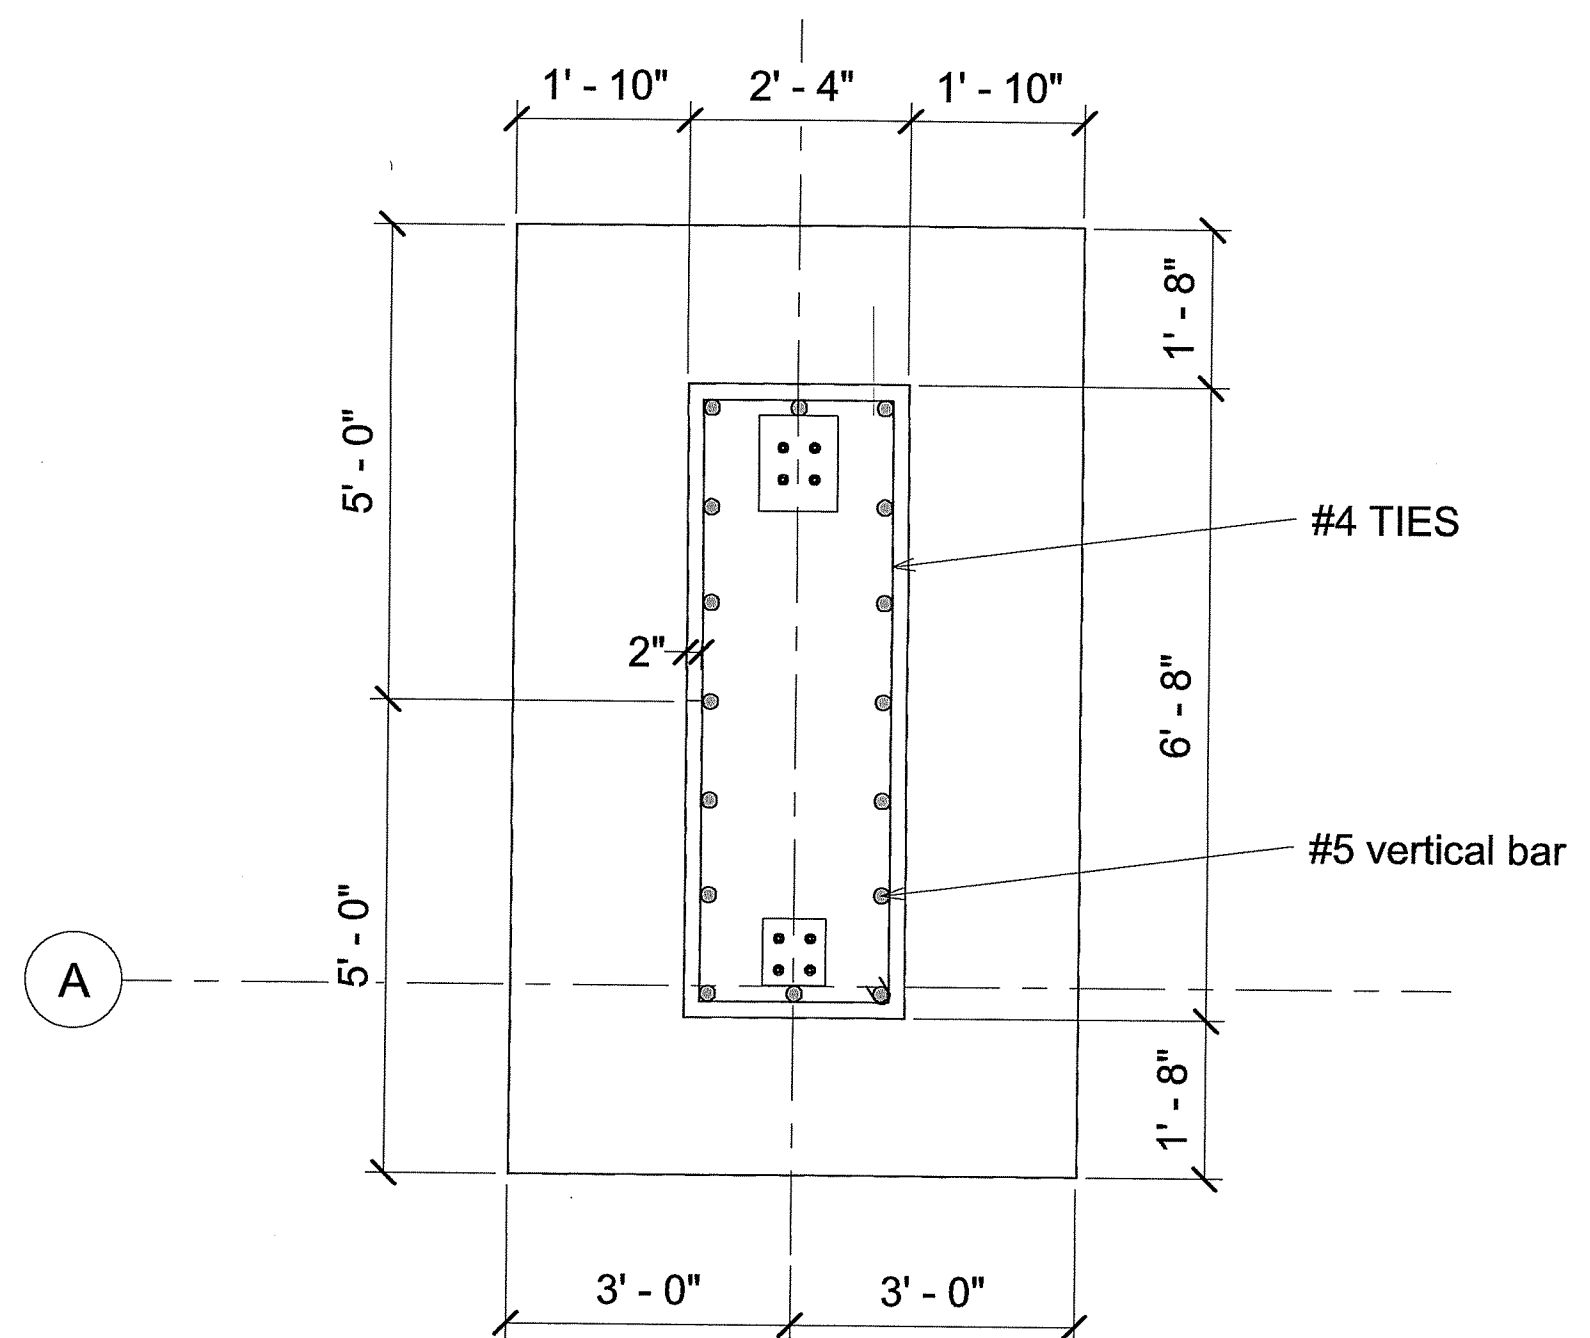

D1 D1 : Plan view detail GL/1-2
1/2" = 1'-0"

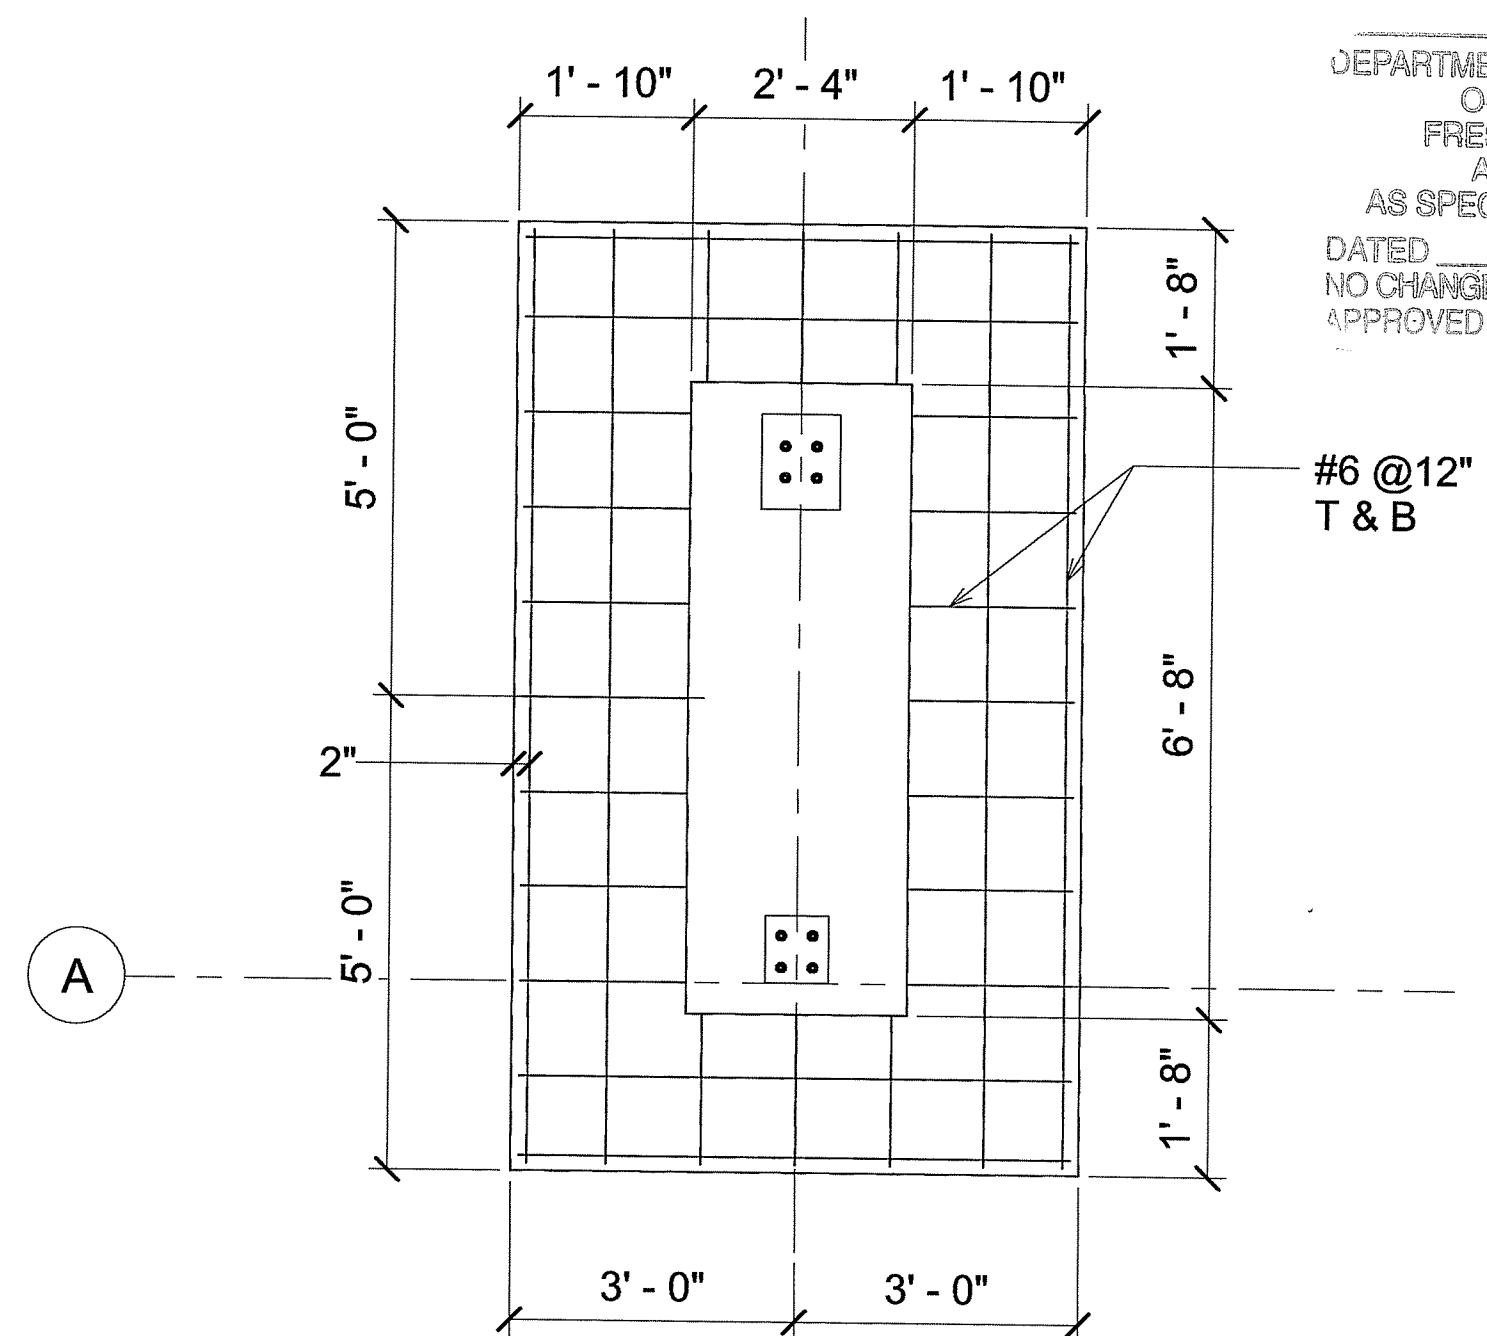

D2 D2 : Plan view detail GL/1-2
1/2" = 1'-0"

DEPARTMENT OF ENVIRONMENTAL MANAGEMENT
OFFICE OF WATER RESOURCES
FRESHWATER WETLANDS PROGRAM
APPROVED WITH CONDITIONS
AS SPECIFIED IN THE LETTER OF APPROVAL
DATED DEC 10 2021 FILE # 21-02732
NO CHANGES ALLOWED WITHOUT PRIOR APPROVAL
APPROVED PLANS MUST BE AT CONSTRUCTION SITE
Martin D. Wencek


Environmental Management
DEC 08 2021
Office of Water Resources

MICHAEL E. MARTEL
NO. 9307
REGISTERED PROFESSIONAL ENGINEER
STRUCTURAL
Michael E. Martel





09/03/2021

REV	DATE	BY	DESCRIPTION	SCALE	WARNING	DESIGN BY	CHECKED	IN ASSOCIATION	DESIGN PHASE	METHODS	SHEET TITLE	SHEET NO.
B	09/03/2021	FSO	Add notes & details (p.8)	As indicated	0 1/2 1	FSO		CBNA - BARLETTA PHASE IIIA CSO JV	DESIGN PHASE	CONTRACT NO. 308.01C NBC PAWTUCKET TUNNEL	TBM PRECAST SEGMENT	TBMPs - 804 - B
A	08/30/2021	FSO	First Issue		IF THIS BAR DOES NOT MEASURE 1" THEN DRAWING IS NOT TO SCALE	VFA	SPO	AECOM	METHODS	TBM PRECAST SEGMENT	PRECAST YARD FOUNDATION	19 of 23
											GENERAL ARRANGEMENT	

PATH: C:\Users\Faye\OneDrive\Barletta_PhaseIIIA_Site - 06_Methods\TBM Tunnel PRECAST SEGMENTS\TBMPS-804-02-Precast Building\Revit Model\PRECAST-YARD-FACTORY-A5.rvt
LAST UPDATE: 9/3/2021 9:11:15 AM
PLOT DATE: 9/3/2021 9:11:15 AM

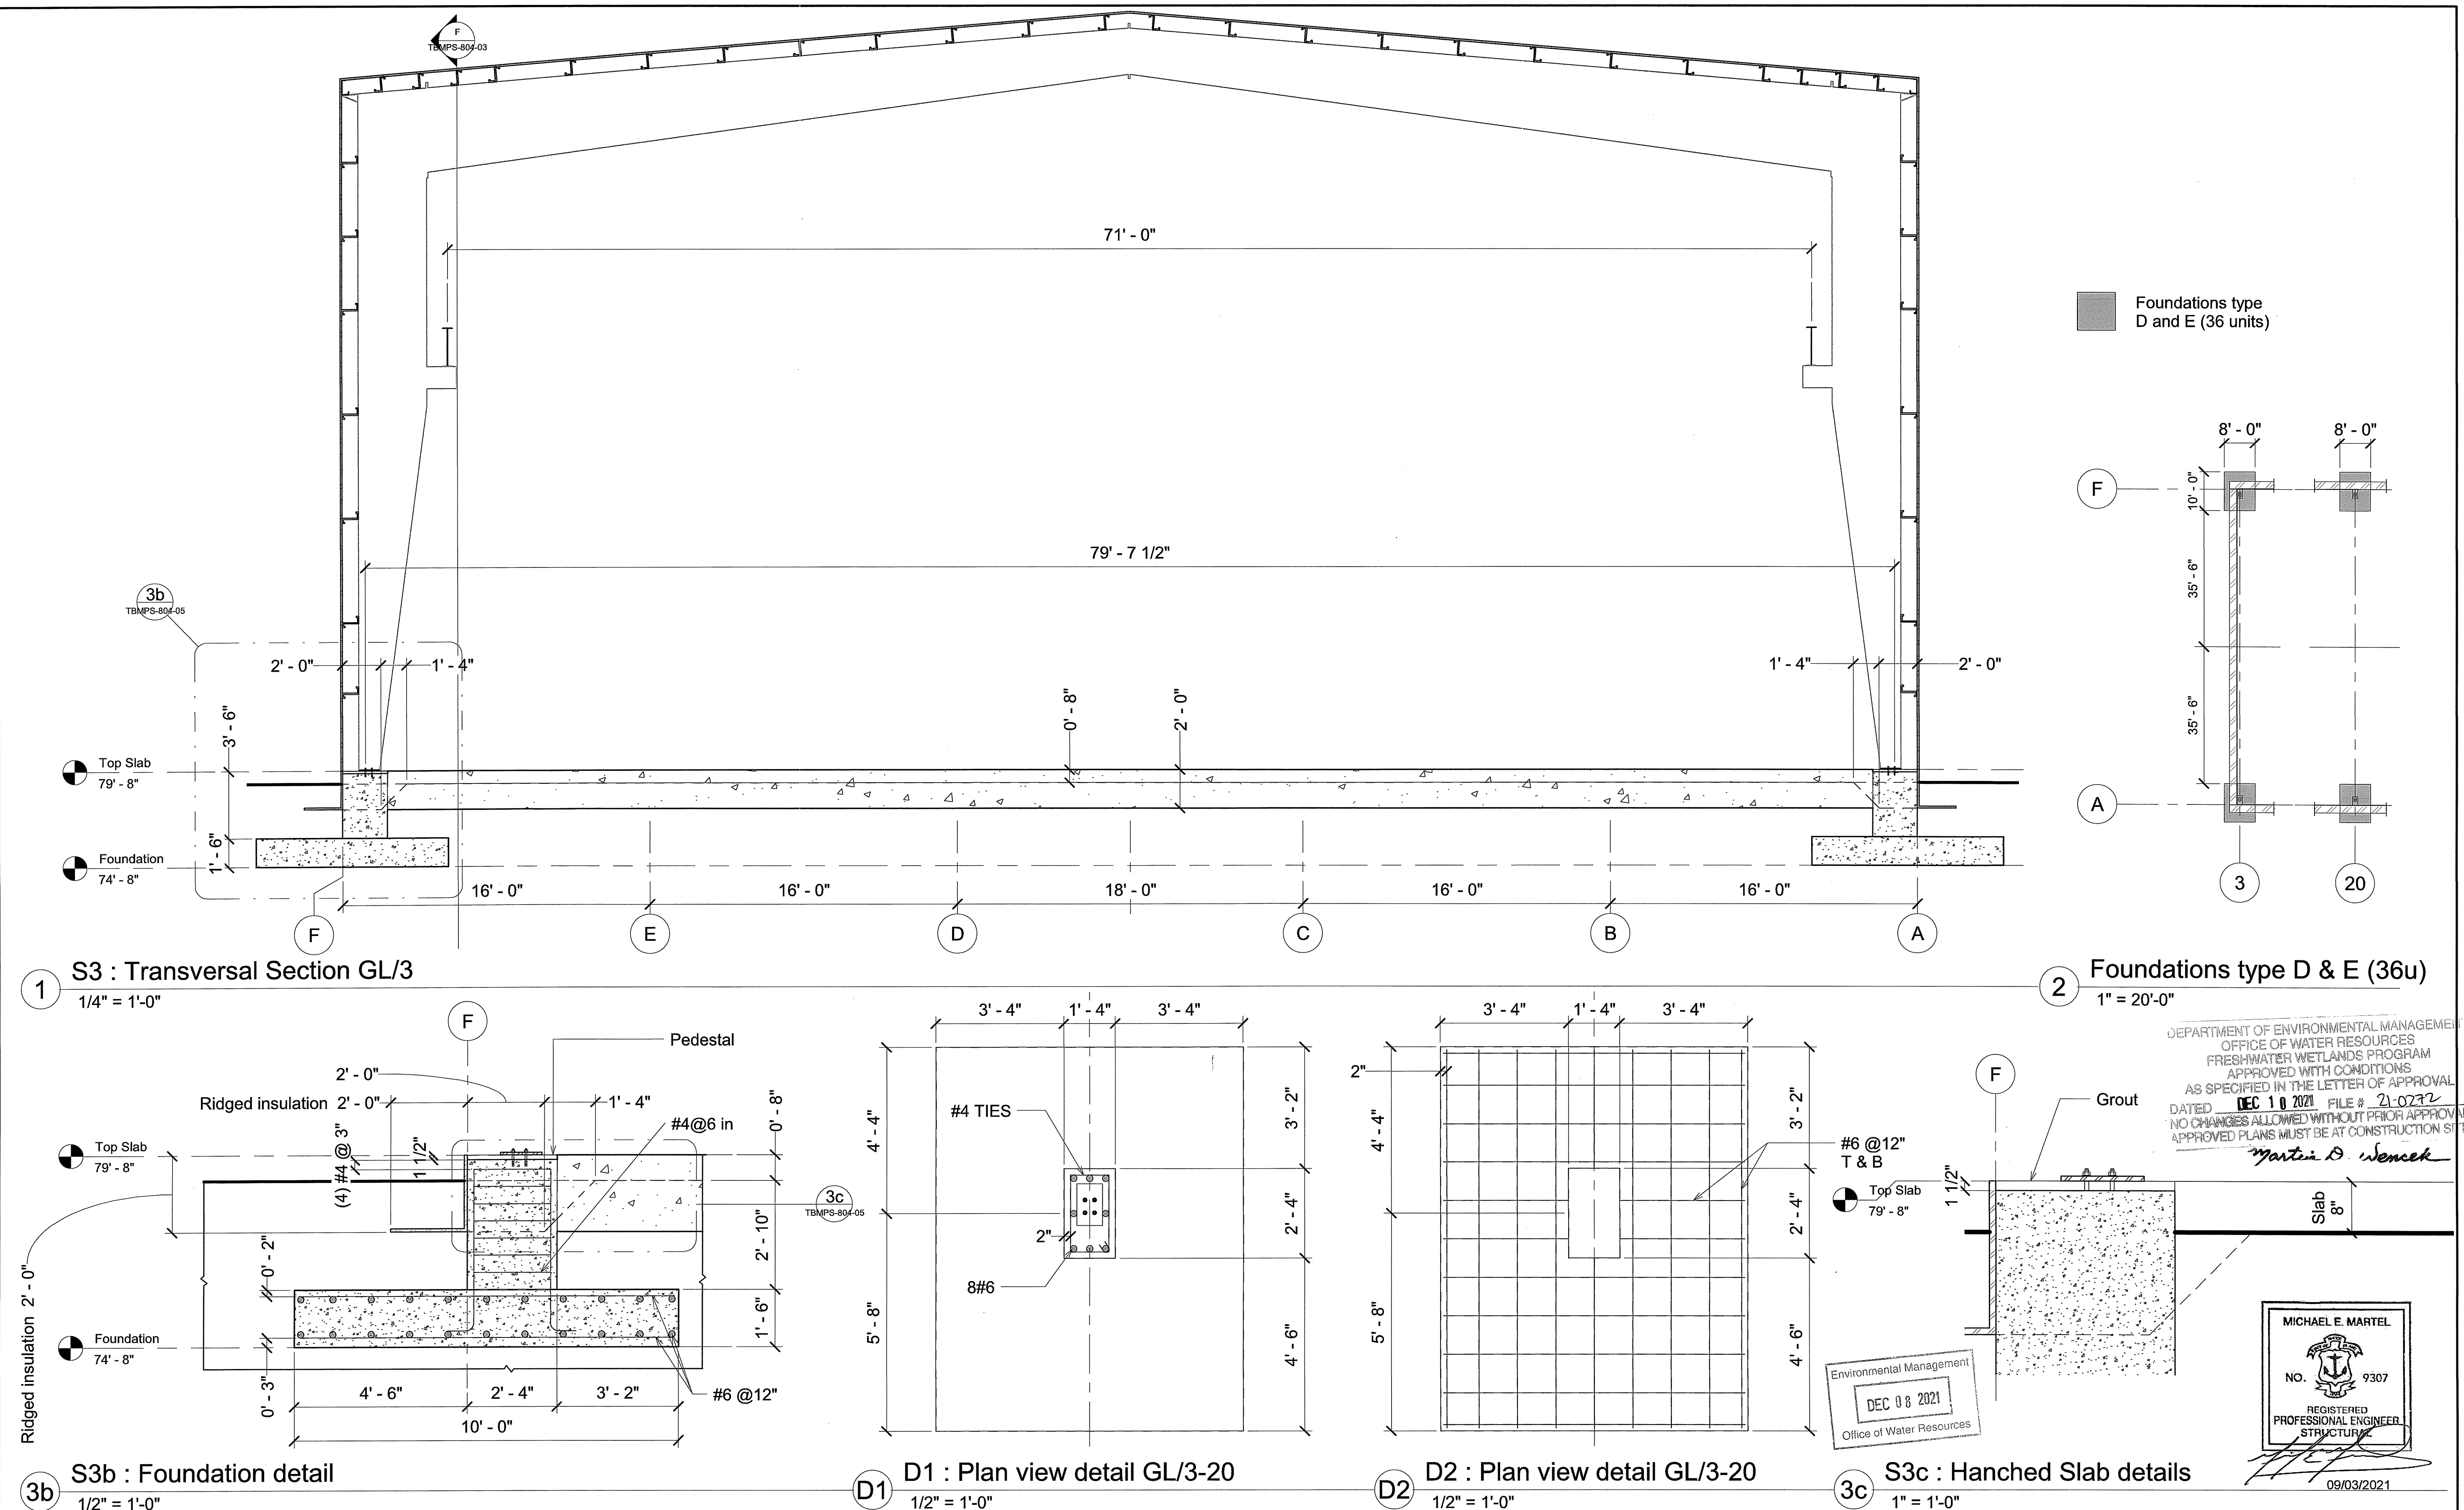

SCALE				WARNING				DESIGN BY: FSO				CBNA - BARLETTA PHASE IIIA CSO JV				NARRAGANSETT BAY COMMISSION				DESIGN PHASE				SHEET TITLE				SHEET NO.			
As indicated				IF THIS BAR DOES NOT MEASURE 1" THEN DRAWING IS NOT TO SCALE				DRAWN BY: VFA				IN ASSOCIATION				OVERFLOW PROGRAM				METHODS				TBM PRECAST SEGMENT				TBMPS - 804 - B			
REV				DATE				BY				DESCRIPTION				CONTRACT NO. 308.01C NBC PAWTUCKET TUNNEL				TBM PRECAST SEGMENT				TBM PRECAST SEGMENT				20 of 23			
B				09/03/2021				FSO				Add notes & details (p.8)				Stantec				PARE				TBM PRECAST SEGMENT				GENERAL ARRANGEMENT			
A				08/30/2021				FSO				First Issue				Checked: SPO															

 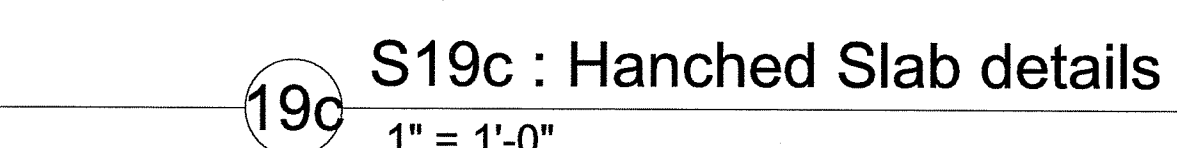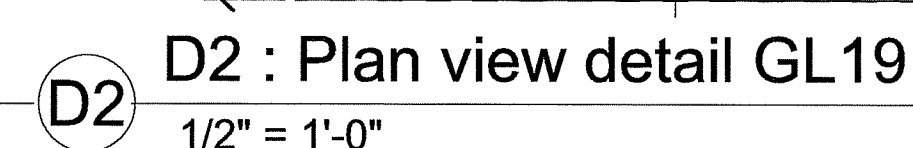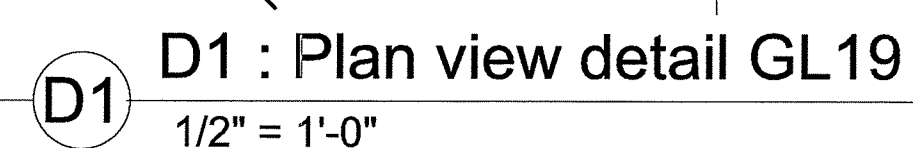


SHEET NO.

TBMPS - 804 - B

21 of 23


6 of 8

PATHTITLENAME: C:\Users\Faye\BNA\CBNA_PhaseIIIA_Site - 06_Methods\TBM Tunnel PRECAST SEGMENTS\TBMP-S-804\02-Precast Building\Revit Model\PRECAST-YARD-FACTORY-AS.rvt
LAST UPDATE: 9/2/2021 9:11:17 AM
PLOT DATE: 9/2/2021 9:11:17 AM

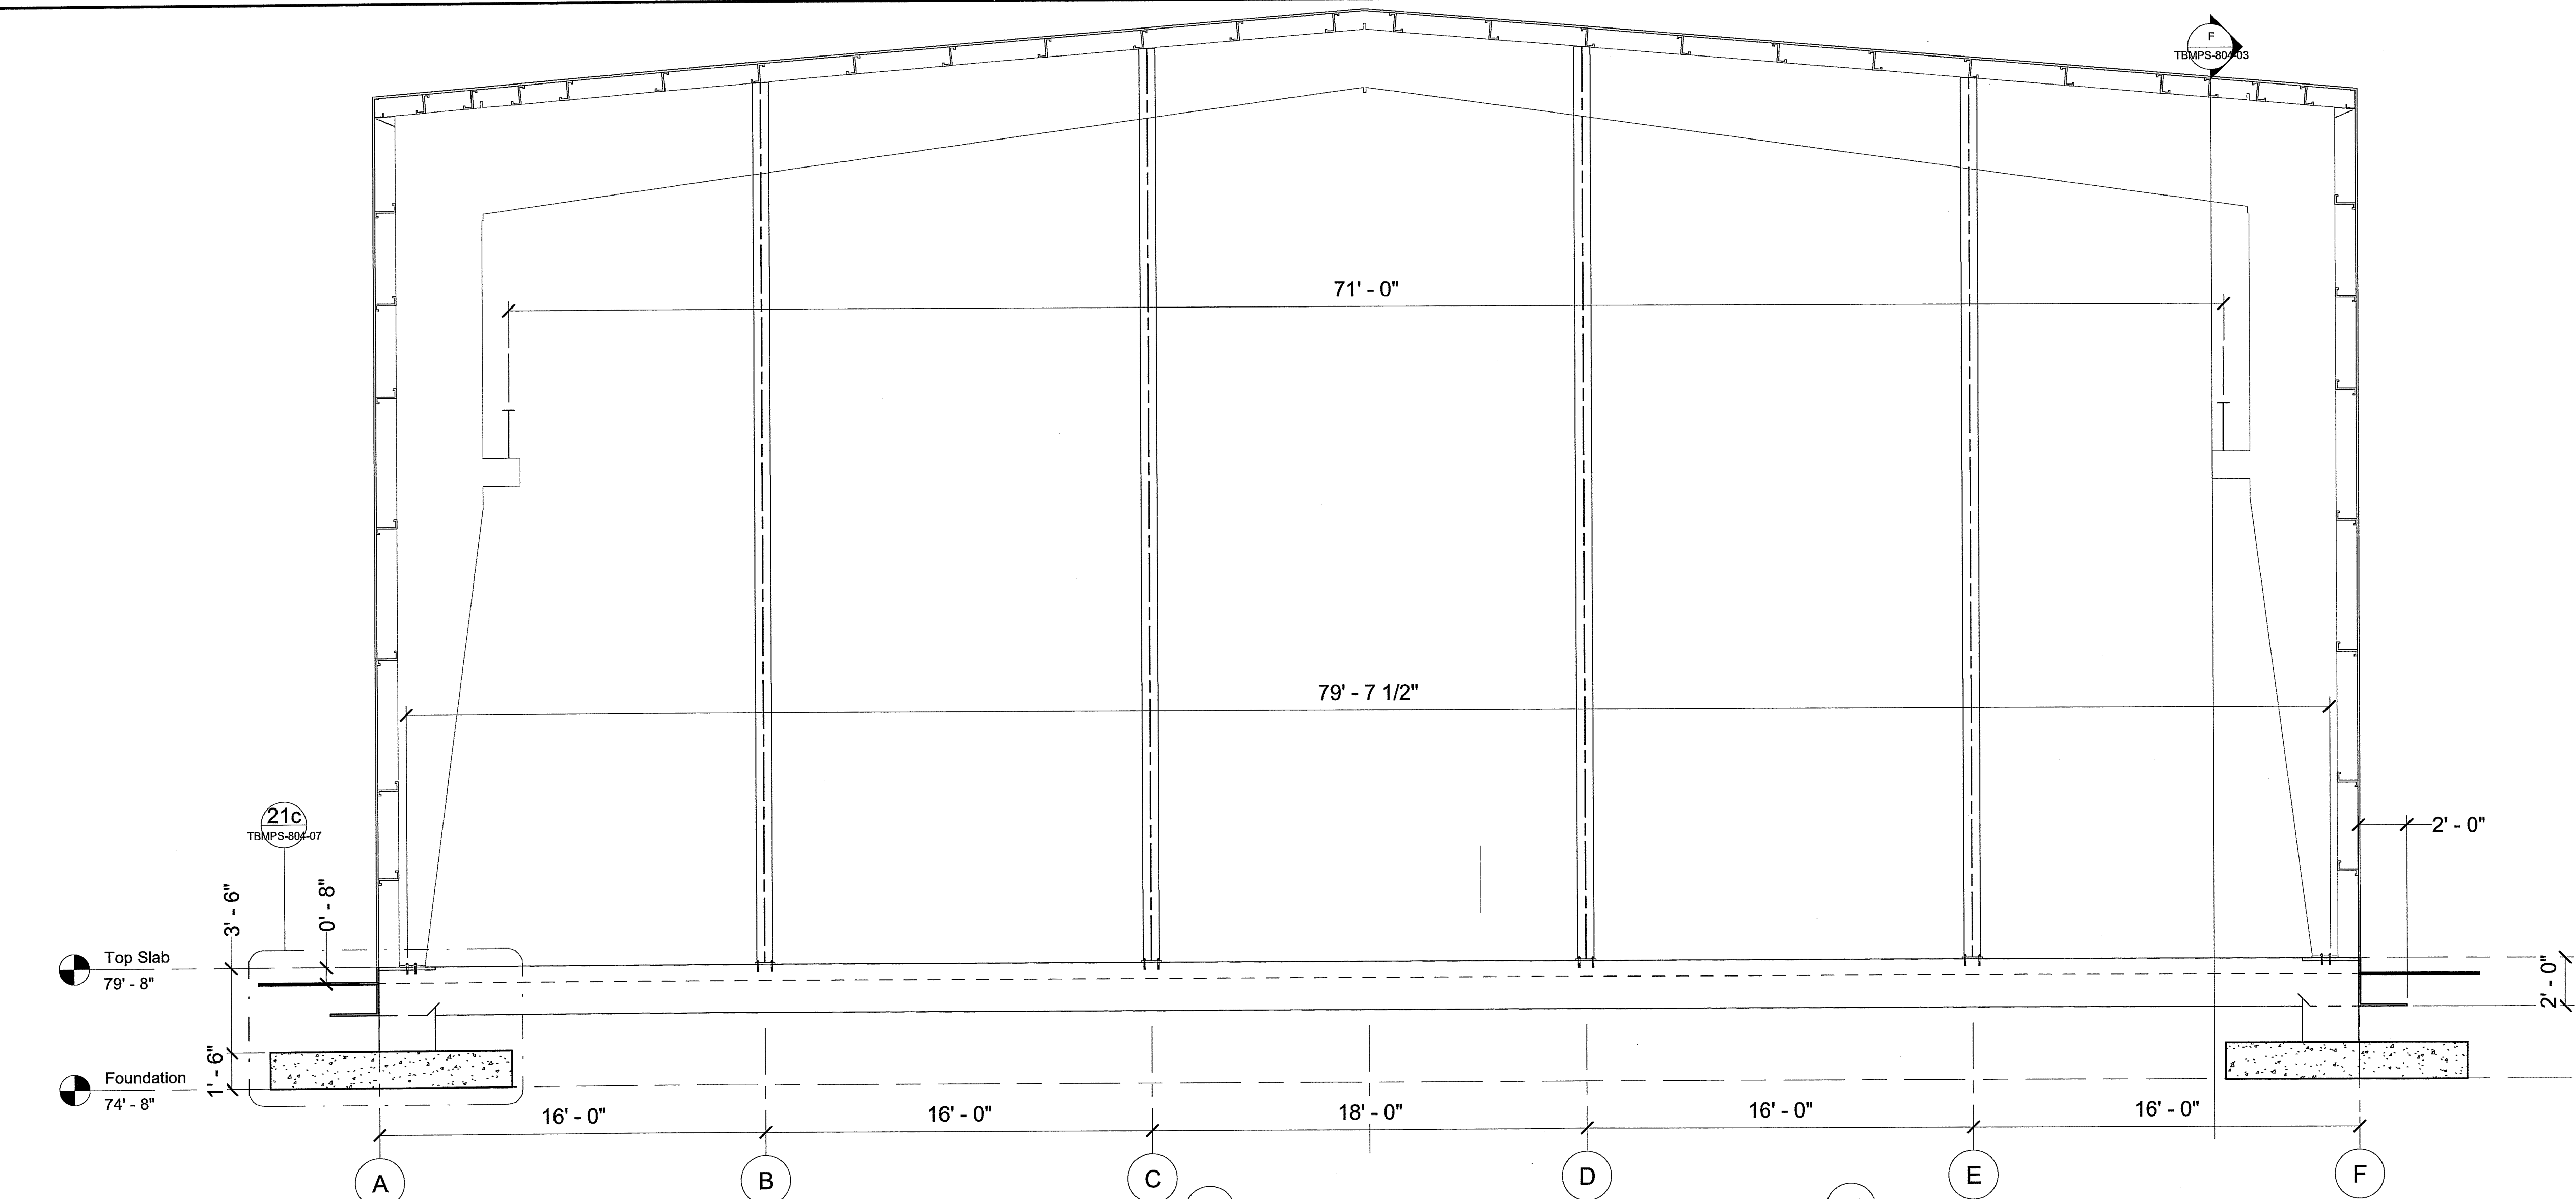


Foundations type
A (4 units)





Foundations type
F (2 units)

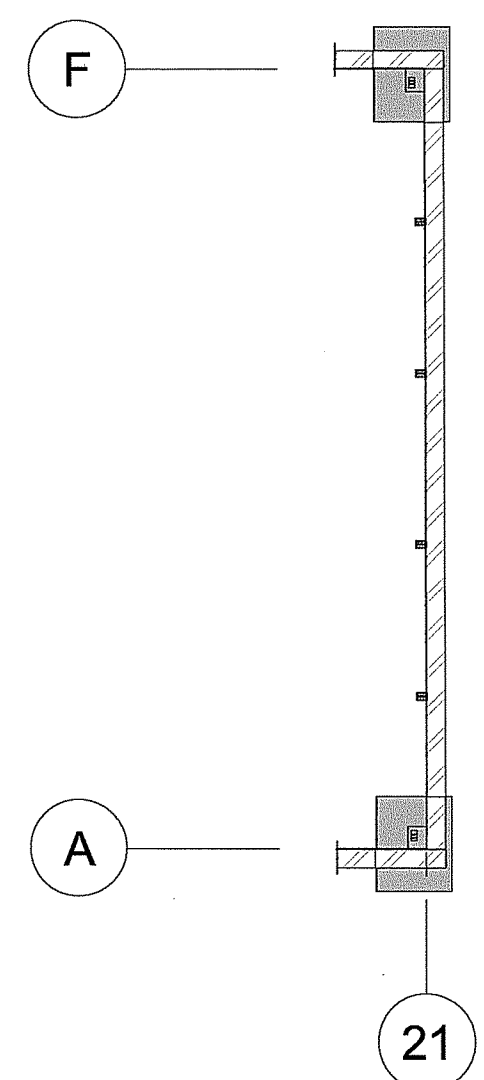

S21b : Transversal Section G21
1/4" = 1'-0"

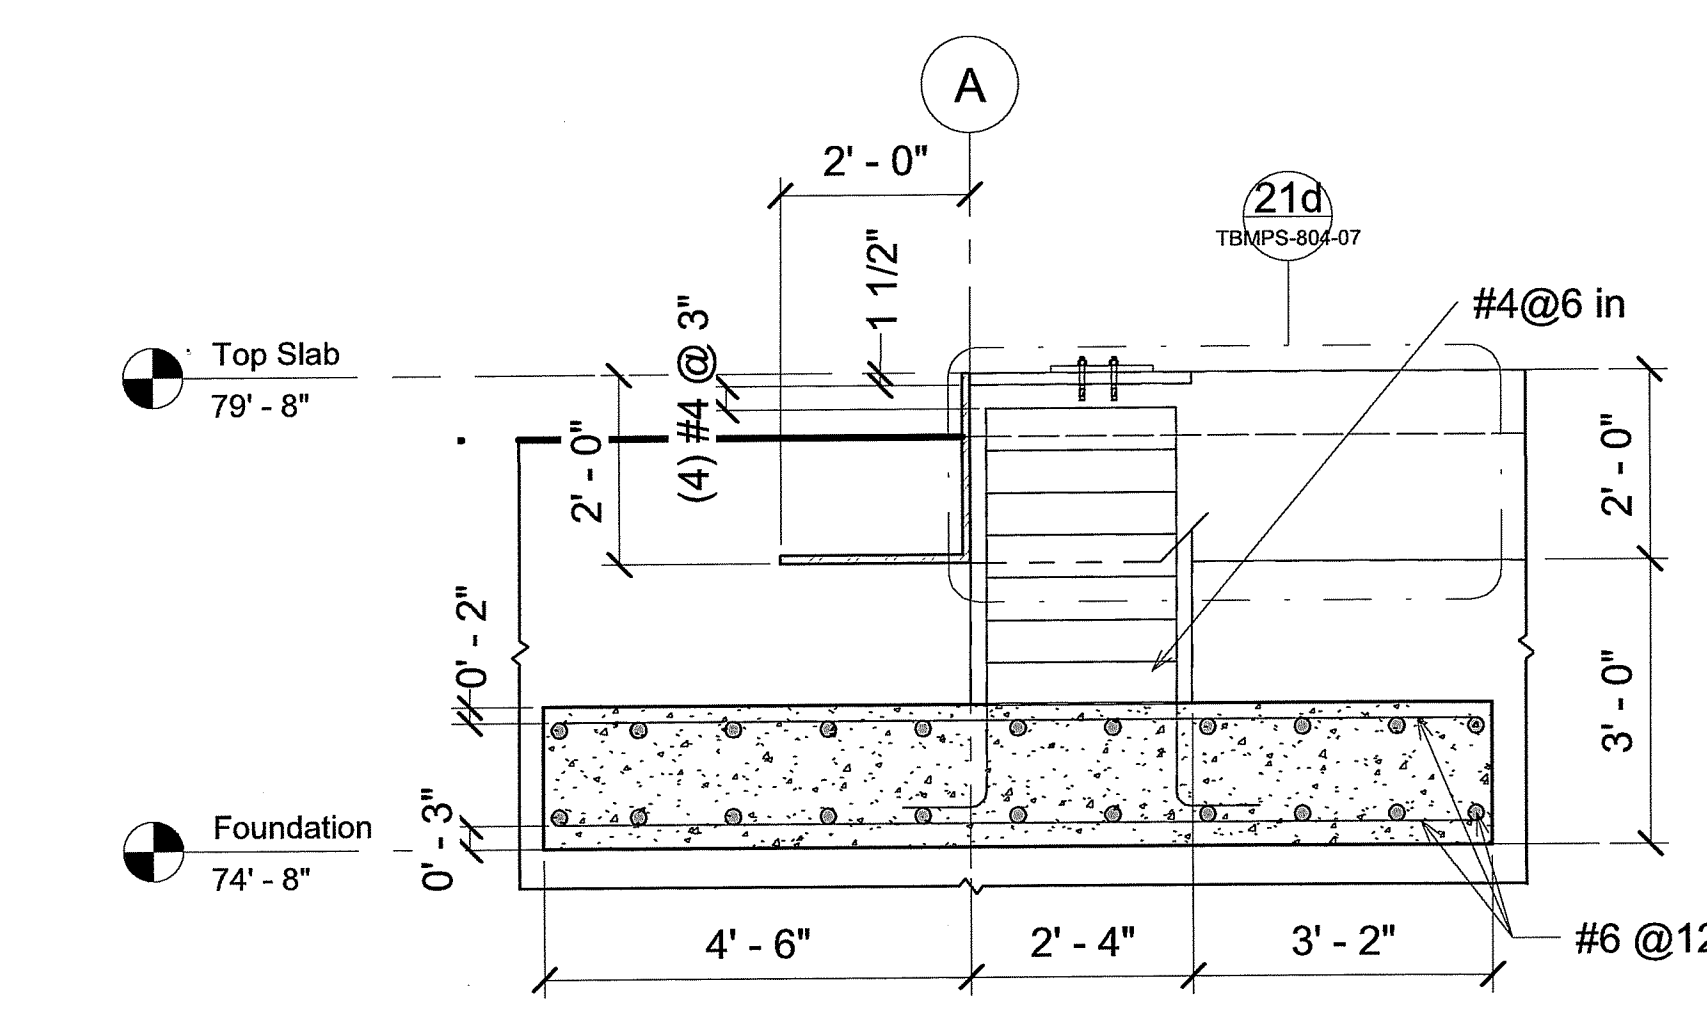

S21c : Foundation detail
1/2" = 1'-0"

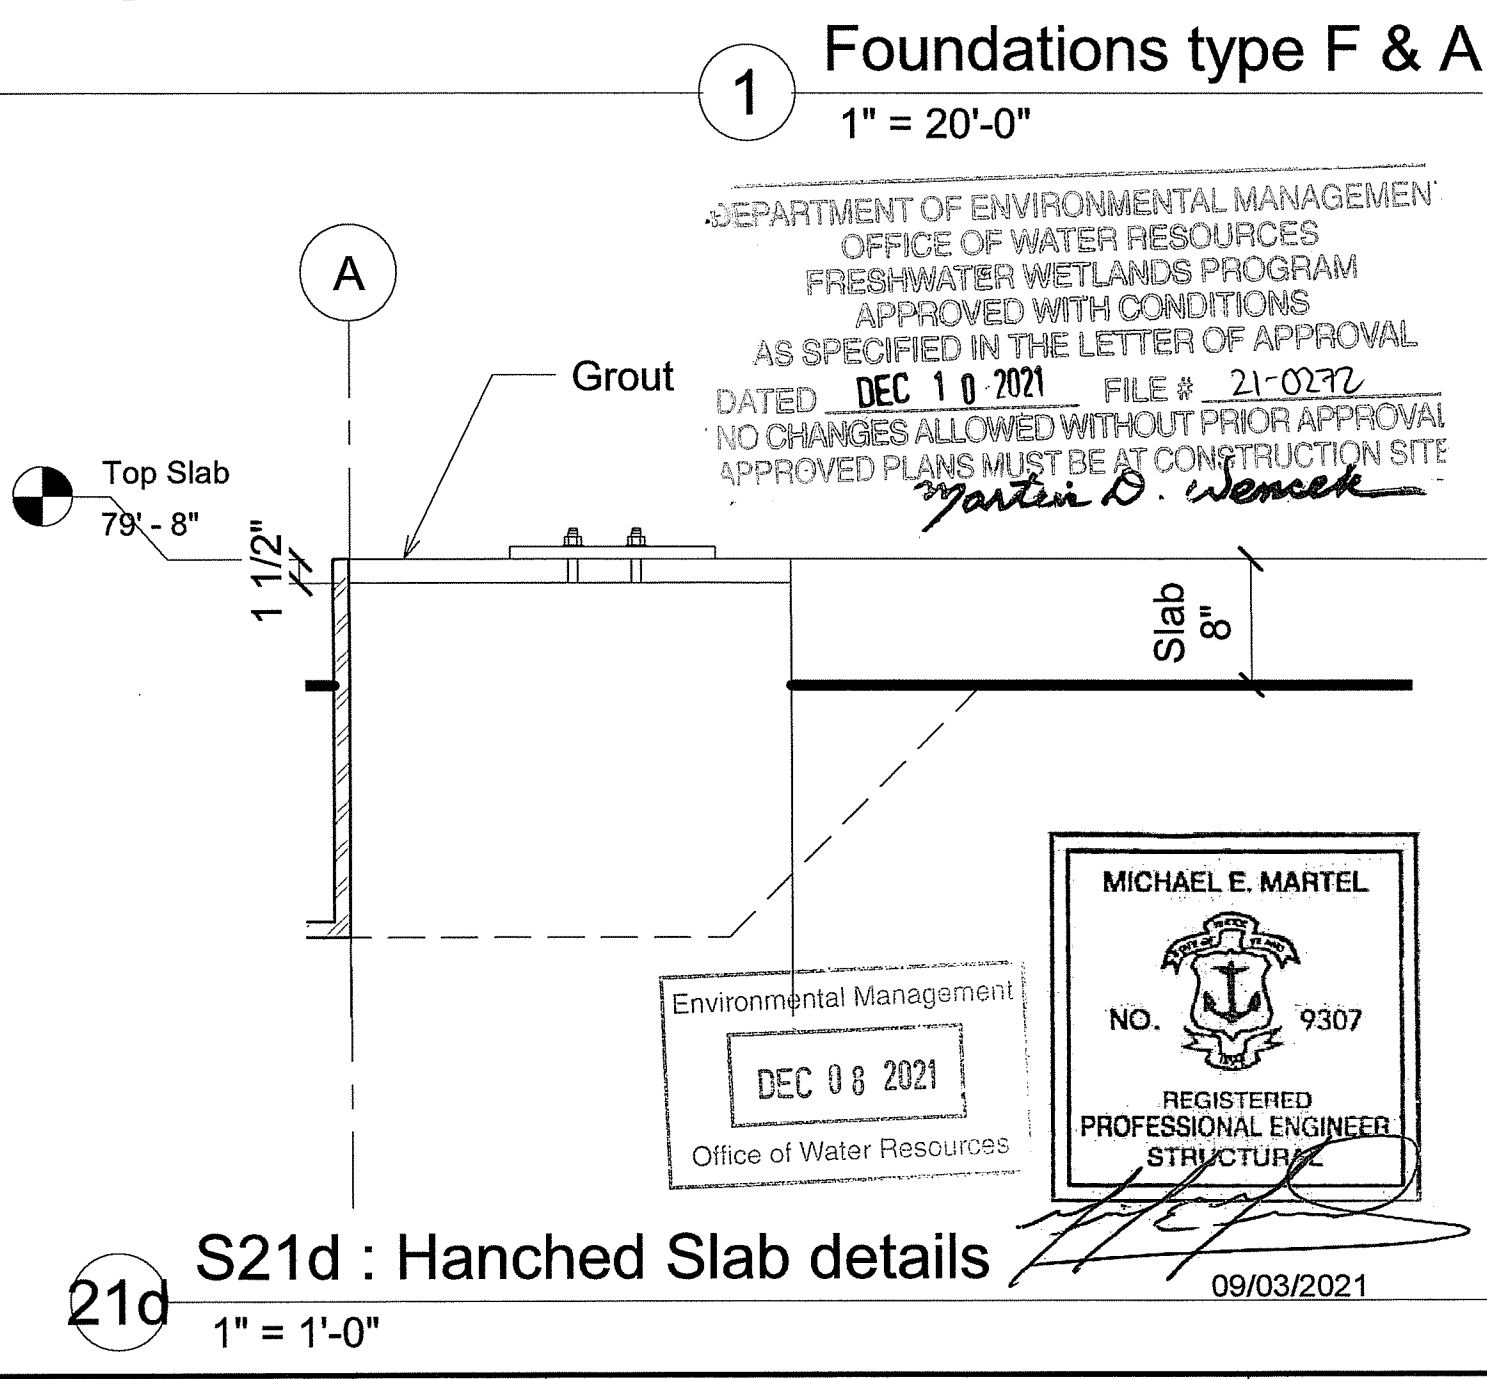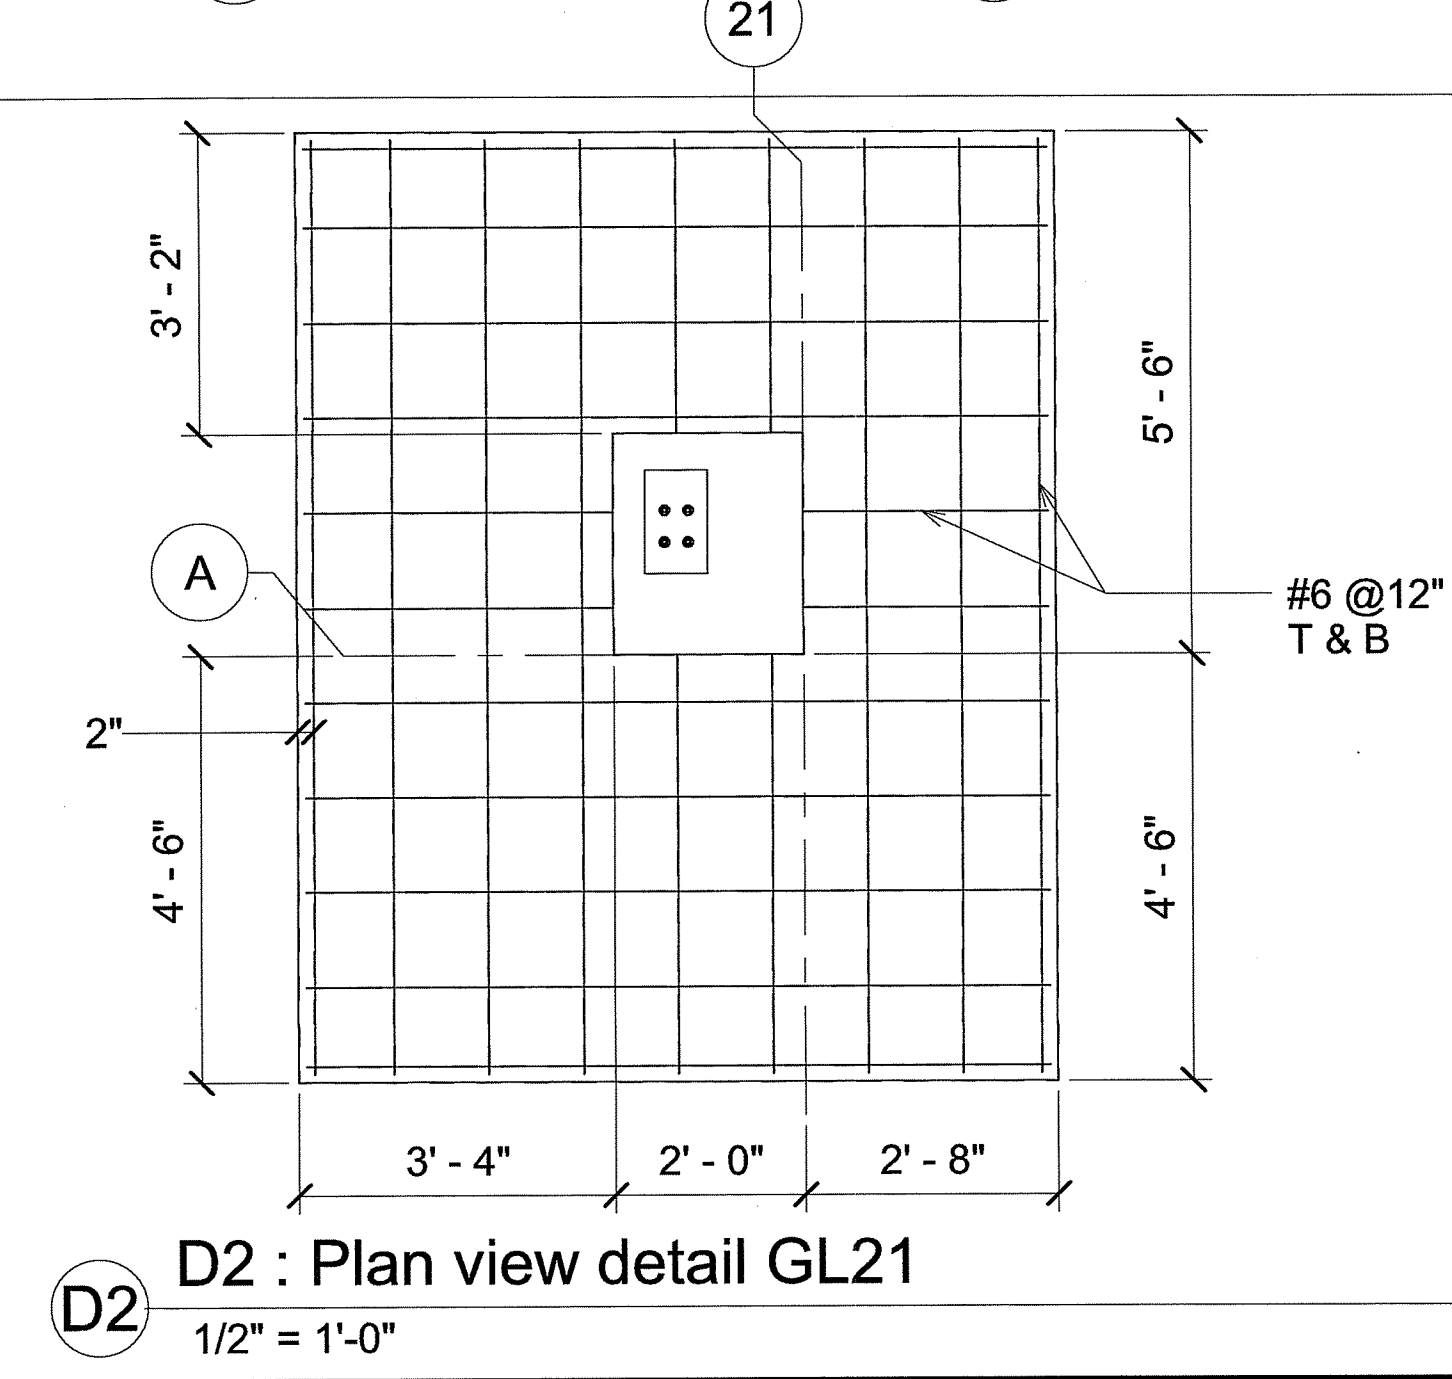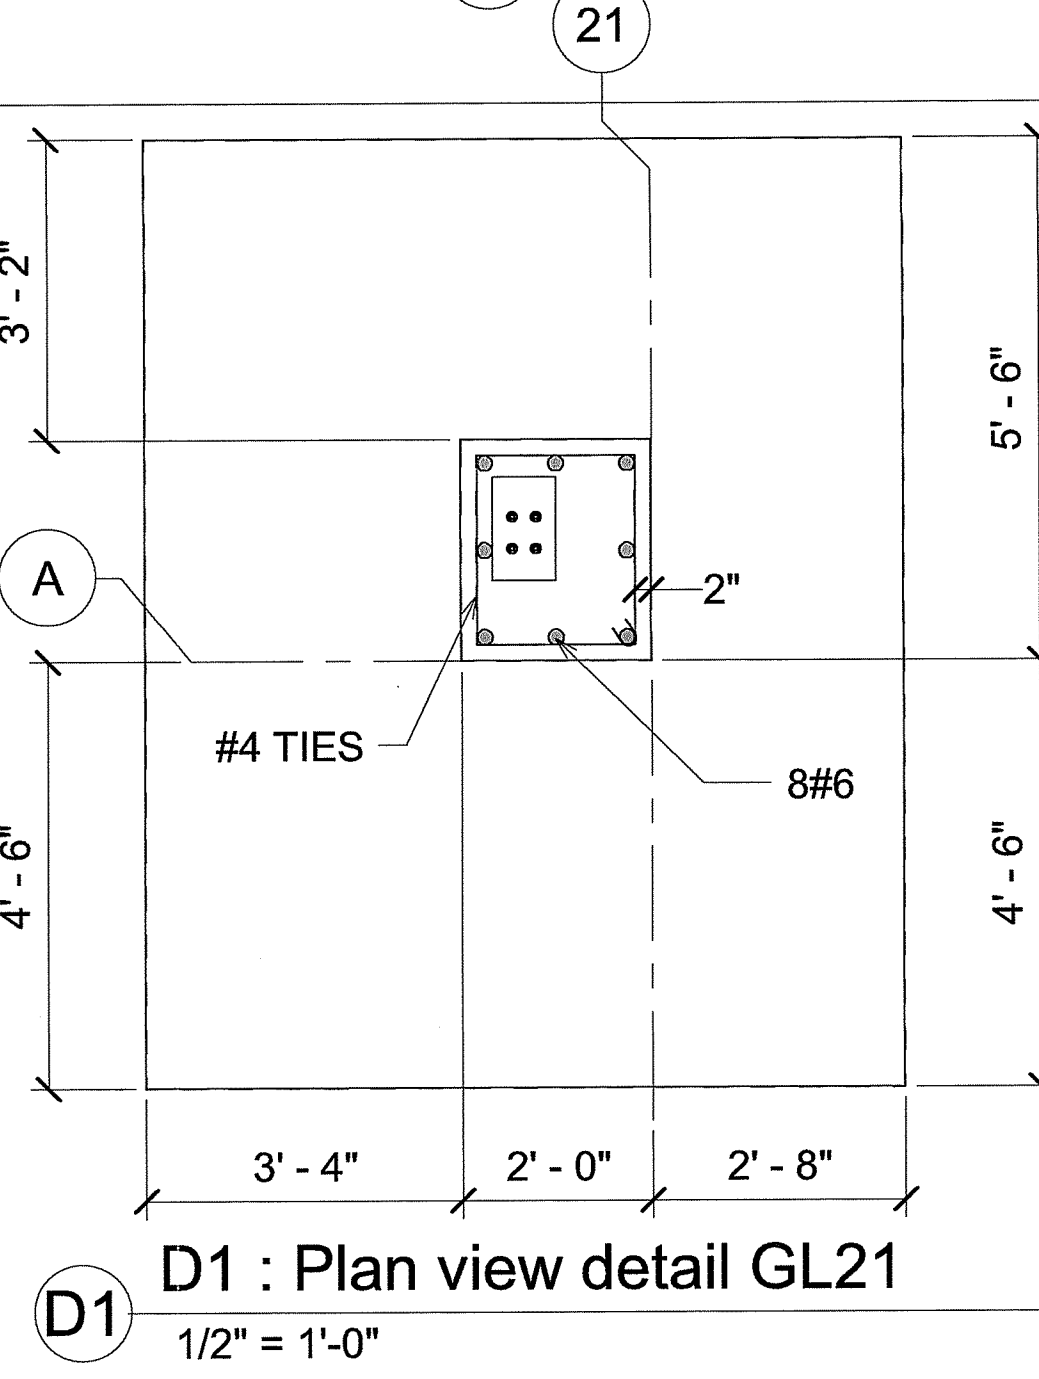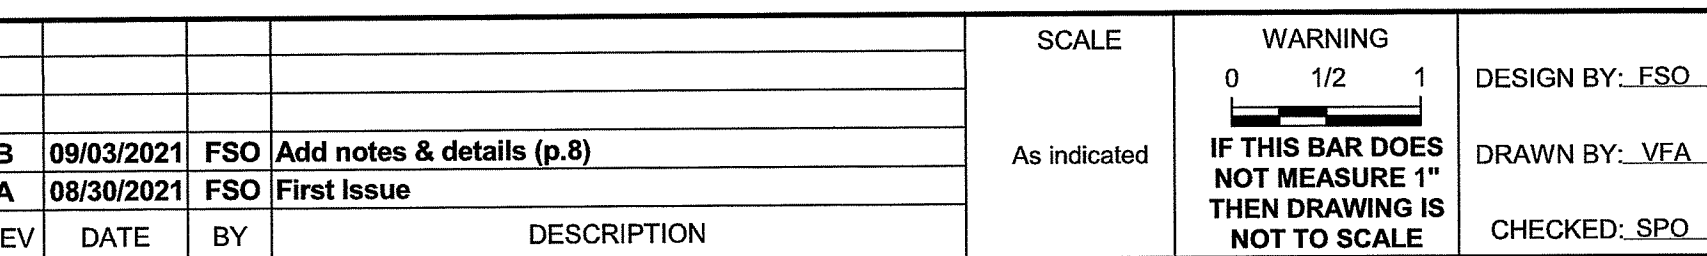

DEPARTMENT OF ENVIRONMENTAL MANAGEMENT
OFFICE OF WATER RESOURCES
FRESHWATER WETLANDS PROGRAM
APPROVED WITH CONDITIONS
AS SPECIFIED IN THE LETTER OF APPROVAL
DATED **DEC 10 2021** FILE # **21-0272**
NO CHANGES ALLOWED WITHOUT PRIOR APPROVAL
APPROVED PLANS MUST BE AT CONSTRUCTION SITE
Martin D. Wensek

MICHAEL E. MARTEL
NO. 9307
REGISTERED
PROFESSIONAL ENGINEER
STRUCTURAL
09/03/2021

CBNA - BARLETTA PHASE IIIA CSO JV
IN ASSOCIATION
CB3A **AECOM**

NARRAGANSETT BAY COMMISSION
PHASE III COMBINED SEWER
OVERFLOW PROGRAM
Stantec **PARE**

DESIGN PHASE
METHODS
CONTRACT NO. 308.01C NBC PAWTUCKET TUNNEL
TBM PRECAST SEGMENT

SHEET TITLE
TBM PRECAST SEGMENT
PRECAST YARD FOUNDATION
GENERAL ARRANGEMENT

SHEET NO.
TBMP-S-804 - B
22 of 23
2 of 6

0001