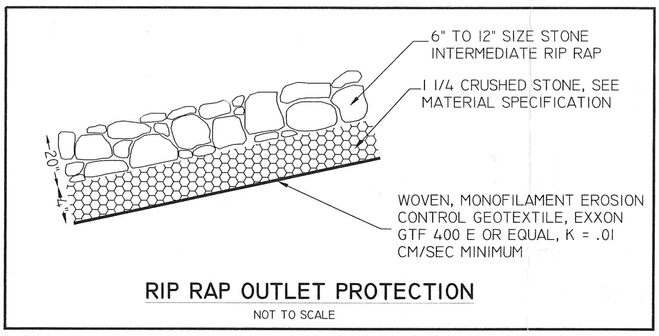

RIP RAP OUTLET PROTECTION

NOT TO SCALE

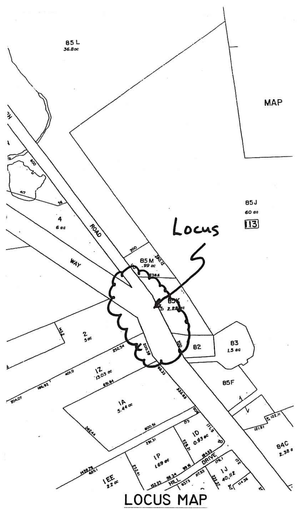

LOCUS MAP

1" = 2000'±

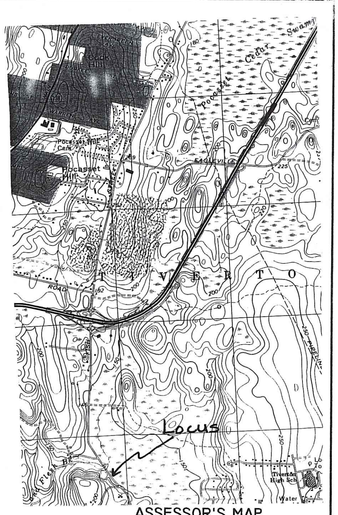

ASSESSOR'S MAP

NOT TO SCALE

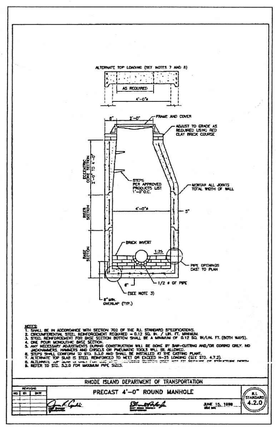

RHODE ISLAND DEPARTMENT OF TRANSPORTATION
PRECAST 4'-0" ROUND MANHOLE
R.I. STANDARD 4.2.0

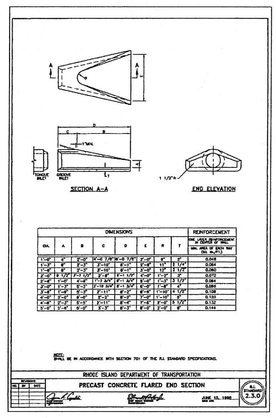

RHODE ISLAND DEPARTMENT OF TRANSPORTATION
PRECAST CONCRETE FLARED END SECTION
R.I. STANDARD 2.3.0

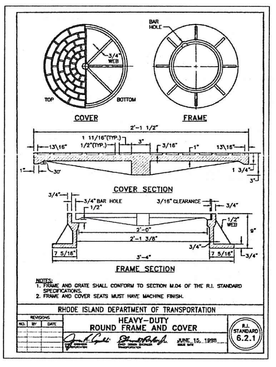

RHODE ISLAND DEPARTMENT OF TRANSPORTATION
HEAVY-DUTY ROUND FRAME AND COVER
R.I. STANDARD 6.2.1

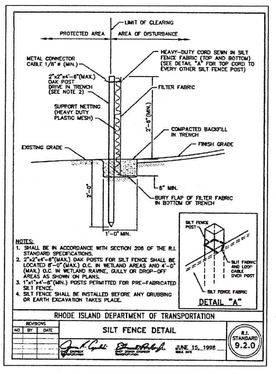

RHODE ISLAND DEPARTMENT OF TRANSPORTATION
SILT FENCE DETAIL
R.I. STANDARD 9.2.0

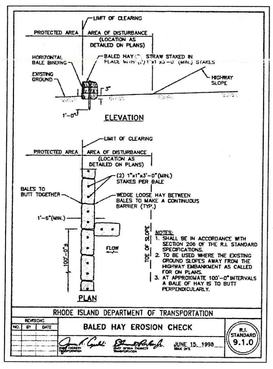

RHODE ISLAND DEPARTMENT OF TRANSPORTATION
BALED HAY EROSION CHECK
R.I. STANDARD 9.1.0

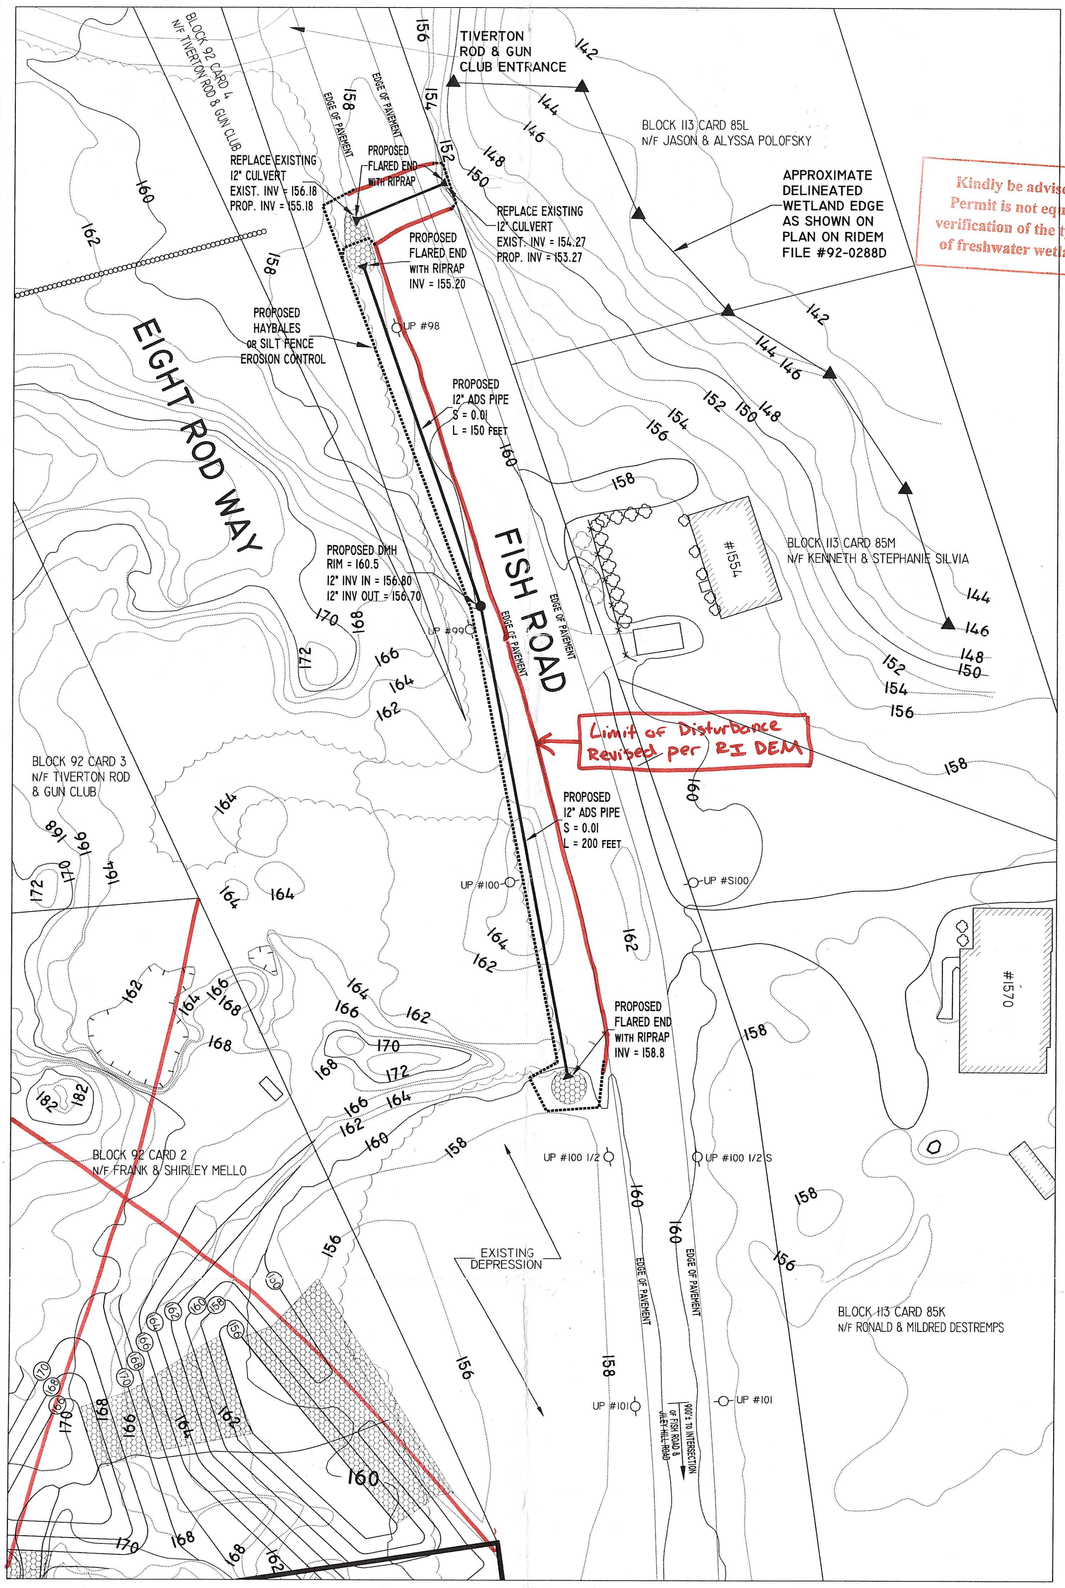

NOTES:

1) HAYBALES OR SILT FENCE EROSION CONTROL TO BE INSTALLED PRIOR TO ANY EXCAVATION AND BE MAINTAINED UNTIL VEGETATION IS ESTABLISHED.
2) LOAM AND SEED ALL DISTURBED AREAS.
3) EXISTING DEPRESSION TO BE DEEP HARROWED, LOAMED AND SEEDED. AVOID COMPACTION OF THE SITE.
4) FLAGMEN/POLICE DETAIL IS REQUIRED FOR ALL WORK ALONG FISH ROAD.
5) REVIEW RI DEM WETLANDS PERMIT FOR ADDITIONAL REQUIREMENTS.
6) WORK ON PRIVATE PROPERTY IS NOT PART OF THE WETLAND PERMIT APPLICATION.

DEPARTMENT OF ENVIRONMENTAL MANAGEMENT
OFFICE OF WATER RESOURCES
FRESHWATER WETLANDS PROGRAM
APPROVED WITH CONDITIONS
AS SPECIFIED IN THE LETTER OF APPROVAL
DATED JUN 9 2009 FILE # 09-0073
NO CHANGES ALLOWED WITHOUT PRIOR APPROVAL
APPROVED PLANS MUST BE AT CONSTRUCTION SITE
Nancy L. Freeman

0' 30' 60' 90'

SITE PLAN

1" = 30'

LEGEND

- PROPOSED 2' CONTOUR
- EXISTING 10' CONTOUR
- EXISTING CONTOUR
- APPROXIMATE EDGE OF VEGETATION
- PROPOSED RIP-RAP
- PROPOSED DRAIN MANHOLE
- UTILITY POLE
- APPROXIMATE WETLAND AREA
- PROPOSED HAYBALES OR SILT FENCE EROSION CONTROL
- DELINEATED WETLAND EDGE
- STONE WALL

WILLIAM F. SMITH
No. #5084
REGISTERED PROFESSIONAL ENGINEER

REVISIONS:

PROPOSED FISH ROAD DRAINAGE PLAN
PREPARED FOR
TOWN OF TIVERTON
MAP 2-9
FISH ROAD
TIVERTON, RHODE ISLAND

SCALE: AS NOTED DATE: MARCH 24, 2009

Civil Engineering Concepts, Inc.
34A MAIN STREET
LITTLE COMPTON, RI 02837
PH: (401) 592-0177
FAX: (401) 592-0178
P.O. BOX 5323
NEW BEDFORD, MA. 02742
(508) 990-4900

JOB#: 07-065