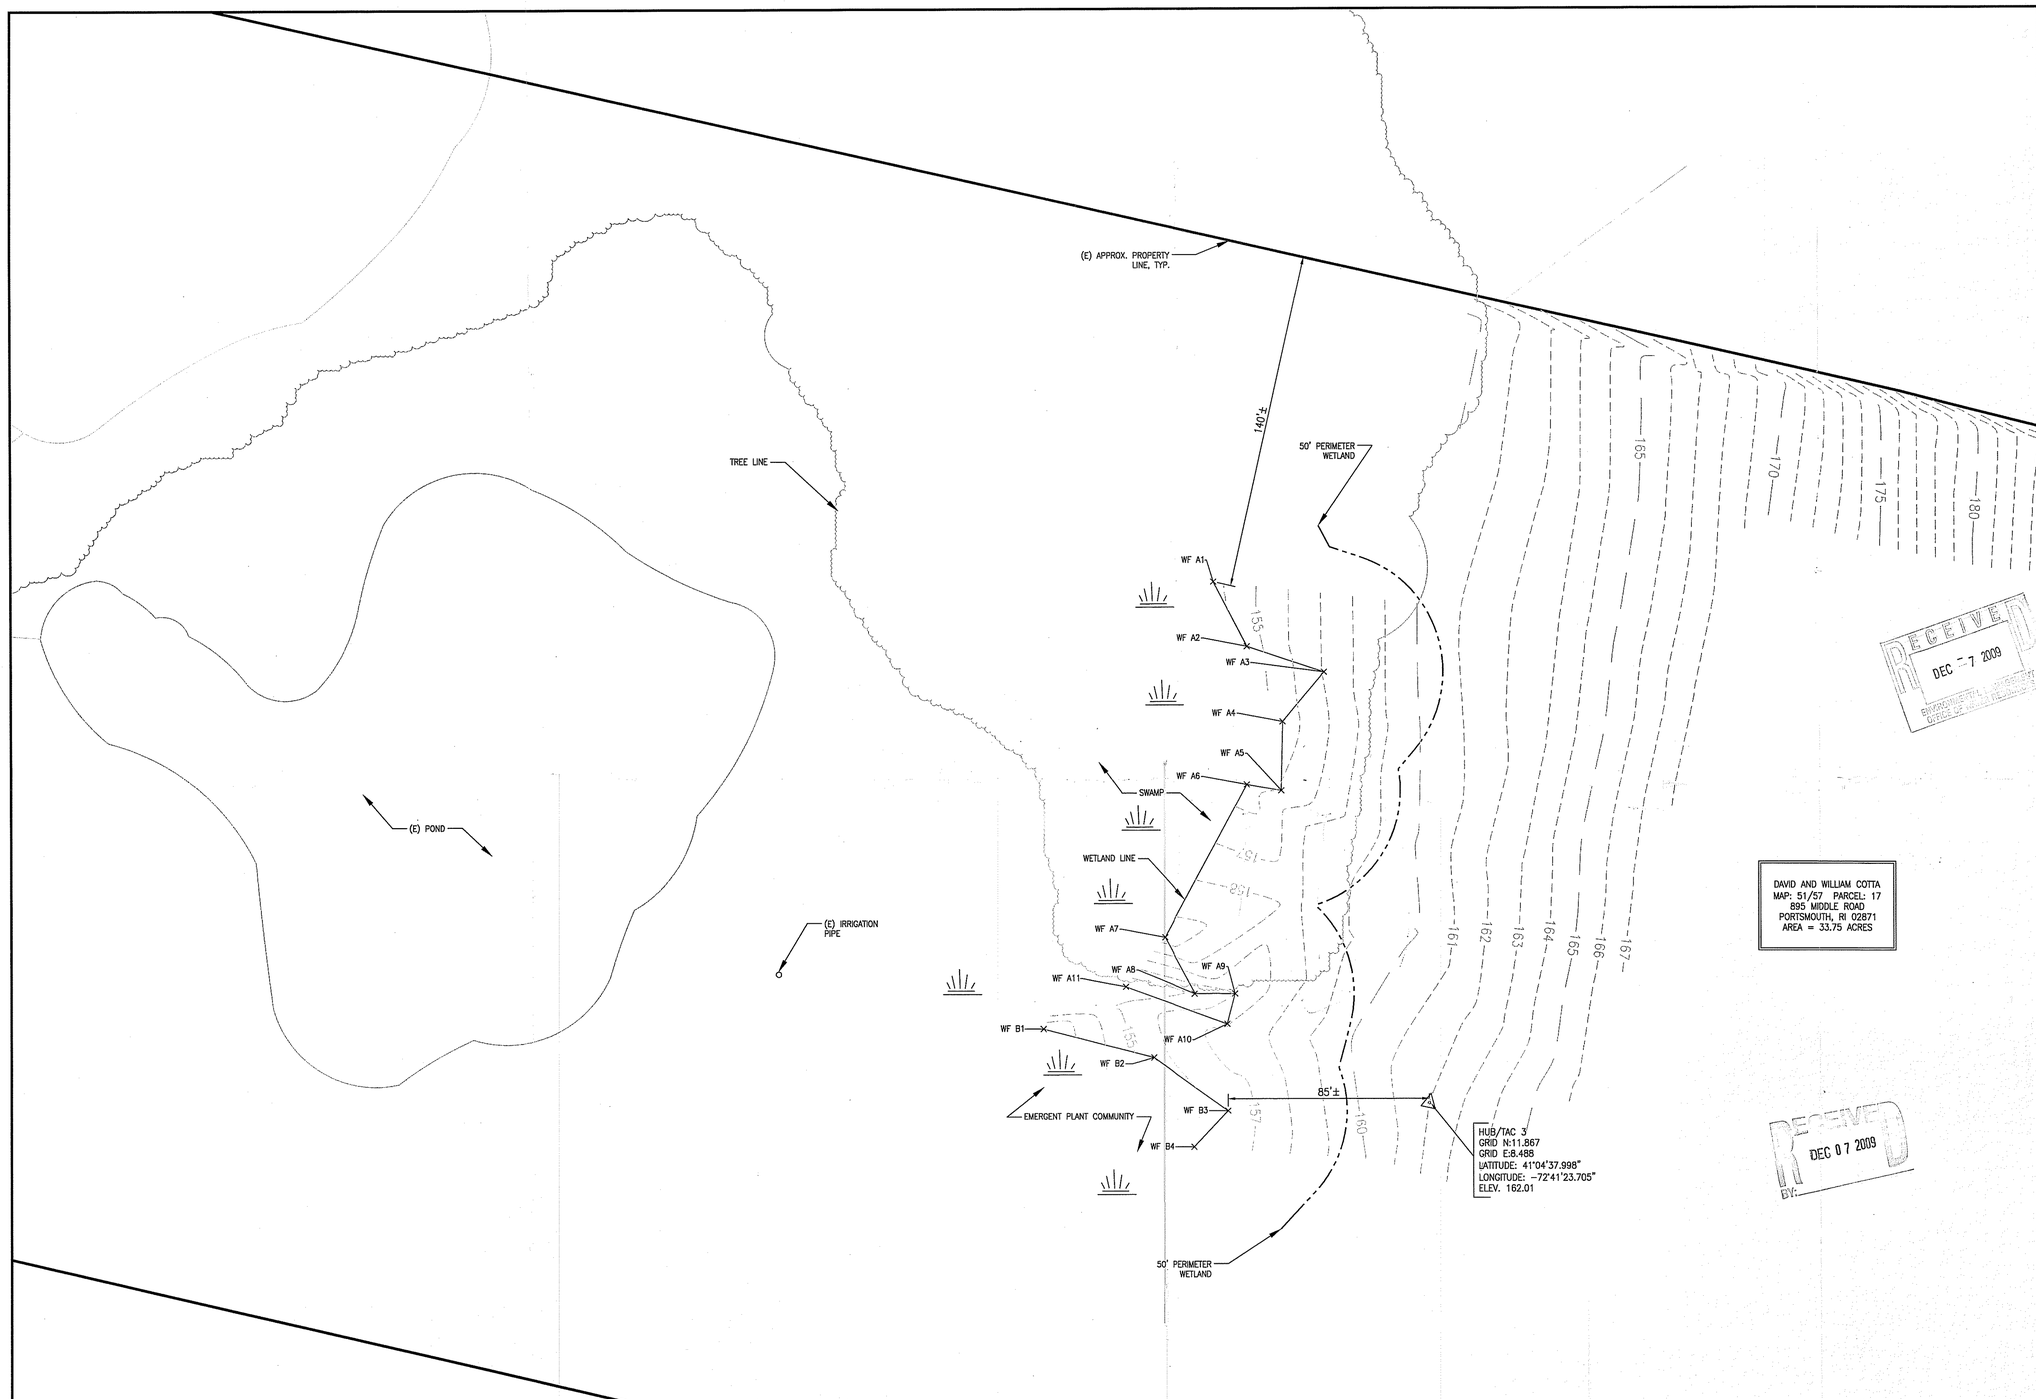

NOTES:

1. SITE PLAN BASED ON RIGIS DATA AND, FIELD
2. MEASUREMENTS. A METES AND BOUNDS SURVEY WAS NOT CONDUCTED BY ADVANCED ENGINEERING GROUP, P.C.
2. WETLAND DELINEATION DONE BY *SAGE ENVIRONMENTAL*

TRUE NORTH

WETLAND VERIFICATION PLAN

SCALE: 1"=30'

30' 15' 0' 30' 60'

LEGEND

WF A# = SWAMP WETLAND LINE
WF B# = EMERGEN PLANT COMMUNTIY LINE
WF B#——X = WETLAND LINE POINT

MCF COMMUNICATIONS, INC.
733 TURNPIKE ST, SUITE 105
NORTH ANDOVER, MA 01845
OFFICE: (978) 687-2536
FAX: (978) 258-8850

metroPCS.
Unlimit Yourself.
285 BILLERICA ROAD
THIRD FLOOR
CHELMSFORD, MA 01824
TEL (978) 244-7200
FAX (978) 244-7240

ADVANCED ENGINEERING GROUP, P.C.
Civil Engineering · Site Development Surveying · Telecommunications
34 HEMINGWAY DRIVE
EAST PROVIDENCE, RI 02915
PH: 508-342-5339
FAX: 508-597-7399
31 TROWBRIDGE DRIVE
NORTH KINGSTOWN, RI 02852
PH: 401-667-0511
FAX: 401-667-0344

MARC R. CHRETIEN
No. 6692
REGISTERED PROFESSIONAL ENGINEER
CIVIL
ENGINEER/LAND SURVEYOR

IT IS A VIOLATION OF LAW FOR ANY PERSON, UNLESS THEY ARE ACTING UNDER THE DIRECTION OF A LICENSED PROFESSIONAL ENGINEER, TO ALTER THIS DOCUMENT.

REVISIONS

REV. #	DATE	DESCRIPTION
1	11/30/09	ISSUED FOR CONSTRUCTION
0	11/20/09	ISSUED FOR REVIEW

PROJECT NO.		SCALE:
PVD0224B	DESIGNED BY: MRC DRAWN BY: MG CHECK'D BY: MRC	AS SHOWN

SITE NAME:

PVD0224B
MCF PORTSMOUTH SOUTH

SITE ADDRESS:

895 MIDDLE ROAD
PORTSMOUTH, RI 02871

DRAWING TITLE:

RIDEM WETLAND EDGE VERIFICATION PLAN

DRAWING NO:

WV-1