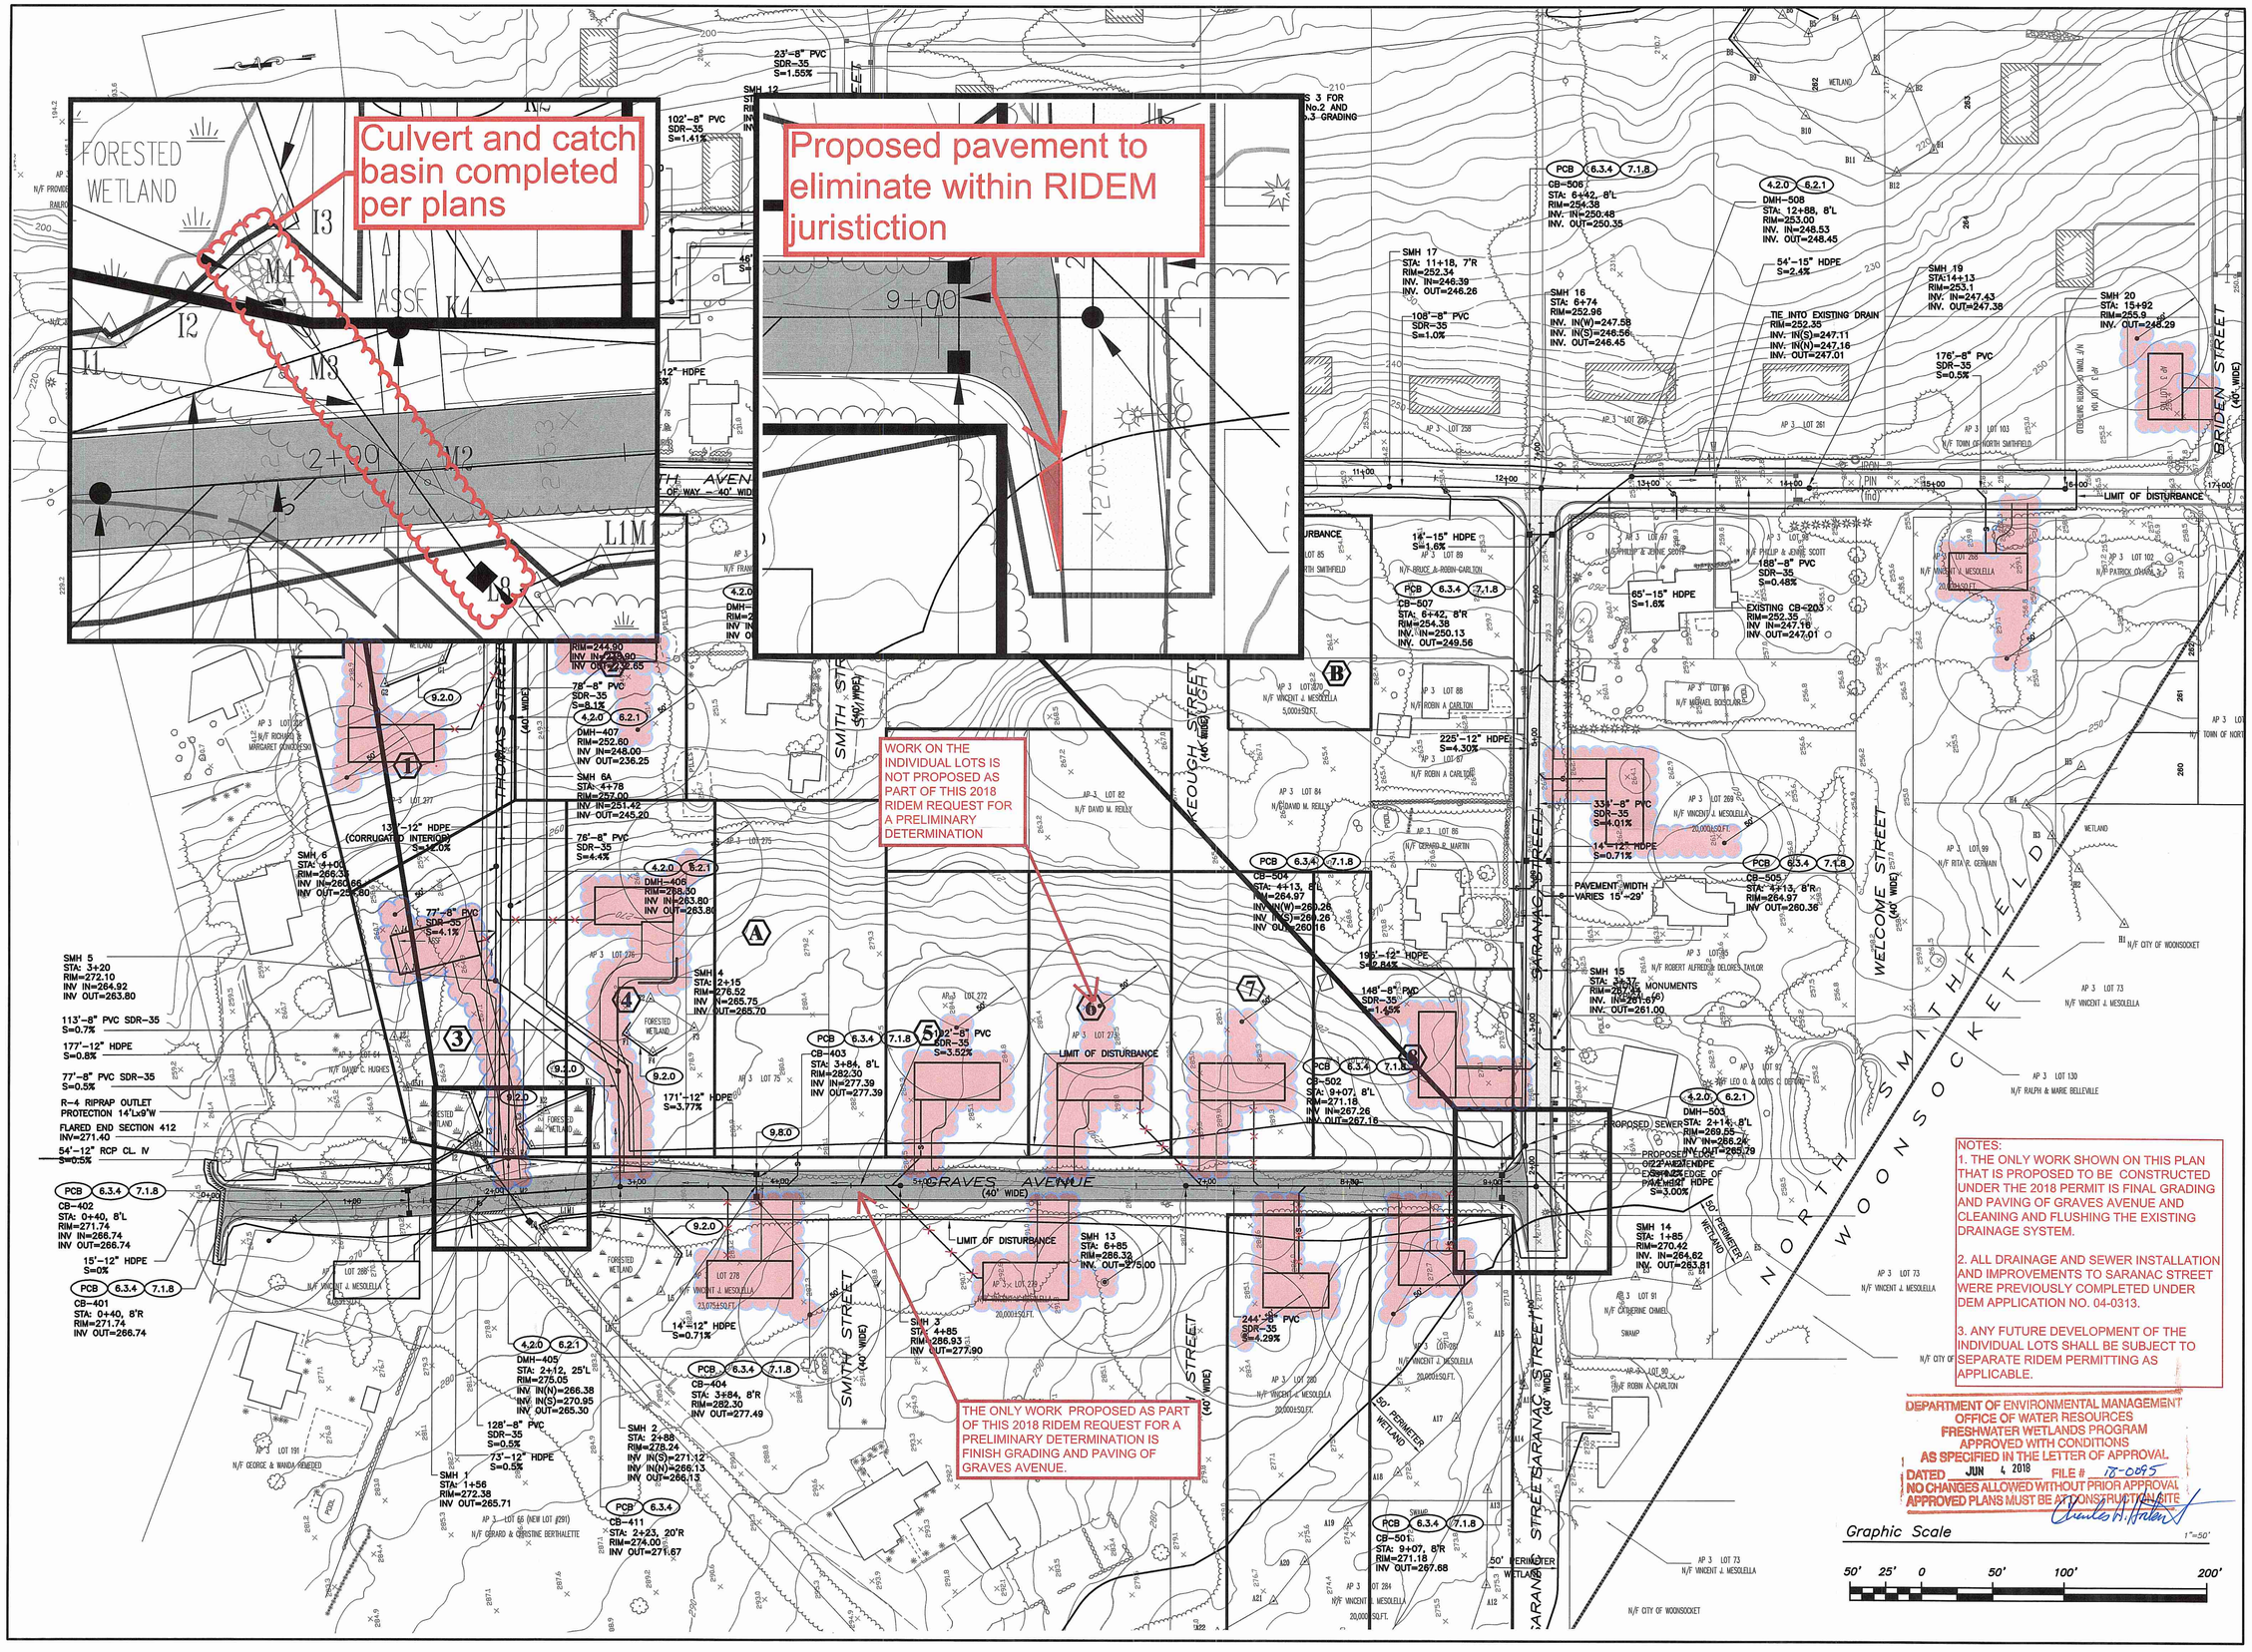

NOTES:
1. THE ONLY WORK SHOWN ON THIS PLAN THAT IS PROPOSED TO BE CONSTRUCTED UNDER THE 2018 PERMIT IS FINAL GRADING AND PAVING OF GRAVES AVENUE AND CLEANING AND FLUSHING THE EXISTING DRAINAGE SYSTEM.

2. ALL DRAINAGE AND SEWER INSTALLATION AND IMPROVEMENTS TO SARANAC STREET WERE PREVIOUSLY COMPLETED UNDER DEM APPLICATION NO. 04-0313.

3. ANY FUTURE DEVELOPMENT OF THE INDIVIDUAL LOTS SHALL BE SUBJECT TO SEPARATE RIDEM PERMITTING AS APPLICABLE.

DEPARTMENT OF ENVIRONMENTAL MANAGEMENT
OFFICE OF WATER RESOURCES
FRESHWATER WETLANDS PROGRAM
APPROVED WITH CONDITIONS
AS SPECIFIED IN THE LETTER OF APPROVAL
DATED JUN 4 2018 FILE # 18-0095
NO CHANGES ALLOWED WITHOUT PRIOR APPROVAL
APPROVED PLANS MUST BE ON CONSTRUCTION SITE
Charles H. Horton

PARE
PARE ENGINEERING CORPORATION
8 BLACKSTONE VALLEY PLACE
LINCOLN, RI 02865
401 - 334 - 4100

APR 27 2018

GRAVES AVENUE IMPROVEMENT PLAN

PREPARED FOR

LIZ DEVELOPMENT GROUP LLC

REVISIONS:		
1	7-13-04	RESPONSE TO SEWER COMMENTS
2	11/16/04	ADJUSTMENTS FOR LEDGE
3	4/27/18	RIDEM PD

PROJECT NO.:	03090.00
DATE:	JUNE 2004
SCALE:	1"=50'
DESIGNED BY:	AC
CHECKED BY:	SDL
DRAWN BY:	RPB, LC
APPROVED BY:	

DRAWING TITLE:

GRADING AND UTILITY PLAN

DRAWING NO.: C4

SHEET NO. 1 OF 1