FED. ROAD DIV. NO.	STATE	FEDERAL AID PROJECT NO.	FISCAL YEAR	SHEET NO.	TOTAL SHEETS
	RI			1	2

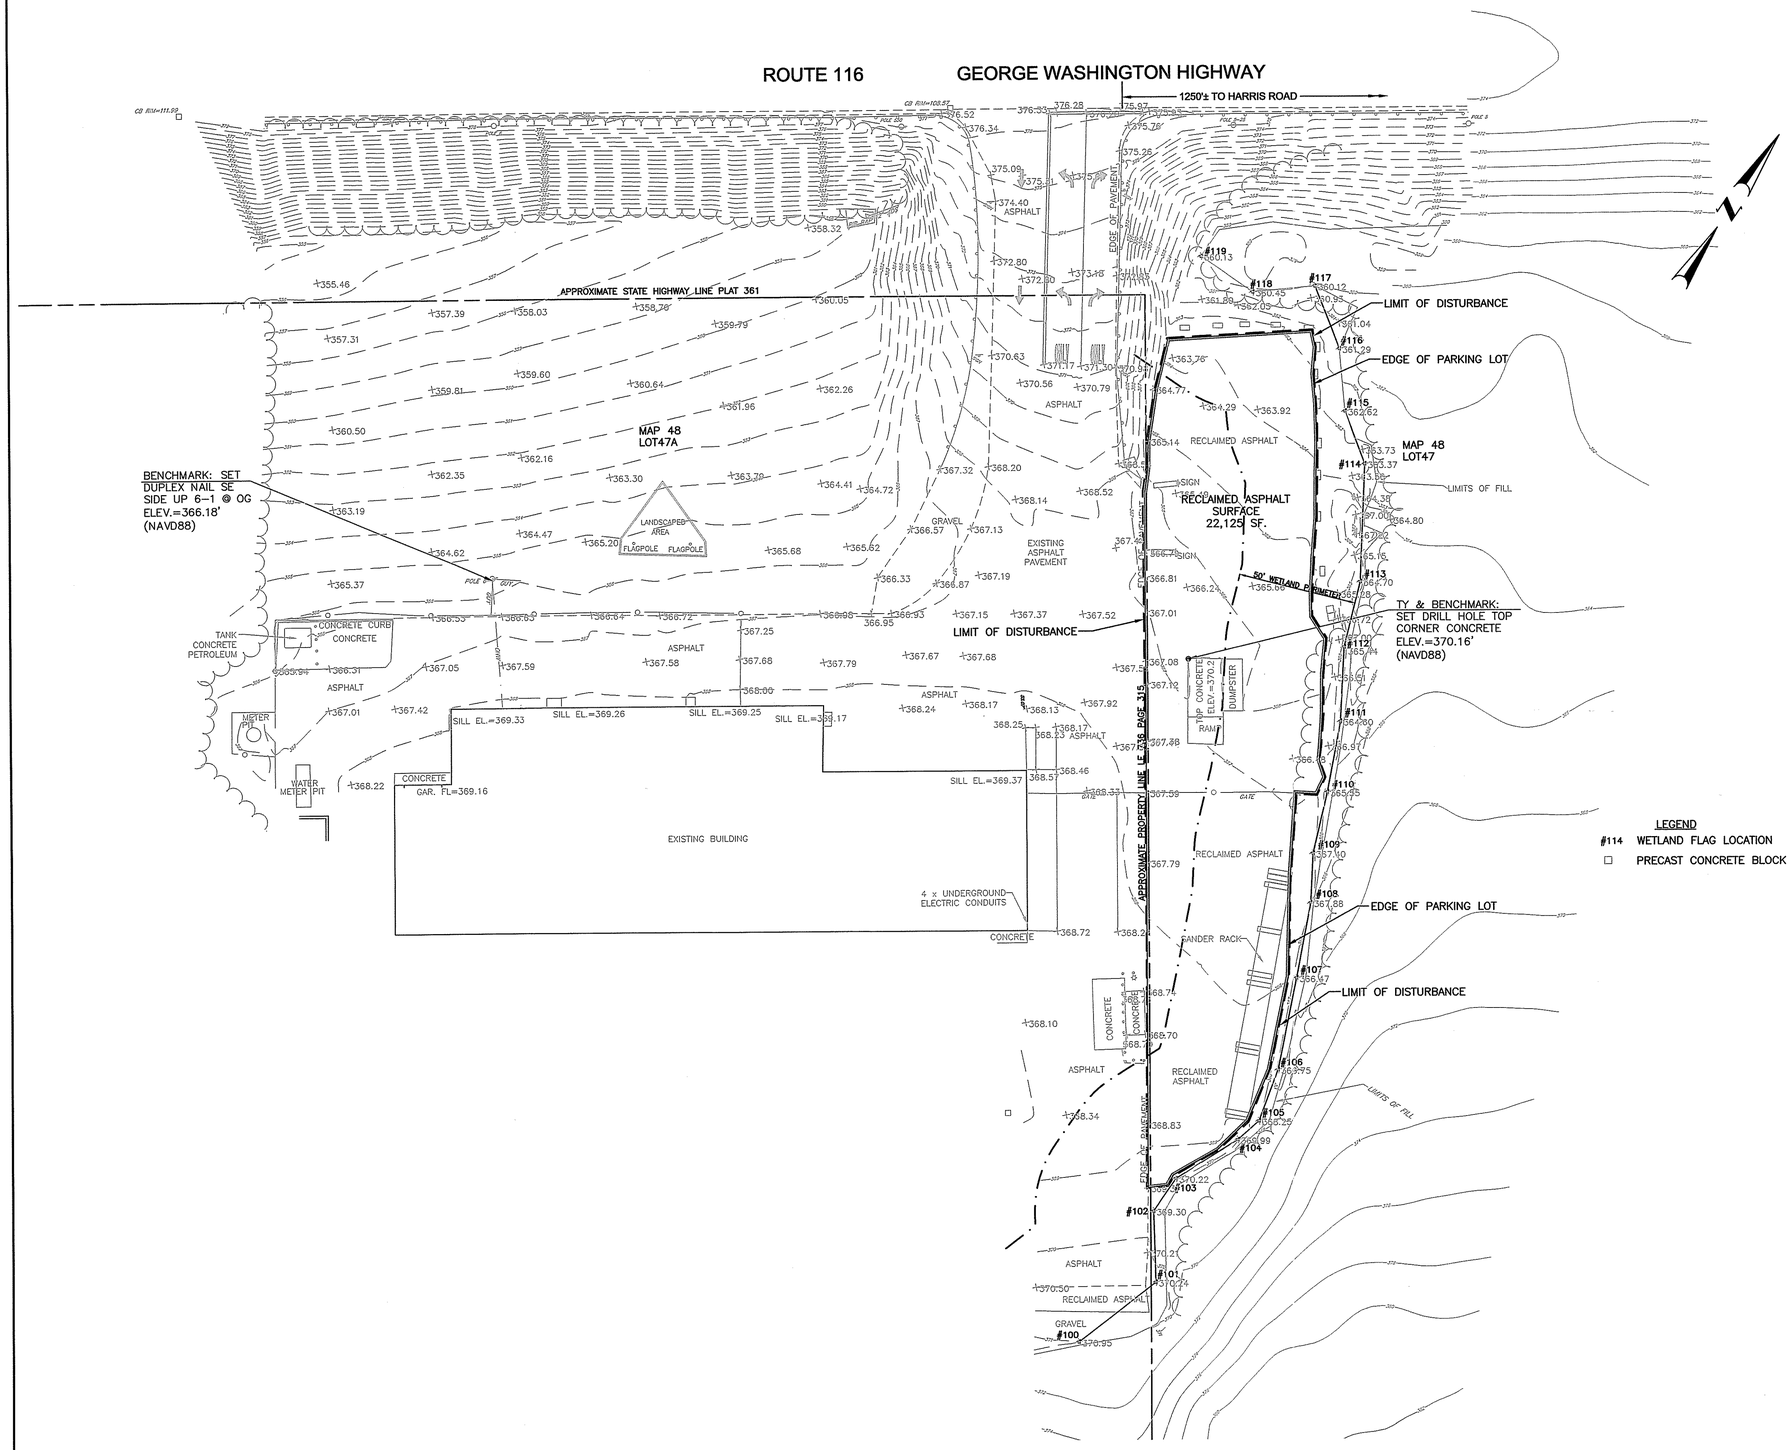

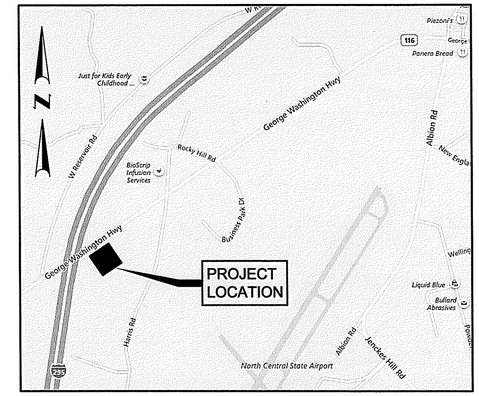

LOCATION MAP
NOT TO SCALE

Environmental Management
OCT - 5 2018
Office of Water Resources

Kindly be advised that this Permit is not equivalent to a verification of the type or extent of freshwater wetlands on site.

DEPARTMENT OF ENVIRONMENTAL MANAGEMENT
OFFICE OF WATER RESOURCES
FRESHWATER WETLANDS PROGRAM
APPROVED WITH CONDITIONS
AS SPECIFIED IN THE LETTER OF APPROVAL
DATED JAN 22 2019 FILE # 18-0268
NO CHANGES ALLOWED WITHOUT PRIOR APPROVAL
APPROVED PLANS MUST BE AT CONSTRUCTION SITE

Martin D. Wenock

LEGEND

#114 WETLAND FLAG LOCATION

□ PRECAST CONCRETE BLOCK

NOTES:
1. WETLAND FLAGGING COMPLETED BY APPLIED BIO-SYSTEMS, INC. ON JUNE 18, 2018
2. EXISTING CONDITIONS SURVEY COMPLETED BY ALPHA ASSOCIATES, LTD IN JULY 2018.
3. ASPHALT MILLINGS PLACE OVER EXISTING GRAVEL PARKING LOT BY THE RIDOT.

REVISIONS		
NO.	DATE	BY

RHODE ISLAND
DEPARTMENT OF TRANSPORTATION

SMITHFIELD MAINTENANCE FACILITY
MAP 48, LOTS 47 AND 47A
SMITHFIELD, RHODE ISLAND

WETLAND PLAN
CURRENT CONDITIONS
RESURFACED PARKING LOT

CHECKED BY _____ DATE _____ SCALE 1"=30'

1703_SMITHFIELD-WETLAND-CURRENT

F:\FILESCAD\1703\SMITHFIELD\Project\Plans\1703_SMITHFIELD-WETLAND-CURRENT.dwg, 10/4/2018 2:22:28 PM, USER3

FED. ROAD DIV. NO.	STATE	FEDERAL AID PROJECT NO.	FISCAL YEAR	SHEET NO.	TOTAL SHEETS
	RI			2	2

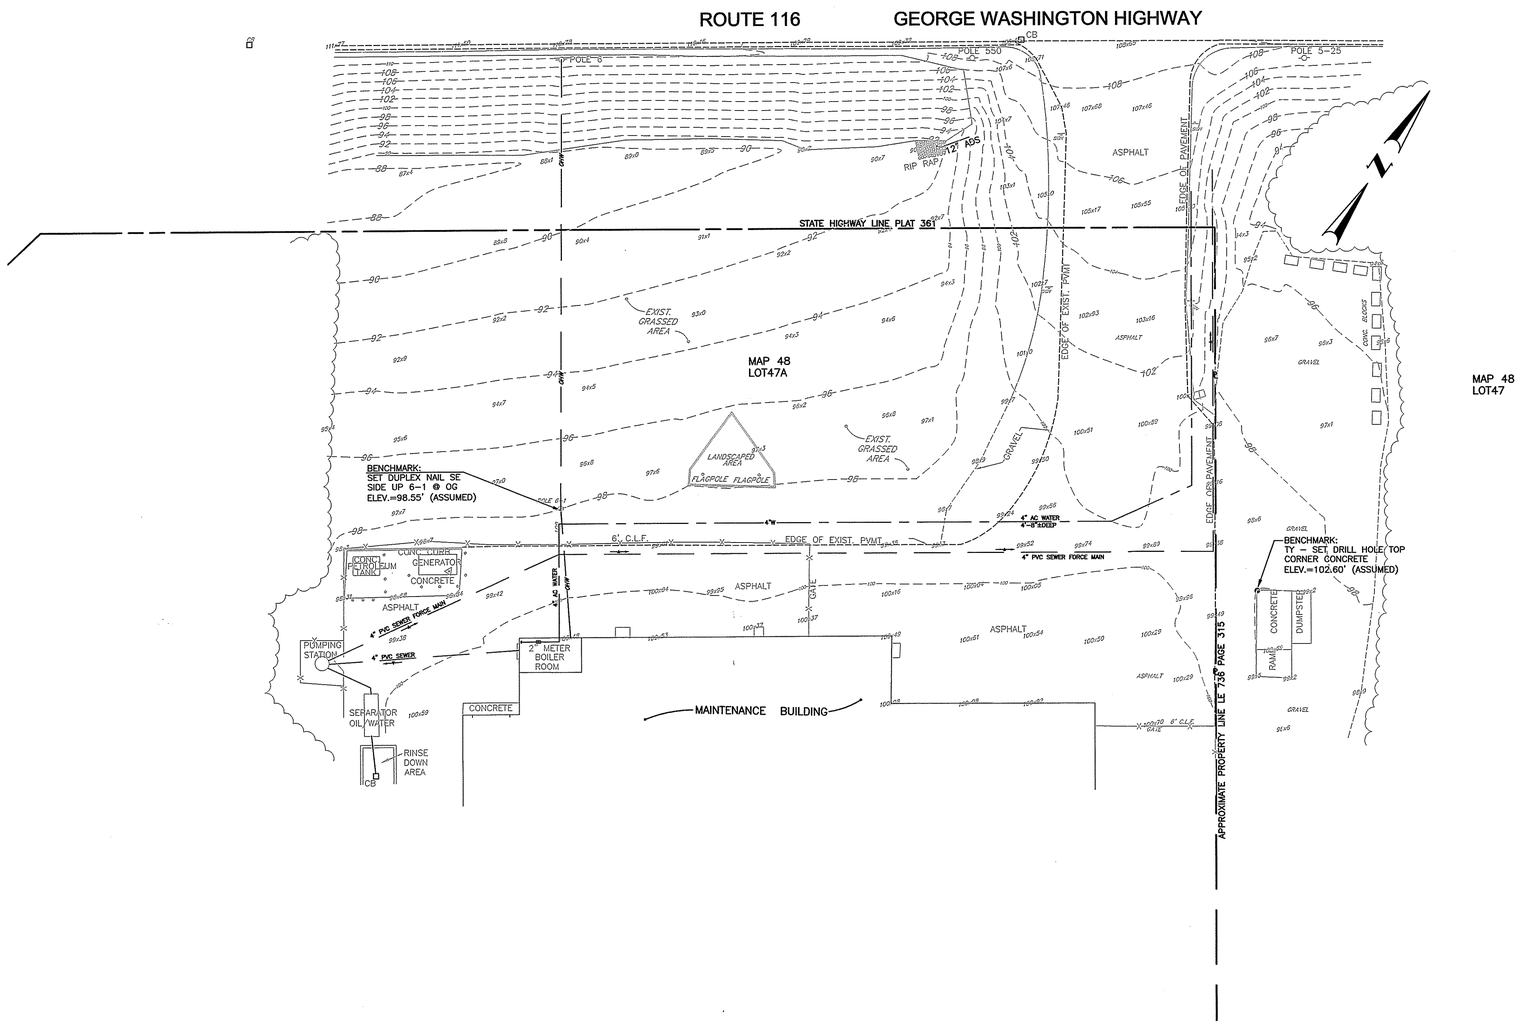

Environmental Management
OCT - 5 2018
Office of Water Resources

NOTES:
1. PRIOR CONDITIONS TAKEN FROM PLAN PREPARED BY GRA TITLED "GENERAL PLAN, PROPOSED FUEL DEPOT, SMITHFIELD, MAINTENANCE FACILITY, SMITHFIELD RHODE ISLAND" DATED JANUARY 6, 2012.
2. AREA EAST OF THE EDGE OF PAVEMENT WAS GRAVEL SURFACED ACCORDING TO THE ABOVE REFERENCED PLAN.
3. SURVEY USED TO PREPARE THE PRIOR CONDITIONS PLAN WAS COMPLETED BY ALPHA ASSOCIATES, LTD ON AUGUST 18, 2011.

Kindly be advised that this Permit is not equivalent to a verification of the type or extent of freshwater wetlands on site.

DEPARTMENT OF ENVIRONMENTAL MANAGEMENT
OFFICE OF WATER RESOURCES
FRESHWATER WETLANDS PROGRAM
APPROVED WITH CONDITIONS
AS SPECIFIED IN THE LETTER OF APPROVAL
DATED JAN 22 2019 FILE # 18-0268
NO CHANGES ALLOWED WITHOUT PRIOR APPROVAL
APPROVED PLANS MUST BE AT CONSTRUCTION SITE

Martin D. Wenck

REVISIONS		
NO.	DATE	BY

RHODE ISLAND
DEPARTMENT OF TRANSPORTATION

SMITHFIELD MAINTENANCE FACILITY
MAP 48, LOTS 47 AND 47A
SMITHFIELD, RHODE ISLAND

WETLAND PLAN
PRIOR CONDITIONS

CHECKED BY _____ DATE _____ SCALE 1"=30'

1703_SMITHFIELD-WETLAND-PRIOR

F:\FILES\CAD\1703\SMITHFIELD\Project Files\1703_SMITHFIELD-WETLAND-PRIOR.dwg, 10/05/2018 2:28:19 PM, USER53