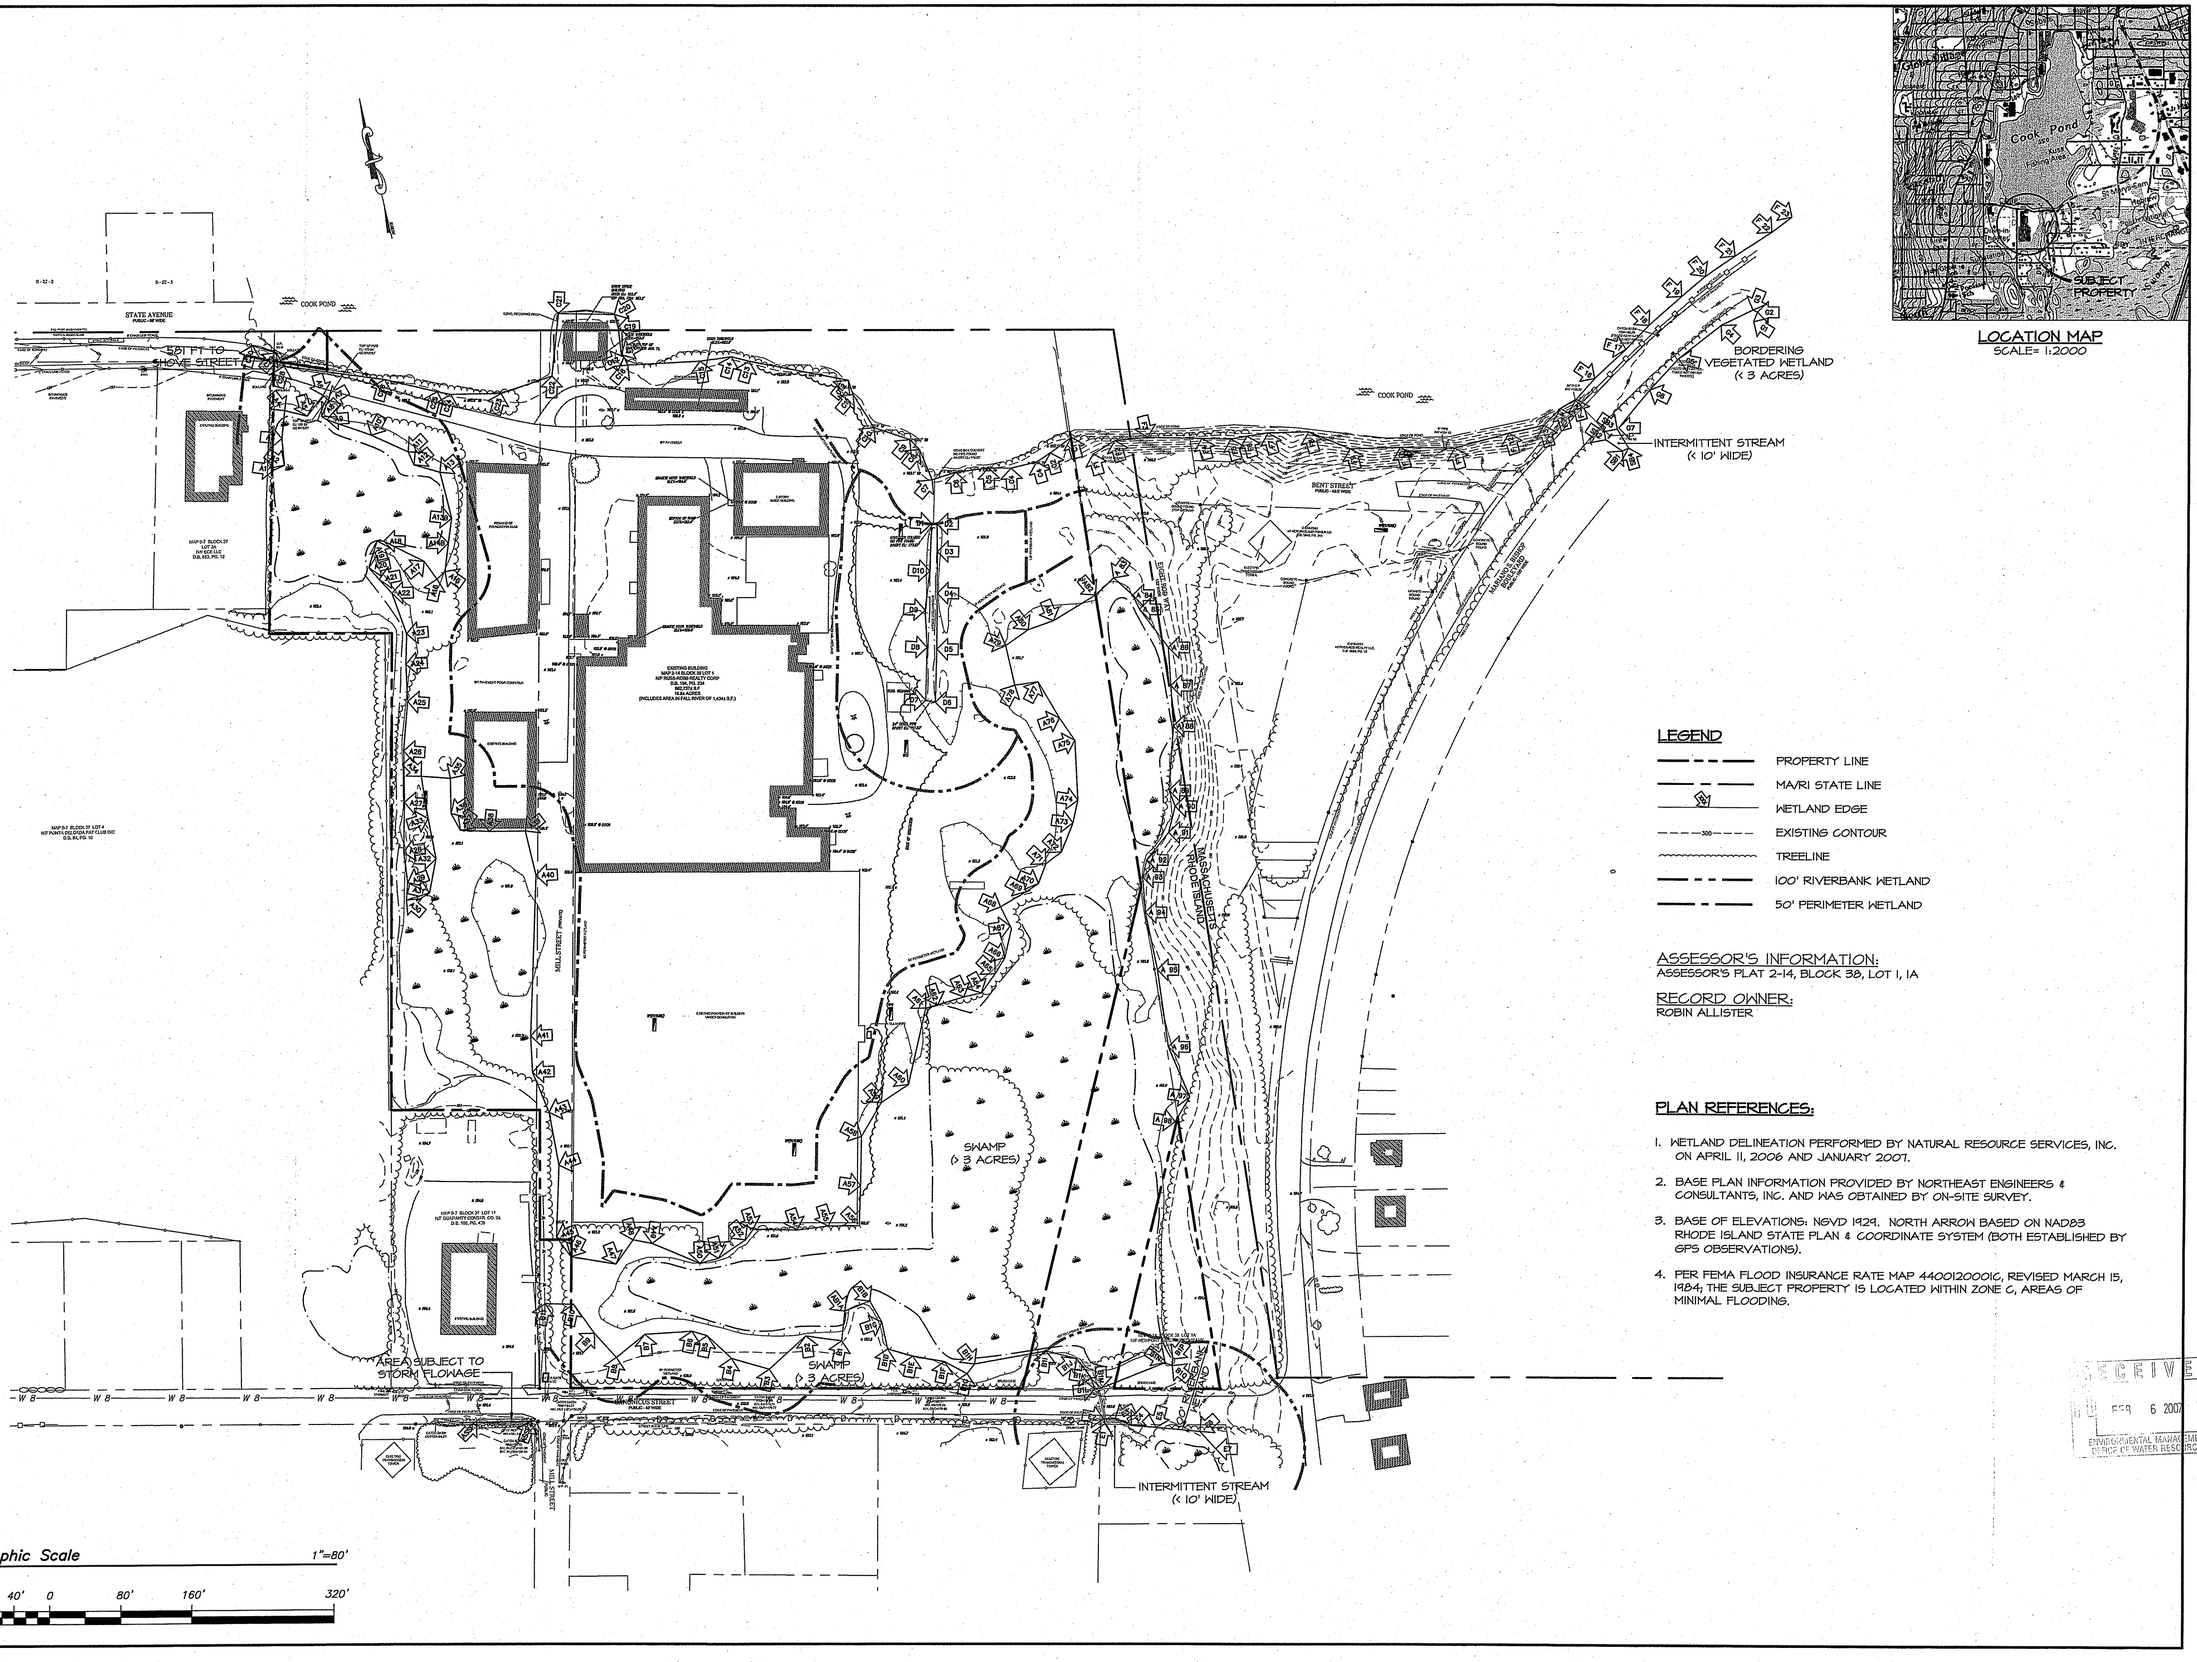

LOCATION MAP
SCALE= 1:2000

LEGEND

- PROPERTY LINE
- MA/RI STATE LINE
- WETLAND EDGE
- EXISTING CONTOUR
- TREELINE
- 100' RIVERBANK WETLAND
- 50' PERIMETER WETLAND

ASSESSOR'S INFORMATION:
ASSESSOR'S PLAT 2-14, BLOCK 38, LOT 1, 1A

RECORD OWNER:
ROBIN ALLISTER

PLAN REFERENCES:

1. WETLAND DELINEATION PERFORMED BY NATURAL RESOURCE SERVICES, INC. ON APRIL 11, 2006 AND JANUARY 2007.
2. BASE PLAN INFORMATION PROVIDED BY NORTHEAST ENGINEERS & CONSULTANTS, INC. AND WAS OBTAINED BY ON-SITE SURVEY.
3. BASE OF ELEVATIONS: NGVD 1929. NORTH ARROW BASED ON NAD83 RHODE ISLAND STATE PLAN & COORDINATE SYSTEM (BOTH ESTABLISHED BY GPS OBSERVATIONS).
4. PER FEMA FLOOD INSURANCE RATE MAP 44001C0001C, REVISED MARCH 15, 1984; THE SUBJECT PROPERTY IS LOCATED WITHIN ZONE C, AREAS OF MINIMAL FLOODING.

RECEIVED
FEB 6 2007
ENVIRONMENTAL MANAGEMENT
OFFICE OF WATER RESOURCES

PARE
PARE CORPORATION
ENGINEERS · SCIENTISTS · PLANNERS
8 BLACKSTONE VALLEY PLACE
LINCOLN, RI 02865
401-334-4100

APPLICANT
The Armory Revival Company
1570 Westminster Street
Providence, RI 02903

BOURNE MILL REDEVELOPMENT

AP 2-14, BLOCK 38, LOT 1, 1A
STATE AVENUE
TIVERTON, RHODE ISLAND

SCOTT D. LINDGREN
No. 8036
REGISTERED PROFESSIONAL ENGINEER
CIVIL

REVISIONS:

–	

PROJECT NO.:	06208.00
DATE:	2-6-07
SCALE:	1"=80'
DESIGNED BY:	MTZ
CHECKED BY:	SDL
DRAWN BY:	AKD
APPROVED BY:	

DRAWING TITLE:
WETLAND EDGE VERIFICATION PLAN

DRAWING NO.: 1

SHEET NO. 1 OF 1