NOTES:

DWELLING MEETS MINIMUM ZONING SETBACK OF 75'

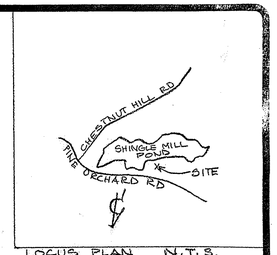

LOCUS PLAN N.T.S.

LEGEND

- NEW GRADE
- EXIST'G GRADE
- LIMITS OF DISTURBANCE - HAYBALES OR SILT FENCE
- PERIMETER WETLAND EDGE
- WETLAND EDGE
- PERIMETER RIVERBANK EDGE
- ROCK
- RHODODENDRON SCREEN (SEE NOTE)
- PRESSURIZED H_2O LINE
- REVEGETATION AREA (SEE NOTE)

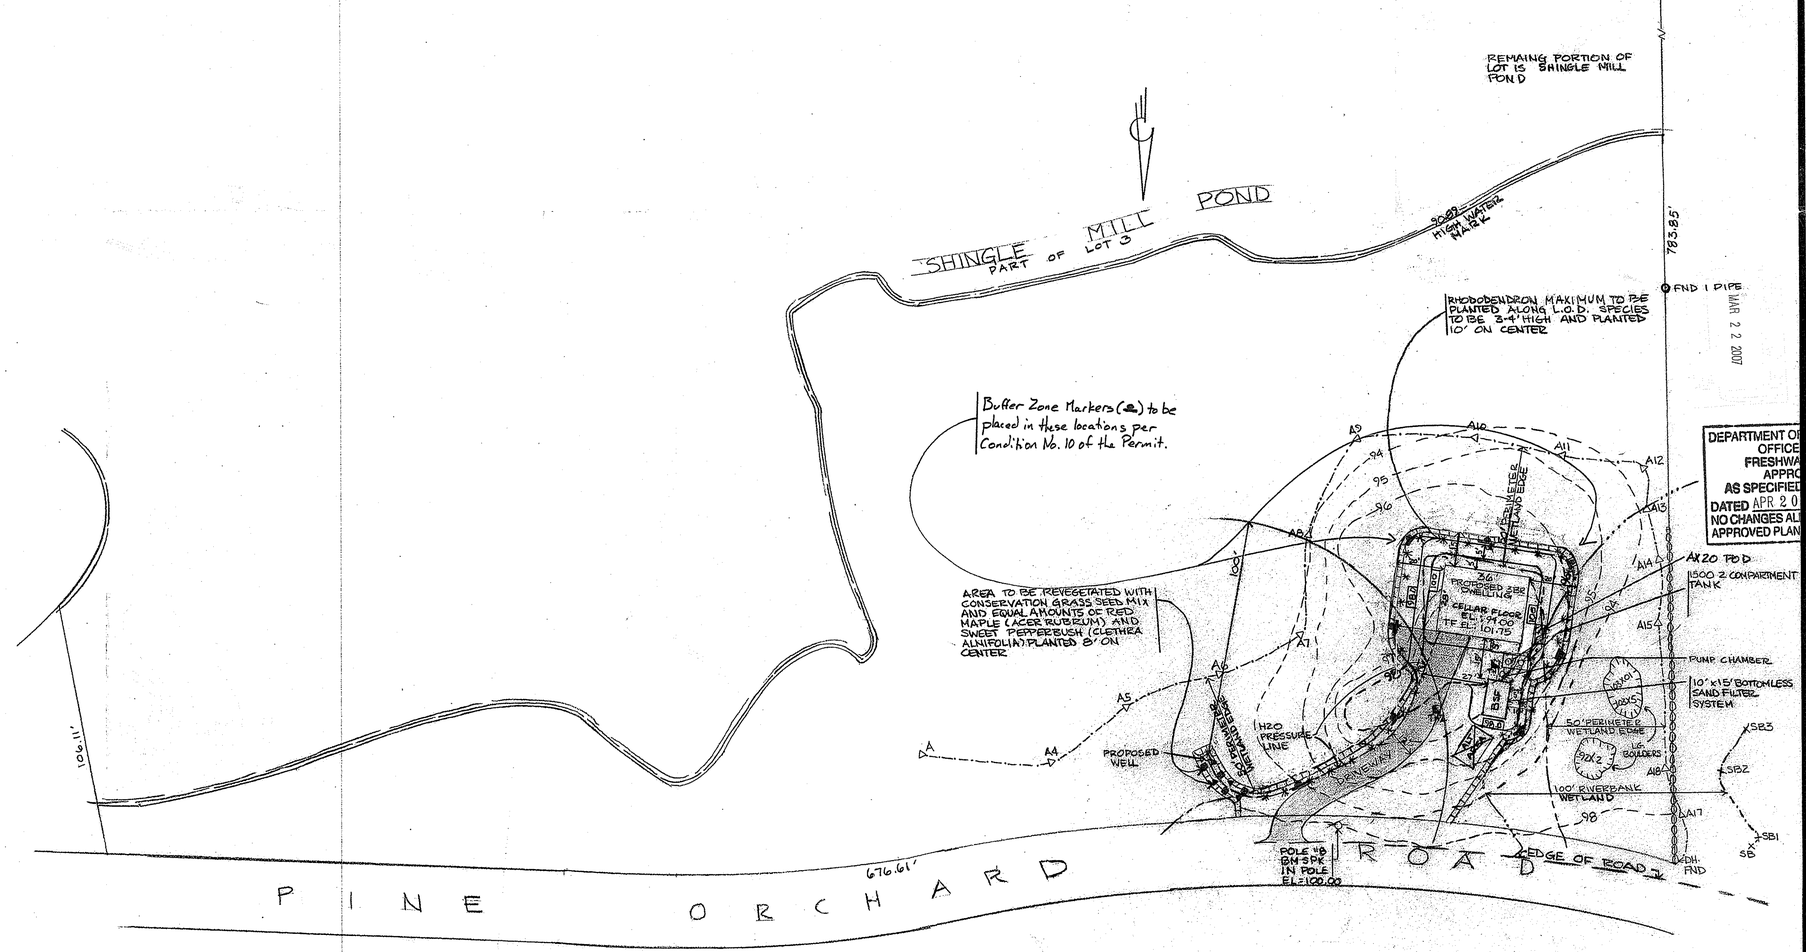

DEPARTMENT OF ENVIRONMENTAL MANAGEMENT
OFFICE OF WATER RESOURCES
FRESHWATER WETLANDS PROGRAM
APPROVED WITH CONDITIONS
AS SPECIFIED IN THE LETTER OF APPROVAL
DATED APR 2 0 2007 FILE # 07-0127
NO CHANGES ALLOWED WITHOUT PRIOR APPROVAL
APPROVED PLAN MUST BE AT CONSTRUCTION SITE

MAR 2 2 2007

FRANCIS P. DIMITRI
No. 1597
PROFESSIONAL LAND SURVEYOR

THIS IS NOT A PERIMETER SURVEY. FOR ISDS PURPOSE ONLY. SEE ATTACHED NOTES AND TYPICALS FOR DESIGN DATA. HAYBALES TO BE PLACED PRIOR TO ANY CONSTRUCTION.

REVISIONS	BY

ISDS & WETLAND PLAN FOR
EVELYN HOPKINS ESTATE
AP 11 LOT 3
GLOCESTER, RI

DRAWN	
CHECKED	
DATE	FEB. '06
SCALE	1" = 30'
JOB NO.	
SHEET	
OF	SHEETS

TH1 98.3 TH2 97.9

NATIONAL PRINTFAST NO. 168A - 24x36