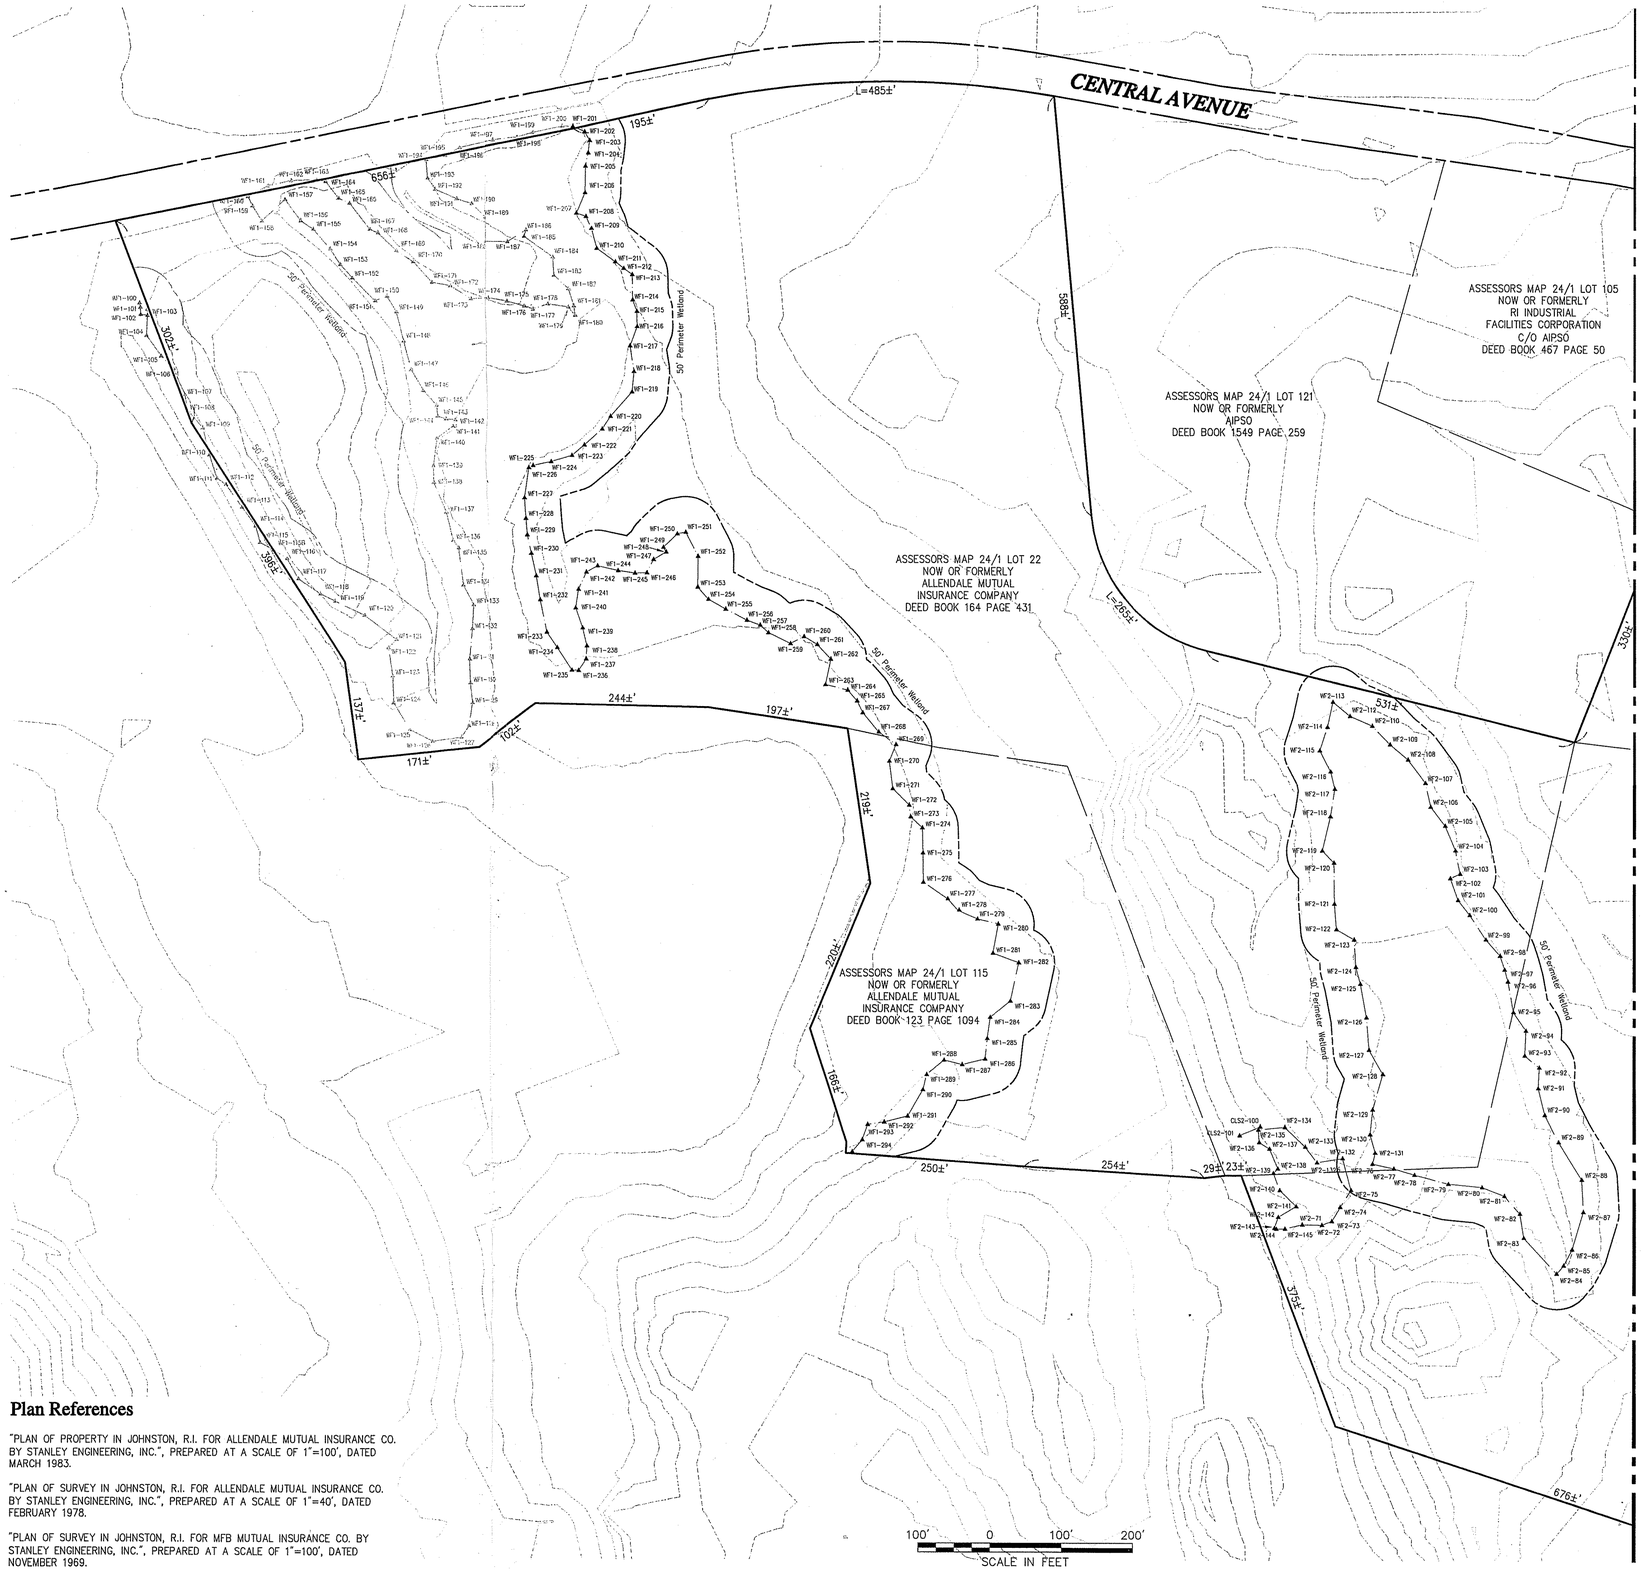

Plan References

"PLAN OF PROPERTY IN JOHNSTON, R.I. FOR ALLENDALE MUTUAL INSURANCE CO. BY STANLEY ENGINEERING, INC.", PREPARED AT A SCALE OF 1"=100', DATED MARCH 1983.

"PLAN OF SURVEY IN JOHNSTON, R.I. FOR ALLENDALE MUTUAL INSURANCE CO. BY STANLEY ENGINEERING, INC.", PREPARED AT A SCALE OF 1"=40', DATED FEBRUARY 1978.

"PLAN OF SURVEY IN JOHNSTON, R.I. FOR MFB MUTUAL INSURANCE CO. BY STANLEY ENGINEERING, INC.", PREPARED AT A SCALE OF 1"=100', DATED NOVEMBER 1969.

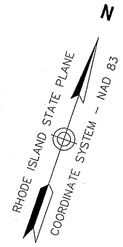

General Notes

WETLANDS FLAGS WERE DELINEATED AND LOCATED IN THE FIELD BY VANASSE HANGEN BRUSTLIN, INC. DURING JUNE AND JULY OF 2007 USING GPS SURVEY METHODS.

CONTOURS SHOWN ARE FOR REFERENCE ONLY AND ARE NOT CERTIFIED AS CLASS III. THE CONTOUR INTERVAL IS 5' FEET AND IS TAKEN FROM RHODE ISLAND GEOGRAPHIC INFORMATION SYSTEM (RIGIS) DATABASE.

THE APPLICANT REQUESTS THAT THE DELINEATED EDGE OF WETLANDS SHOWN IN HEAVY LINE WEIGHT ONLY BE VERIFIED.

Legend

1–100 △	WETLAND FLAG
	WETLAND EDGE
	PROPERTY LINE
	ASSESSORS LOT LINE
	STATE HIGHWAY LINE
	CITY/TOWN LAYOUT LINE

THIS PLAN IS SUBSTANTIALLY CORRECT IN ACCORDANCE WITH THE FOLLOWING CLASSES OF ACCURACY AS ADOPTED BY THE RHODE ISLAND BOARD OF REGISTRATION FOR PROFESSIONAL LAND SURVEYORS. THIS PLAN IS NOT TO BE CONSTRUED AS AN ACTUAL BOUNDARY SURVEY AND IS SUBJECT TO SUCH CHANGES AS AN ACCURATE BOUNDARY SURVEY MAY DISCLOSE.

TOPOGRAPHIC SURVEY ..... CLASS III
BOUNDARY SURVEY ..... CLASS IV

CHRISTOPHER C. DANFORTH, P.L.S. #1957 DATE 7/9/2007

VHB
Vanasse Hangen Brustlin, Inc.
Transportation
Land Development
Environmental Services
530 Broadway
Providence, Rhode Island 02909
401 272 8100 • FAX 401 273 9694

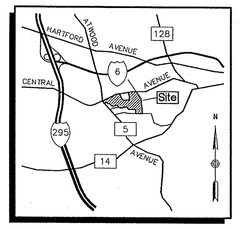

LOCUS MAP
NOT TO SCALE

No.	Revision	Date	Approved

Designed by | Drawn by | Checked by
CAD checked by | Approved by
Scale 1"=100' | Date July 9, 2007

Project Title

FM Global Corporate Headquarters Central Avenue

Johnston, Rhode Island

Issued for

R.I.D.E.M.
Request to Verify
Delineated Edge of Wetlands

Drawing Title

Existing Conditions 1 Assessor's Plat 24/1 Lots 22, 114, 115, 122

RECEIVED JUL 17 2007

CHRISTOPHER C. DANFORTH
STATE OF RHODE ISLAND
No. 1957
PROFESSIONAL LAND SURVEYOR

Drawing Number **Ev-1**

Sheet 1 of 2

Project Number 72012

G:\Survey\72012.00\CAD\72012RIDEM.dwg

JUL 17 2007

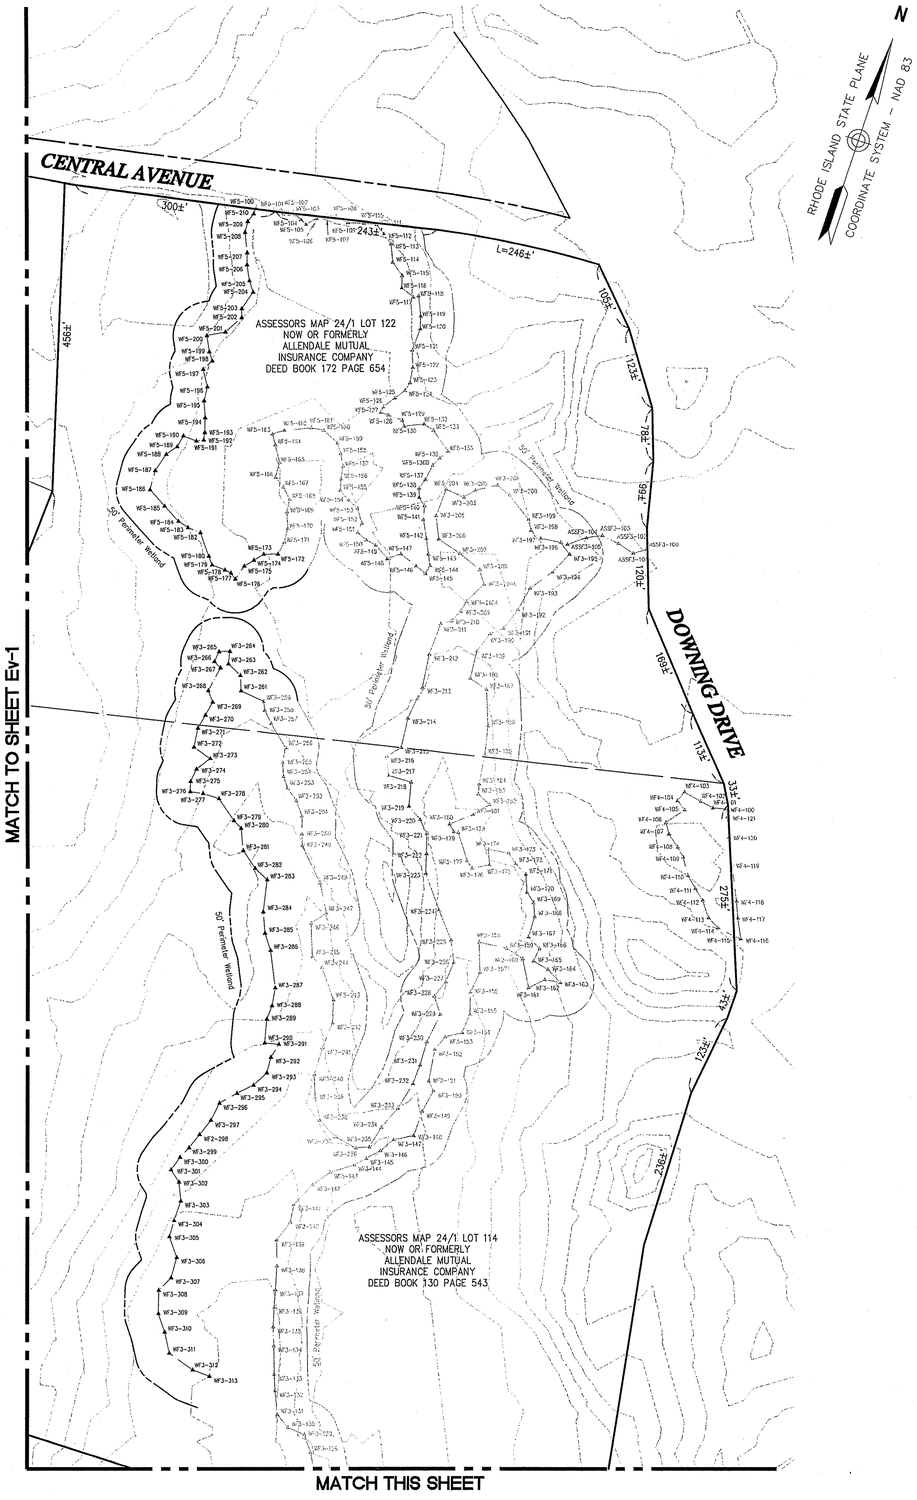

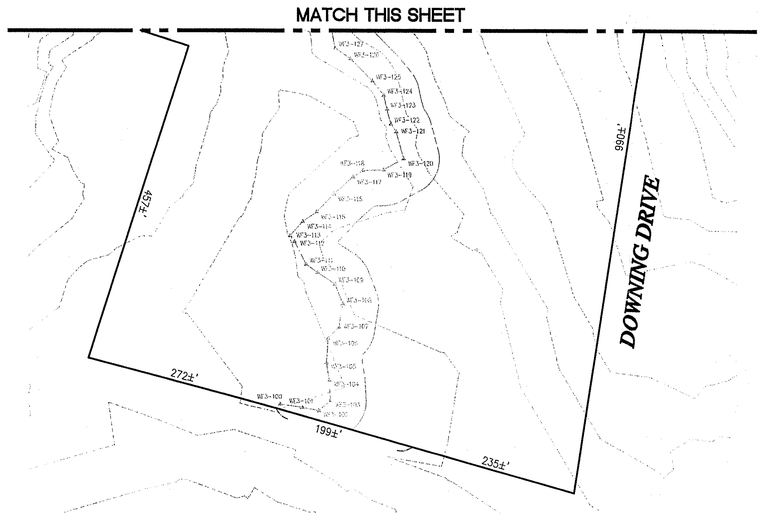

100' 0 100' 200'
SCALE IN FEET

General Notes

WETLANDS FLAGS WERE DELINEATED AND LOCATED IN THE FIELD BY VANASSE HANGEN BRUSTLIN, INC. DURING JUNE AND JULY OF 2007 USING GPS SURVEY METHODS.

CONTOURS SHOWN ARE FOR REFERENCE ONLY AND ARE NOT CERTIFIED AS CLASS III. THE CONTOUR INTERVAL IS 5' FEET AND IS TAKEN FROM RHODE ISLAND GEOGRAPHIC INFORMATION SYSTEM (RIGIS) DATABASE.

THE APPLICANT REQUESTS THAT THE DELINEATED EDGE OF WETLANDS SHOWN IN HEAVY LINE WEIGHT ONLY BE VERIFIED.

Legend

1–100 △	WETLAND FLAG
	WETLAND EDGE
	PROPERTY LINE
	ASSESSORS LOT LINE
	STATE HIGHWAY LINE
	CITY/TOWN LAYOUT LINE

THIS PLAN IS SUBSTANTIALLY CORRECT IN ACCORDANCE WITH THE FOLLOWING CLASSES OF ACCURACY AS ADOPTED BY THE RHODE ISLAND BOARD OF REGISTRATION FOR PROFESSIONAL LAND SURVEYORS. THIS PLAN IS NOT TO BE CONSTRUED AS AN ACTUAL BOUNDARY SURVEY AND IS SUBJECT TO SUCH CHANGES AS AN ACCURATE BOUNDARY SURVEY MAY DISCLOSE.

TOPOGRAPHIC SURVEY ..... CLASS III
BOUNDARY SURVEY ..... CLASS IV

7/9/2007

CHRISTOPHER C. DANFORTH, P.L.S. #1957 DATE

VHB

Vanasse Hangen Brustlin, Inc.

Transportation
Land Development
Environmental Services

530 Broadway
Providence, Rhode Island 02909
401 272 8100 • FAX 401 273 9694

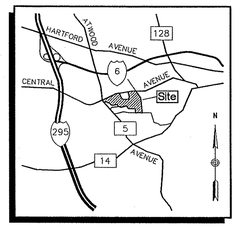

LOCUS MAP
NOT TO SCALE

No.	Revision	Date	Approved

Designed by | Drawn by | Checked by
CAD checked by | Approved by
Scale 1"=100' | Date July 9, 2007

Project Title

FM Global Corporate Headquarters Central Avenue

Johnston, Rhode Island

Issued for

R.I.D.E.M.
Request to Verify
Delineated Edge of Wetlands

Drawing Title

Existing Conditions 2
Assessor's Plat 24/1
Lots 22, 114, 115, 122

CHRISTOPHER C. DANFORTH
RHODE ISLAND
No. 1957
PROFESSIONAL LAND SURVEYOR

Drawing Number
Ev-2

Sheet 2 of 2

Project Number
72012

G:\Survey\72012.00\CAD\72012RIDEM.dwg

JUL 7 2007