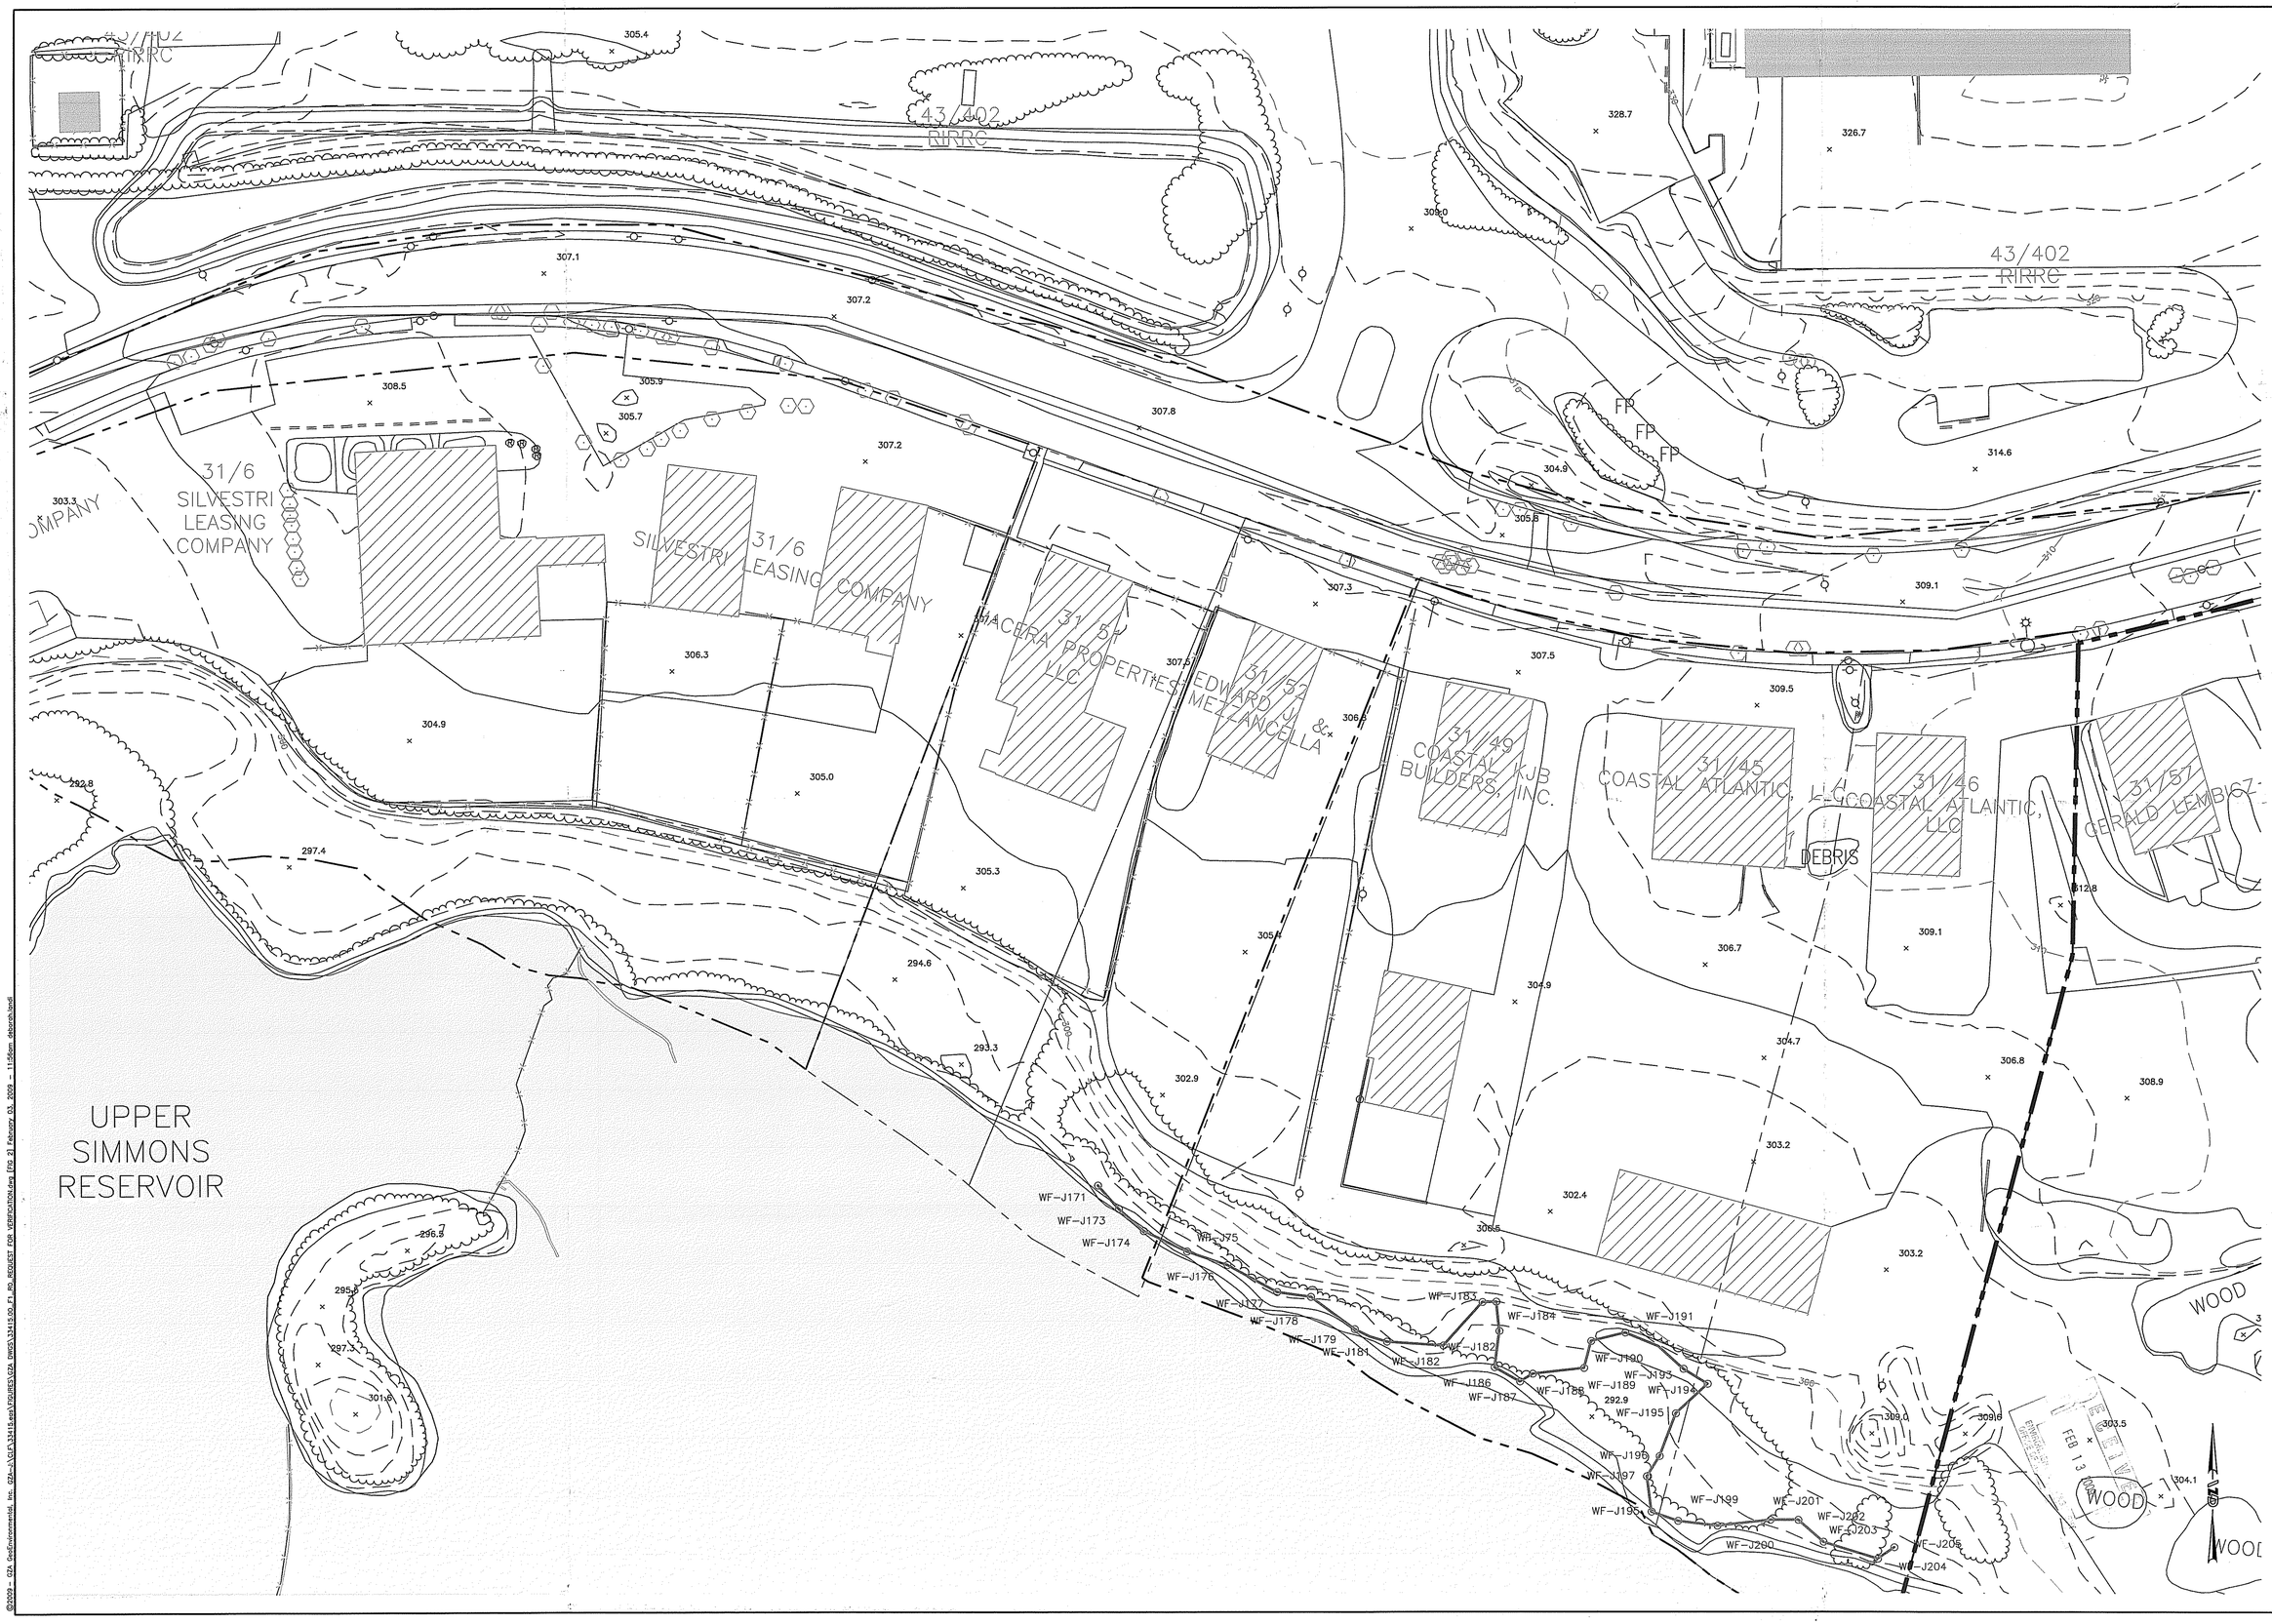

REV. NO.	DESCRIPTION:	BY	DATE

SCALE IN FEET
0' 20' 40' 80' HORIZ.

GZA
GeoEnvironmental, Inc.
Engineers and Scientists
530 BROADWAY
PROVIDENCE, RHODE ISLAND 02909
(401) 421-4140
(401) 751-8613

PROJ MGR: IR
DESIGNED BY: RAC
REVIEWED BY: EAS
OPERATOR: CRD/DL
DATE: 02-02-09

RHODE ISLAND RESOURCE RECOVERY CORPORATION
CENTRAL LANDFILL
JOHNSTON, RHODE ISLAND

RIDEM FRESH WATER WETLAND APPLICATION
REQUEST FOR VERIFICATION - EXISTING CONDITIONS

PROJECT NO.
33415.00

DRAWING NO.
2

©2009 - GZA GeoEnvironmental, Inc. GZA-J:\GZA\33415.xxx\FIGURES\GZA DWGS\33415.00.F1.RO.REQUEST FOR VERIFICATION.dwg [FIG 2] February 03, 2009 - 11:56am deborah.bond