NOTES

1.) SITE IS LOCATED WITHIN ZONES "A" AND "X" OF FLOOD INSURANCE RATE MAP FOR THE TOWN OF SOUTH KINGSTOWN, WASHINGTON COUNTY COMMUNITY PANEL NUMBER 4409C0090H. MAP DATED OCTOBER 19, 2010.
2.)WETLANDS FLAGGED BY KATHLEEN P. MANGAN IN JUNE 2010.

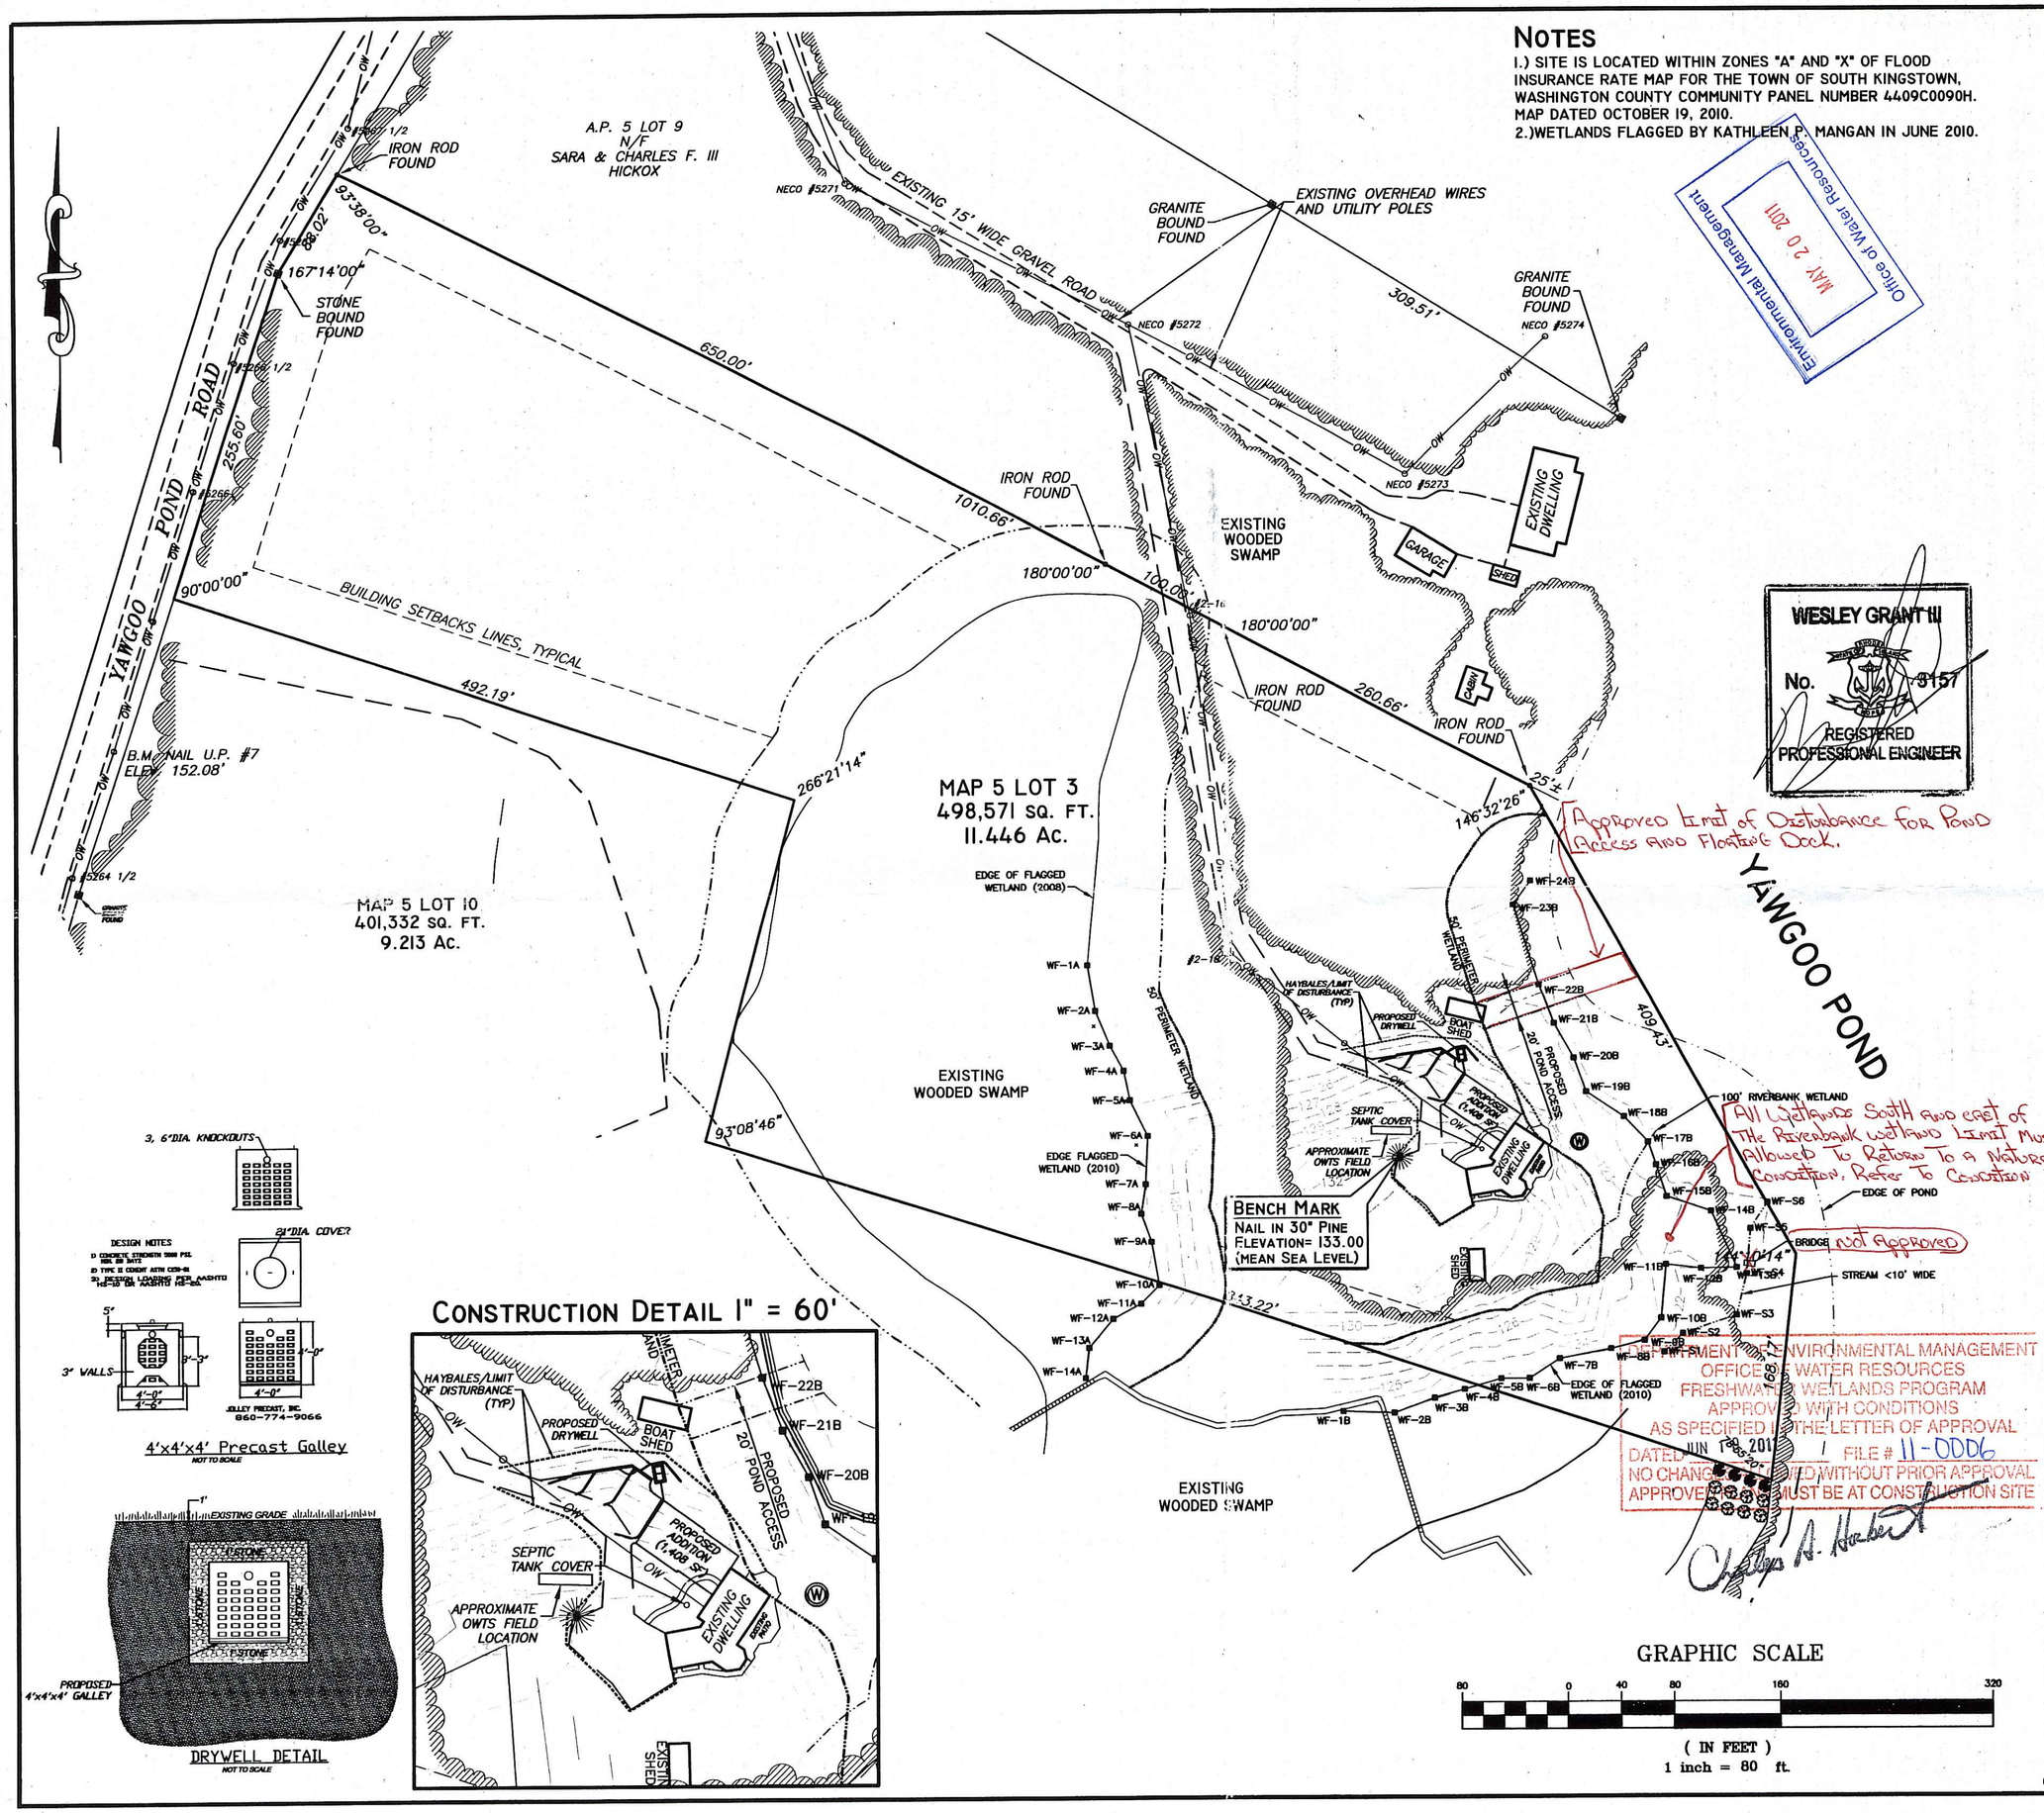

4'x4'x4' Precast Galley
NOT TO SCALE

DRYWELL DETAIL
NOT TO SCALE

CONSTRUCTION DETAIL 1" = 60'

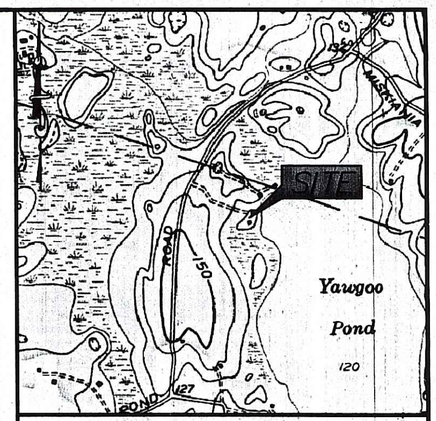

LOCATION MAP
(NOT TO SCALE)

LEGEND

123.45	DISTANCE IN FEET
W	WELL
	EXISTING BOUND
	DRILL HOLE
	IRON PIN
	UTILITY POLE
	STAKED HAYBALES
TP	TEST PIPE
WS	WATER SHUT OFF
W	WATER LINE
14	CONTOUR LINE
	EDGE OF GRAVEL

WESLEY GRANT III
No. 3157
REGISTERED PROFESSIONAL ENGINEER

ENVIRONMENTAL MANAGEMENT
OFFICE OF WATER RESOURCES
FRESHWATER WETLANDS PROGRAM
APPROVED WITH CONDITIONS
AS SPECIFIED IN THE LETTER OF APPROVAL
DATED JUN 1 2011 FILE # 11-0006
NO CHANGES ALLOWED WITHOUT PRIOR APPROVAL
APPROVED PLANS MUST BE AT CONSTRUCTION SITE

Office of Water Resources
MAY 20 2011
Environmental Management

SITE PLAN

PREPARED FOR:
PERRY JEFFRIES
289B YAWGOO POND ROAD
WEST KINGSTON, RHODE ISLAND

FOR PROPERTY LOCATED ON:
289B YAWGOO POND ROAD

IN THE TOWN OF:
SOUTH KINGSTOWN, RHODE ISLAND
MAP 5, LOT 3

NO.	DATE	DESCRIPTION	BY

DRAWN BY:	C.A.C.	DATE:	JULY, 2010
CHECKED BY:	W.G. III	DRAWING NO.:	5690003.dwg
JOB NO.:	5690.003	SHEET	1 OF 1

ENVIRONMENTAL PLANNING & SURVEYING, INC.
Civil Engineering
Surveying
C A D Drafting
22 Kersey Road Wakefield, Rhode Island 02879 (401) 789-3628

©2010 ENVIRONMENTAL PLANNING & SURVEYING, INC.