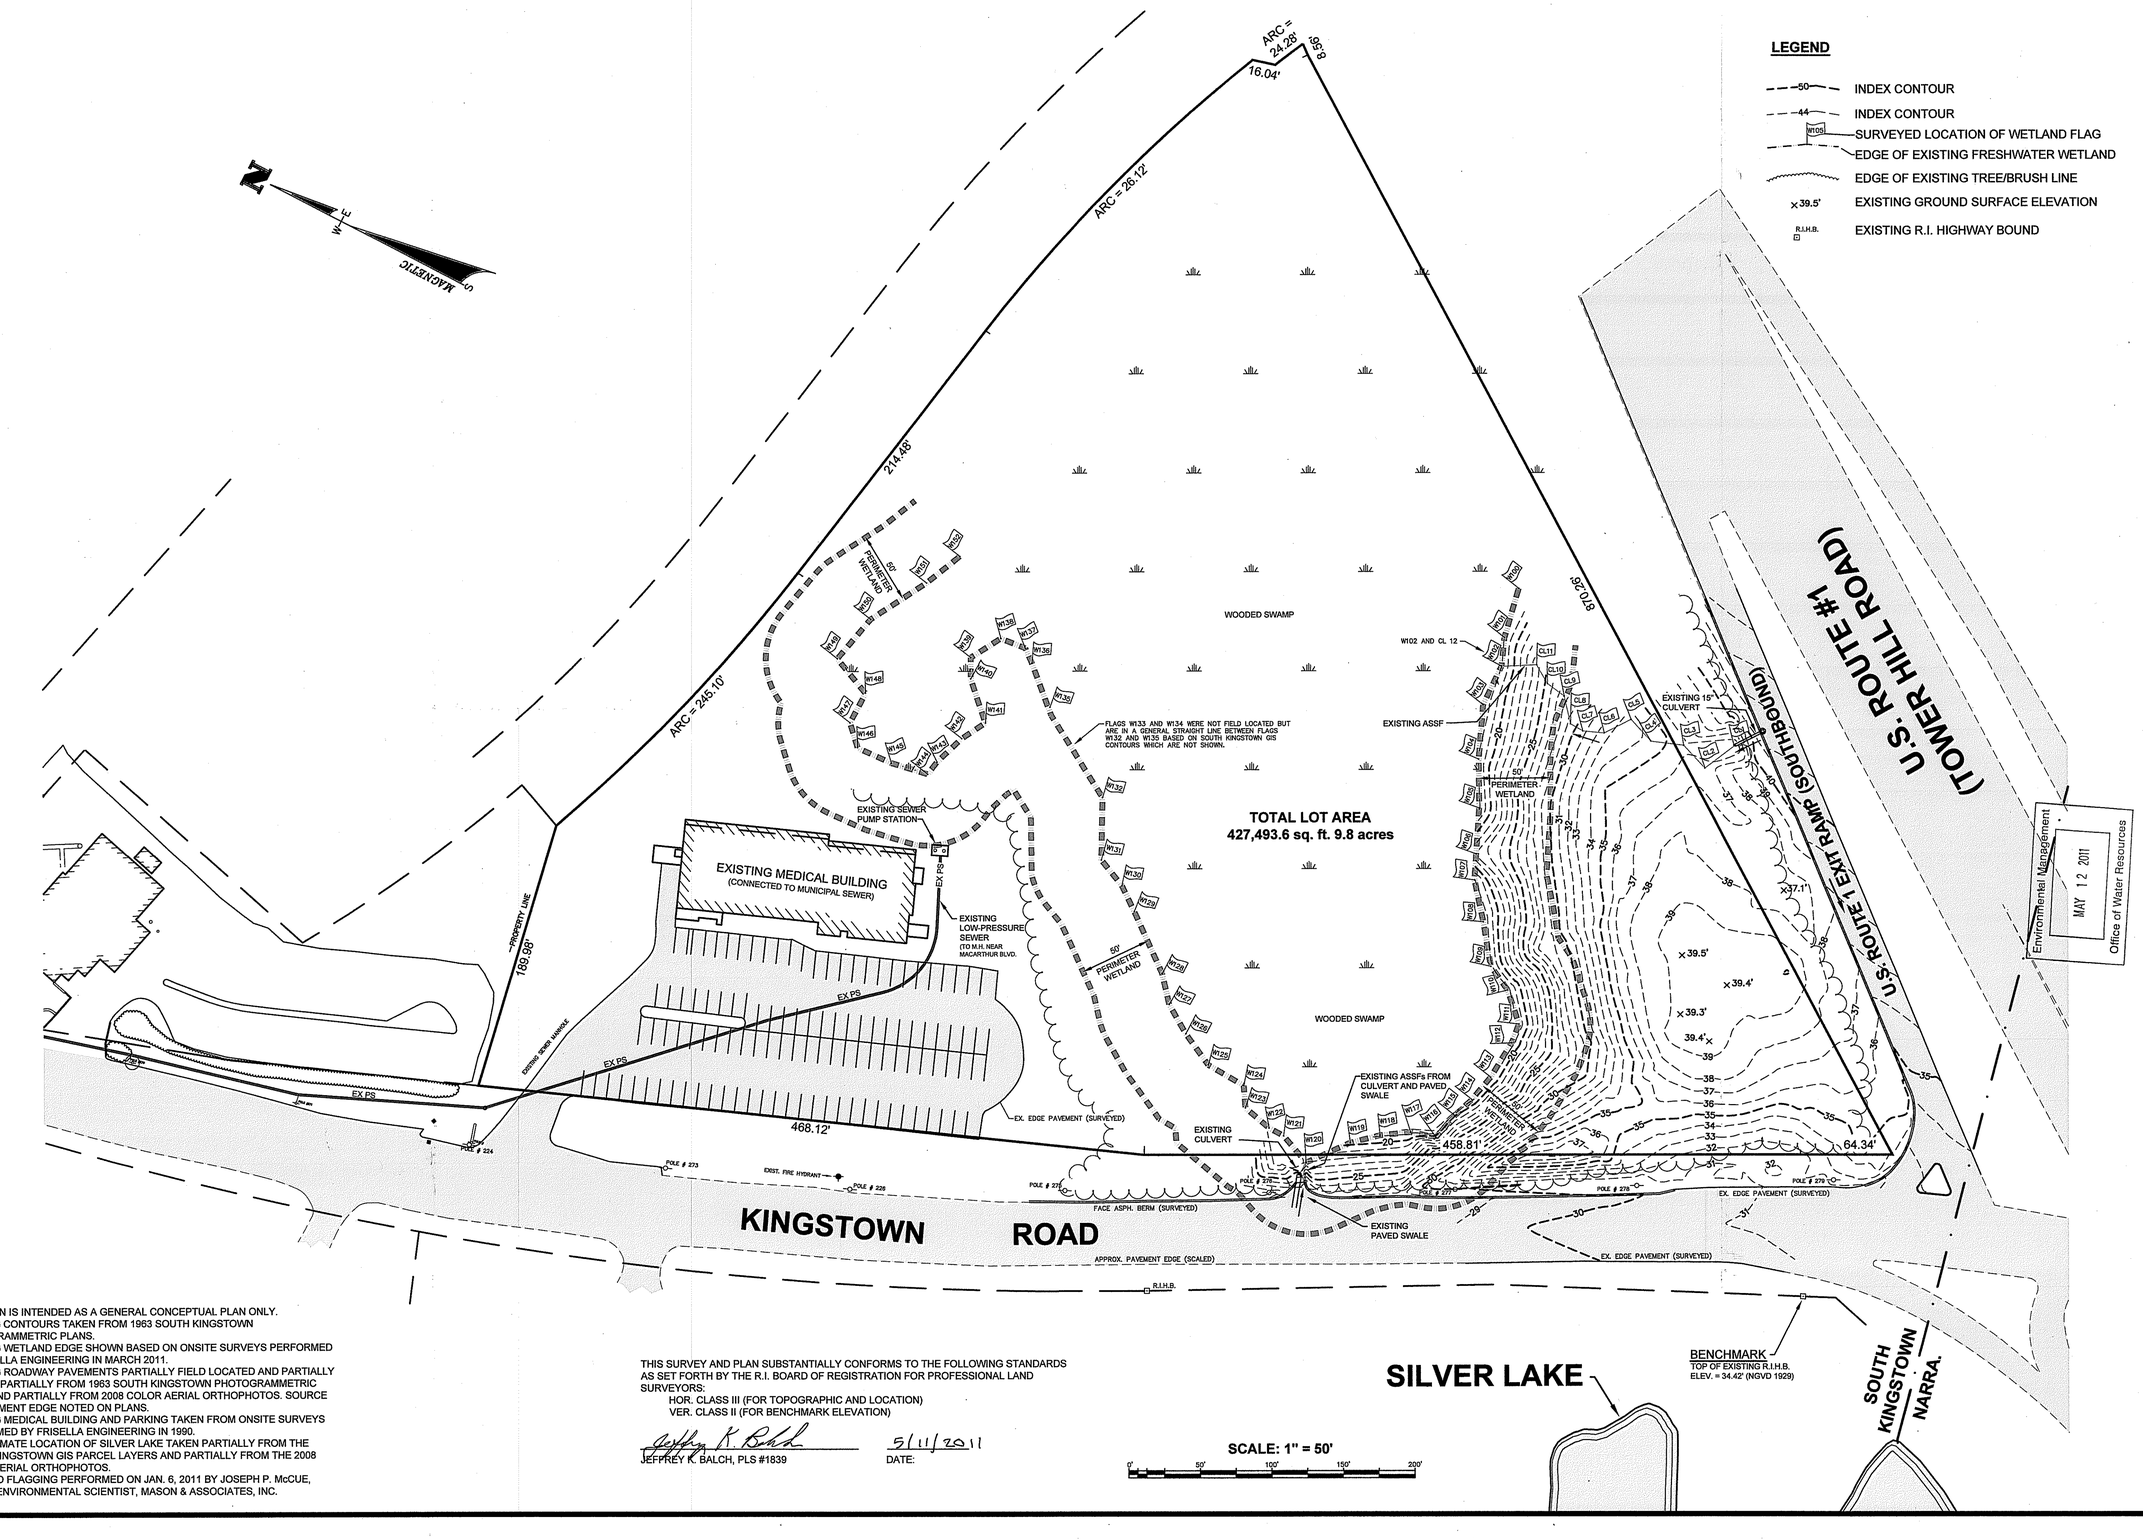

NOTES:

1. THIS PLAN IS INTENDED AS A GENERAL CONCEPTUAL PLAN ONLY.
2. EXISTING CONTOURS TAKEN FROM 1963 SOUTH KINGSTOWN PHOTOGRAMMETRIC PLANS.
3. EXISTING WETLAND EDGE SHOWN BASED ON ONSITE SURVEYS PERFORMED BY FRISELLA ENGINEERING IN MARCH 2011.
4. EXISTING ROADWAY PAVEMENTS PARTIALLY FIELD LOCATED AND PARTIALLY SCALED PARTIALLY FROM 1963 SOUTH KINGSTOWN PHOTOGRAMMETRIC PLANS AND PARTIALLY FROM 2008 COLOR AERIAL ORTHOPHOTOS. SOURCE OF PAVEMENT EDGE NOTED ON PLANS.
5. EXISTING MEDICAL BUILDING AND PARKING TAKEN FROM ONSITE SURVEYS PERFORMED BY FRISELLA ENGINEERING IN 1990.
6. APPROXIMATE LOCATION OF SILVER LAKE TAKEN PARTIALLY FROM THE SOUTH KINGSTOWN GIS PARCEL LAYERS AND PARTIALLY FROM THE 2008 COLOR AERIAL ORTHOPHOTOS.
7. WETLAND FLAGGING PERFORMED ON JAN. 6, 2011 BY JOSEPH P. McCUE, SENIOR ENVIRONMENTAL SCIENTIST, MASON & ASSOCIATES, INC.

THIS SURVEY AND PLAN SUBSTANTIALLY CONFORMS TO THE FOLLOWING STANDARDS AS SET FORTH BY THE R.I. BOARD OF REGISTRATION FOR PROFESSIONAL LAND SURVEYORS:
HOR. CLASS III (FOR TOPOGRAPHIC AND LOCATION)
VER. CLASS II (FOR BENCHMARK ELEVATION)

Jeffrey K. Balch — 5/11/2011
JEFFREY K. BALCH, PLS #1839 — DATE:

NO.	DATE	DESCRIPTION	BY

JEFFREY K. BALCH 1839 PROFESSIONAL LAND SURVEYOR 5/11/2011

FRISELLA ENGINEERING
23 Arnold Street
Wakefield, R.I. 02879
Phone: (401) 783-5949
Fax: (401) 783-5997
www.frisella.com

© April 7, 2011 JOSEPH W. FRISELLA, P.E., R.L.S.

WETLAND EDGE VERIFICATION PLAN
FOR
THE DLS FAMILY LTD. PARTNERSHIP
Southerly Portion of Lot 3, Assessor's Map 57-3
South Kingstown, Rhode Island

Date: APRIL 7, 2011 — Scale: 1" = 50'

SHEET 1 OF 1

© 2011 JOSEPH W. FRISELLA, P.E., R.L.S.

H:\Land Projects\Stiles - Reedy Cor Lot\Reg\Stiles Conceptual Site Plan.dwg, 5/12/2011 3:27:34 PM, EDT