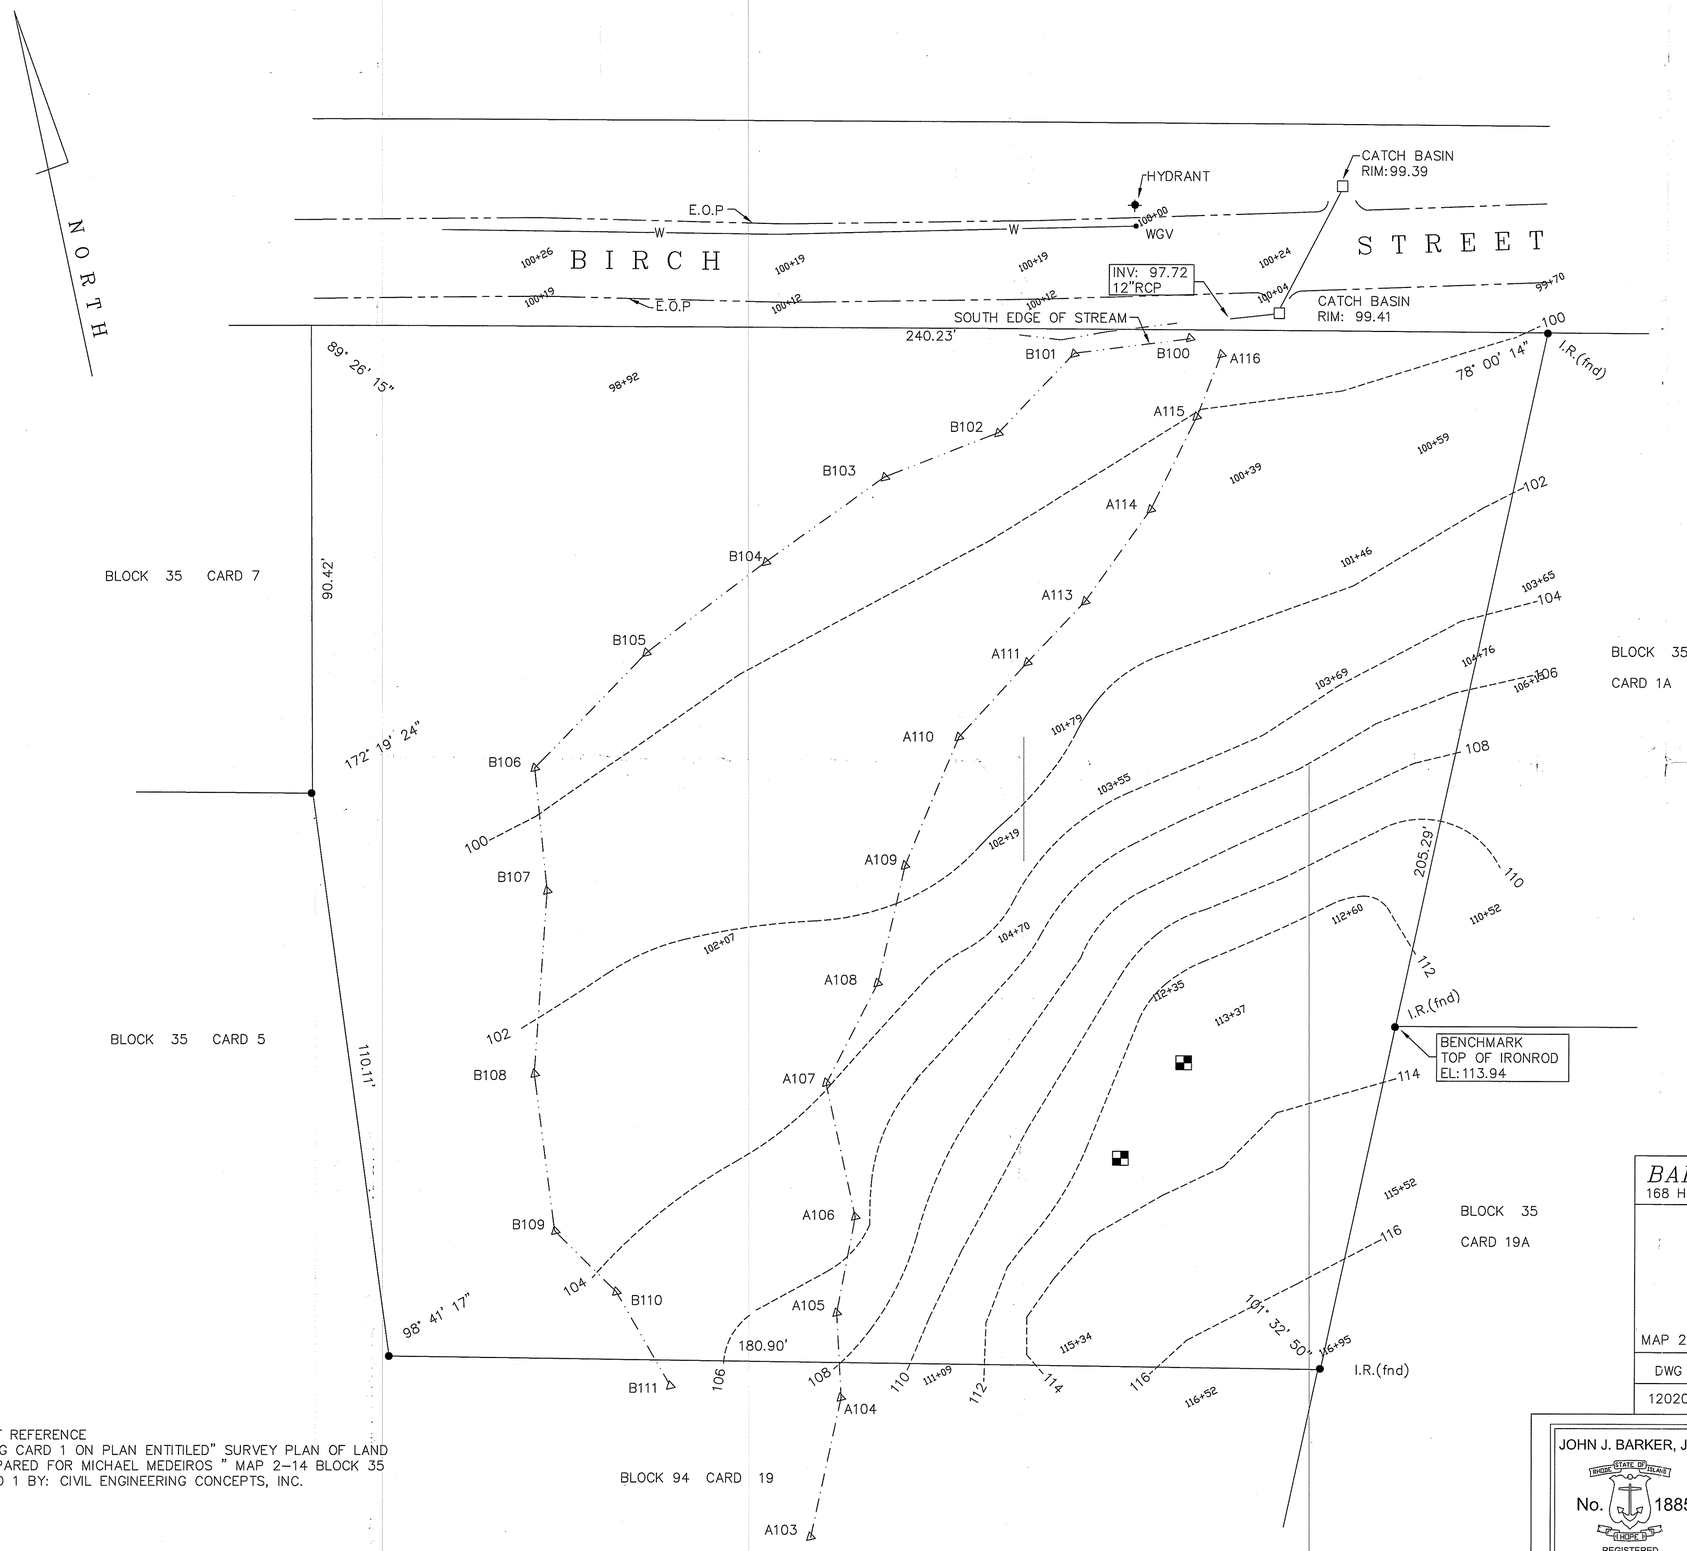

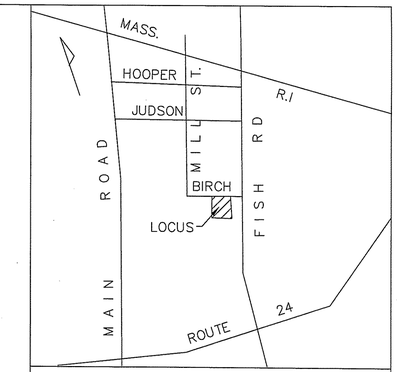

LOCATION MAP

LEGEND

I.R.	IRON ROD
E.O.P	EDGE OF PAVEMENT
WGV	WATERT GATE VALVE
104+76	SPOT GRADES
A115 △	WETLAND FLAGS
100 ----	EXISTING GRADES
■	SOIL TEST PIPES

Environmental Management
MAR 13 2012
Office of Water Resources

THIS PLAN AND SURVEY CONFORM TO A CLASS 3 STANDARD AS ADOPTED BY THE RHODE ISLAND BOARD OF REGISTRATION FOR PROFESSIONAL LAND SURVEYORS.

BY: _____
JOHN J. BARKER, JR. PLS #1885

PLAT REFERENCE
BEING CARD 1 ON PLAN ENTITILED" SURVEY PLAN OF LAND PREPARED FOR MICHAEL MEDEIROS " MAP 2-14 BLOCK 35 CARD 1 BY: CIVIL ENGINEERING CONCEPTS, INC.

BARKER LAND SURVEYING, INC.
168 HIGH STREET BRISTOL, R.I. 02809 (401) 254-0824

TOPOGRAPHICAL SURVEY for Michael W. Medeiros

MAP 2-14 BLOCK 35 CARD 1 BIRCH ST TIVERTON R.I. 02878

DWG NO.	SCALE	DATE	DRAWN BY	SHEET
120208	1"=20'	3/8/12	JJB	1 OF 1

JOHN J. BARKER, JR.
STATE OF RHODE ISLAND
No. 1885
REGISTERED PROFESSIONAL LAND SURVEYOR