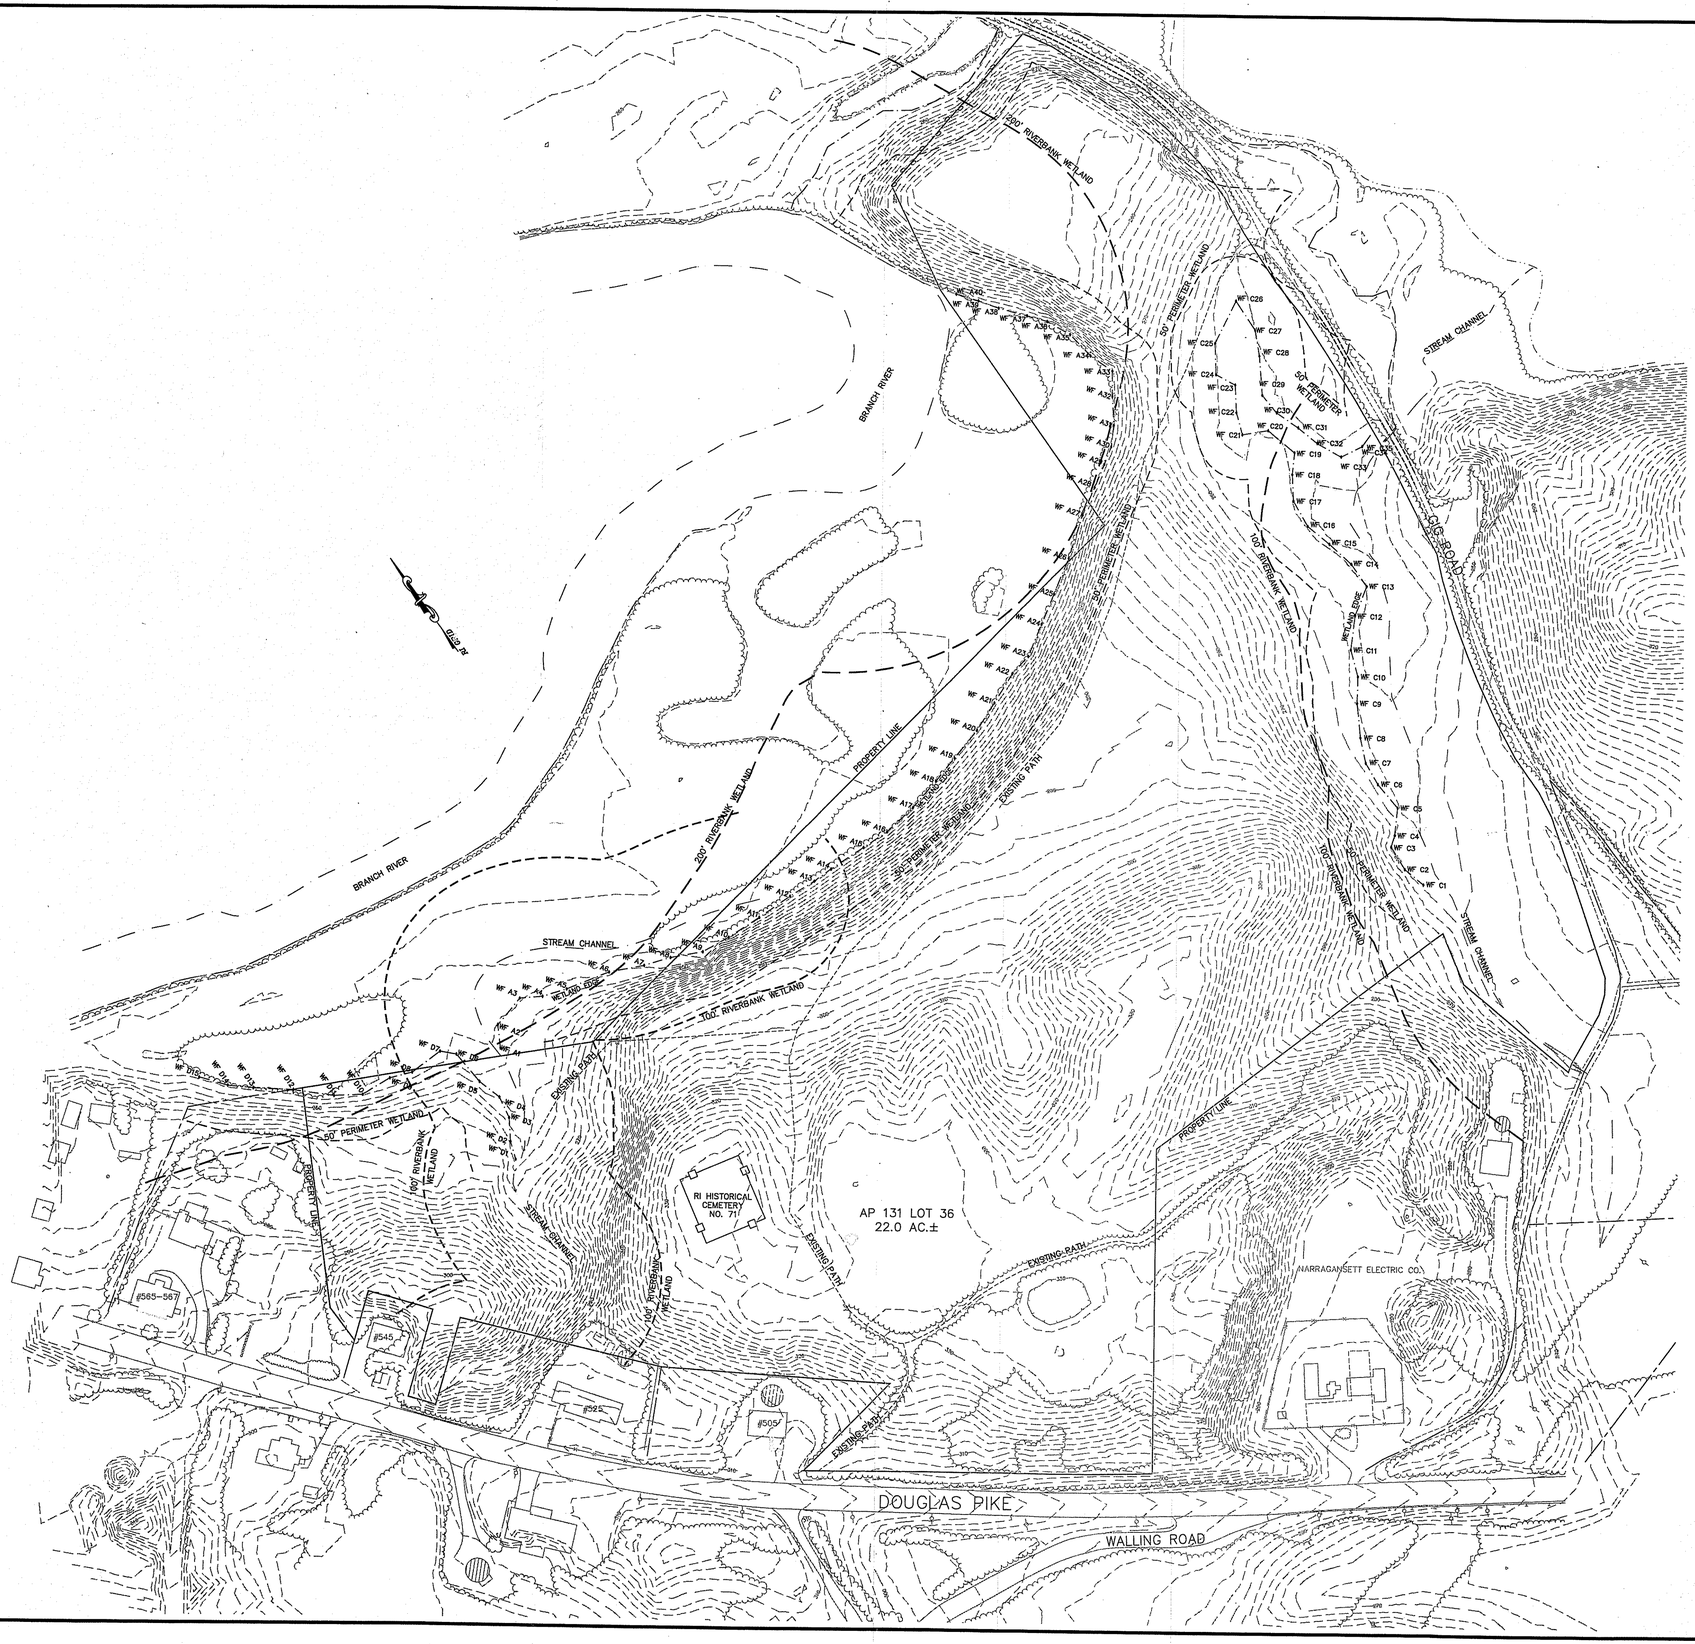

LEGEND

EXISTING CONTOUR	—100—
UTILITY POLE	
WETLAND FLAG	B-9
FENCE	
STONEWALL	
TREE LINE	

NOTES:

1. TOPOGRAPHIC INFORMATION OBTAINED BY AERIAL PHOTOGRAMMETRY AND ON THE GROUND SURVEY PERFORMED BY FOSTER SURVEY COMPANY.

2. THIS SURVEY AND PLAN CONFORM TO A CLASS III STANDARD AS ADOPTED BY THE RHODE ISLAND BOARD OF REGISTRATION FOR PROFESSIONAL LAND SURVEYORS.

3. THIS PLAN CONFORMS TO A CLASS IV VERTICAL STANDARD AS ADOPTED BY THE RHODE ISLAND BOARD OF REGISTRATION FOR PROFESSIONAL LAND SURVEYORS.

4. WETLAND EDGES LOCATED USING AN ON THE GROUND SURVEY.

5. WETLAND EDGES DELINEATION PERFORMED BY NATURAL RESOURCES SERVICES, INC.

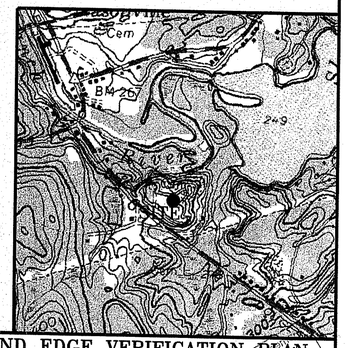

GRAPHIC SCALE

80 0 40 80 160

(IN FEET)
1 inch = 80 feet

REVISIONS

NO.	DATE	DESCRIPTION
1.	7/5/13	WETLAND FLAG LOCATIONS

CAD FILE	...\dwg\WETEDGE-R2.dwg
DRAWN BY	TRB
CHECKED BY	PBH
DATE	DECEMBER 21, 2012
PROJECT NO.	2012-213
PLAN NO.	L-4171

WETLAND EDGE VERIFICATION PLAN

DOUGLAS PIKE, AP 131, LOT 36
BURRILLVILLE, RI

OWNER/APPLICANT:
JOSEPH SHAY
36 EAST MAIN STREET
SOUTHBOROUGH, MA 01772

Environmental Management
JUL 15 2013
Office of Water Resources

TIMOTHY S. TARBOX
No. 1894
7-11-13
PROFESSIONAL LAND SURVEYOR

ASE

Andrews Survey & Engineering, Inc.
Land Surveying - Civil Engineering - Site Planning
P.O. Box 312, 104 Mendon Street
Uxbridge, Massachusetts 01569-0312
P: 508-278-3897 F: 508-278-2289