www.nei-cds.com

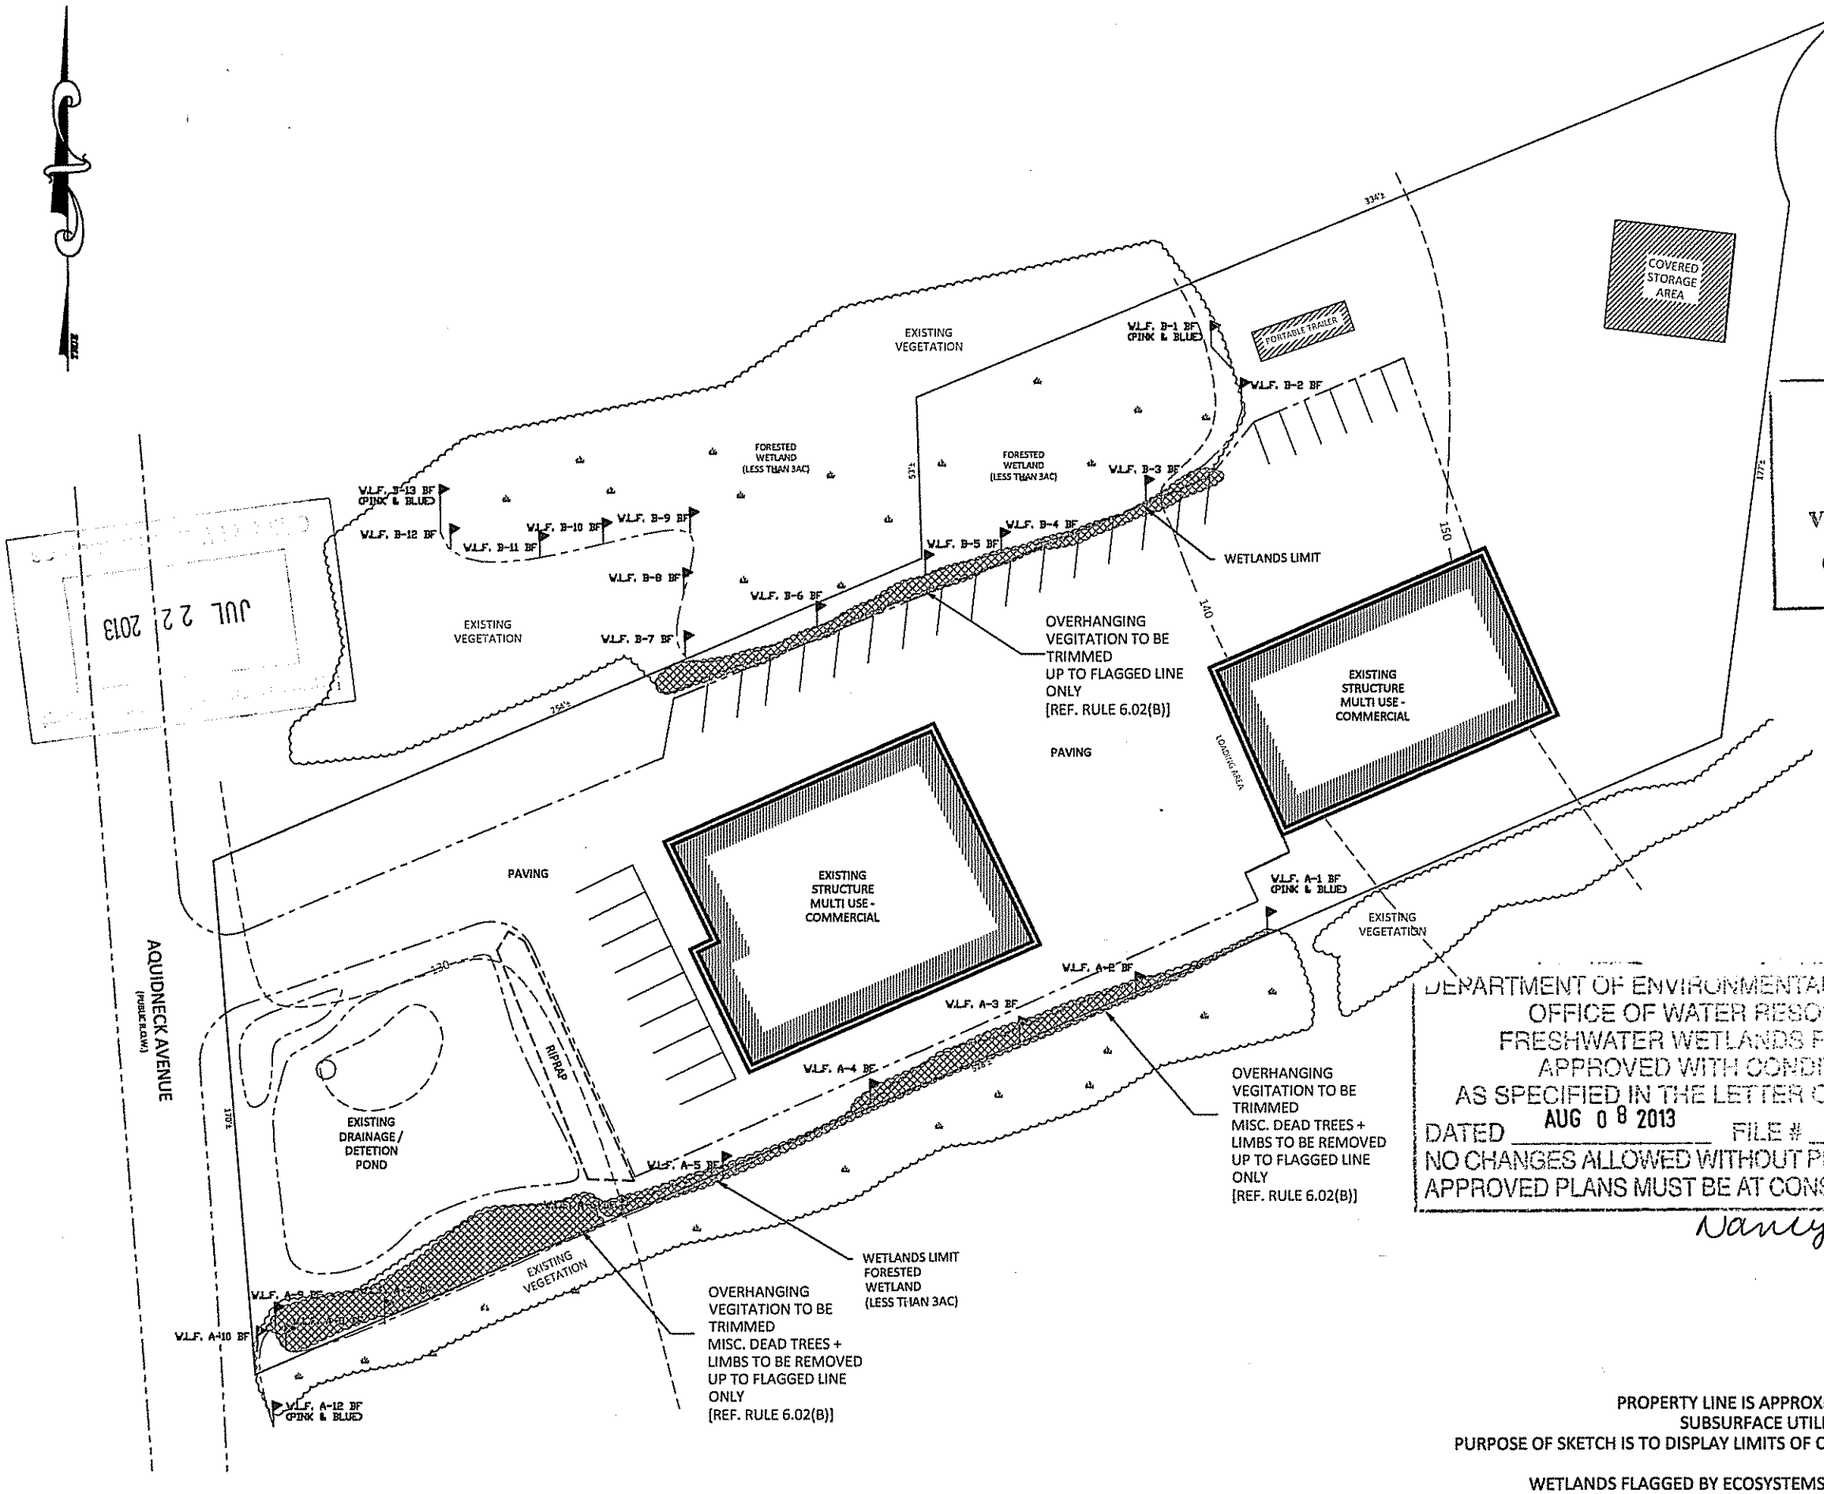

KAMAL R. HINGORANY
NO. 4089
REGISTERED PROFESSIONAL ENGINEER
07.18.13

Kindly be advised that this Permit is not equivalent to a verification of the type or extent of freshwater wetlands on site.

DEPARTMENT OF ENVIRONMENTAL MANAGEMENT
OFFICE OF WATER RESOURCES
FRESHWATER WETLANDS PROGRAM
APPROVED WITH CONDITIONS
AS SPECIFIED IN THE LETTER OF APPROVAL
DATED AUG 08 2013 FILE # 13-0125
NO CHANGES ALLOWED WITHOUT PRIOR APPROVAL
APPROVED PLANS MUST BE AT CONSTRUCTION SITE
Nancy L. Freeman

PROPERTY LINE IS APPROXIMATE - FROM PLAT MAP ONLY
SUBSURFACE UTILITIES NOT SHOWN OR LOCATED
PURPOSE OF SKETCH IS TO DISPLAY LIMITS OF CUTTING AND WETLANDS ONLY.

WETLANDS FLAGGED BY ECOSYSTEMS INC, BRANDON FANEUF - PWS.
JUNE 2013

SCALE: 1" = 50'

NARRAGANSETT ENGINEERING INC.
MAIN OFFICE:
3102 EAST MAIN ROAD,
PORTSMOUTH, RI 02871
TEL : (401) 683-6630

www.nei-cds.com

SHEET TITLE
WETLAND FLAG LOCATION SKETCH

OWNER(S) OF RECORD
ABC DEVELOPMENT LLC
1077 AQUIDNECK AVE
MIDDLETOWN, RI 02842

LOCATION
1077 AQUIDNECK AVE
MIDDLETOWN, RI 02842

PLAT: 113 LOTS:33101

PROJECT #	DATE	DRAWN	CHECK
13.0135	6.05.2013	JF	NKH