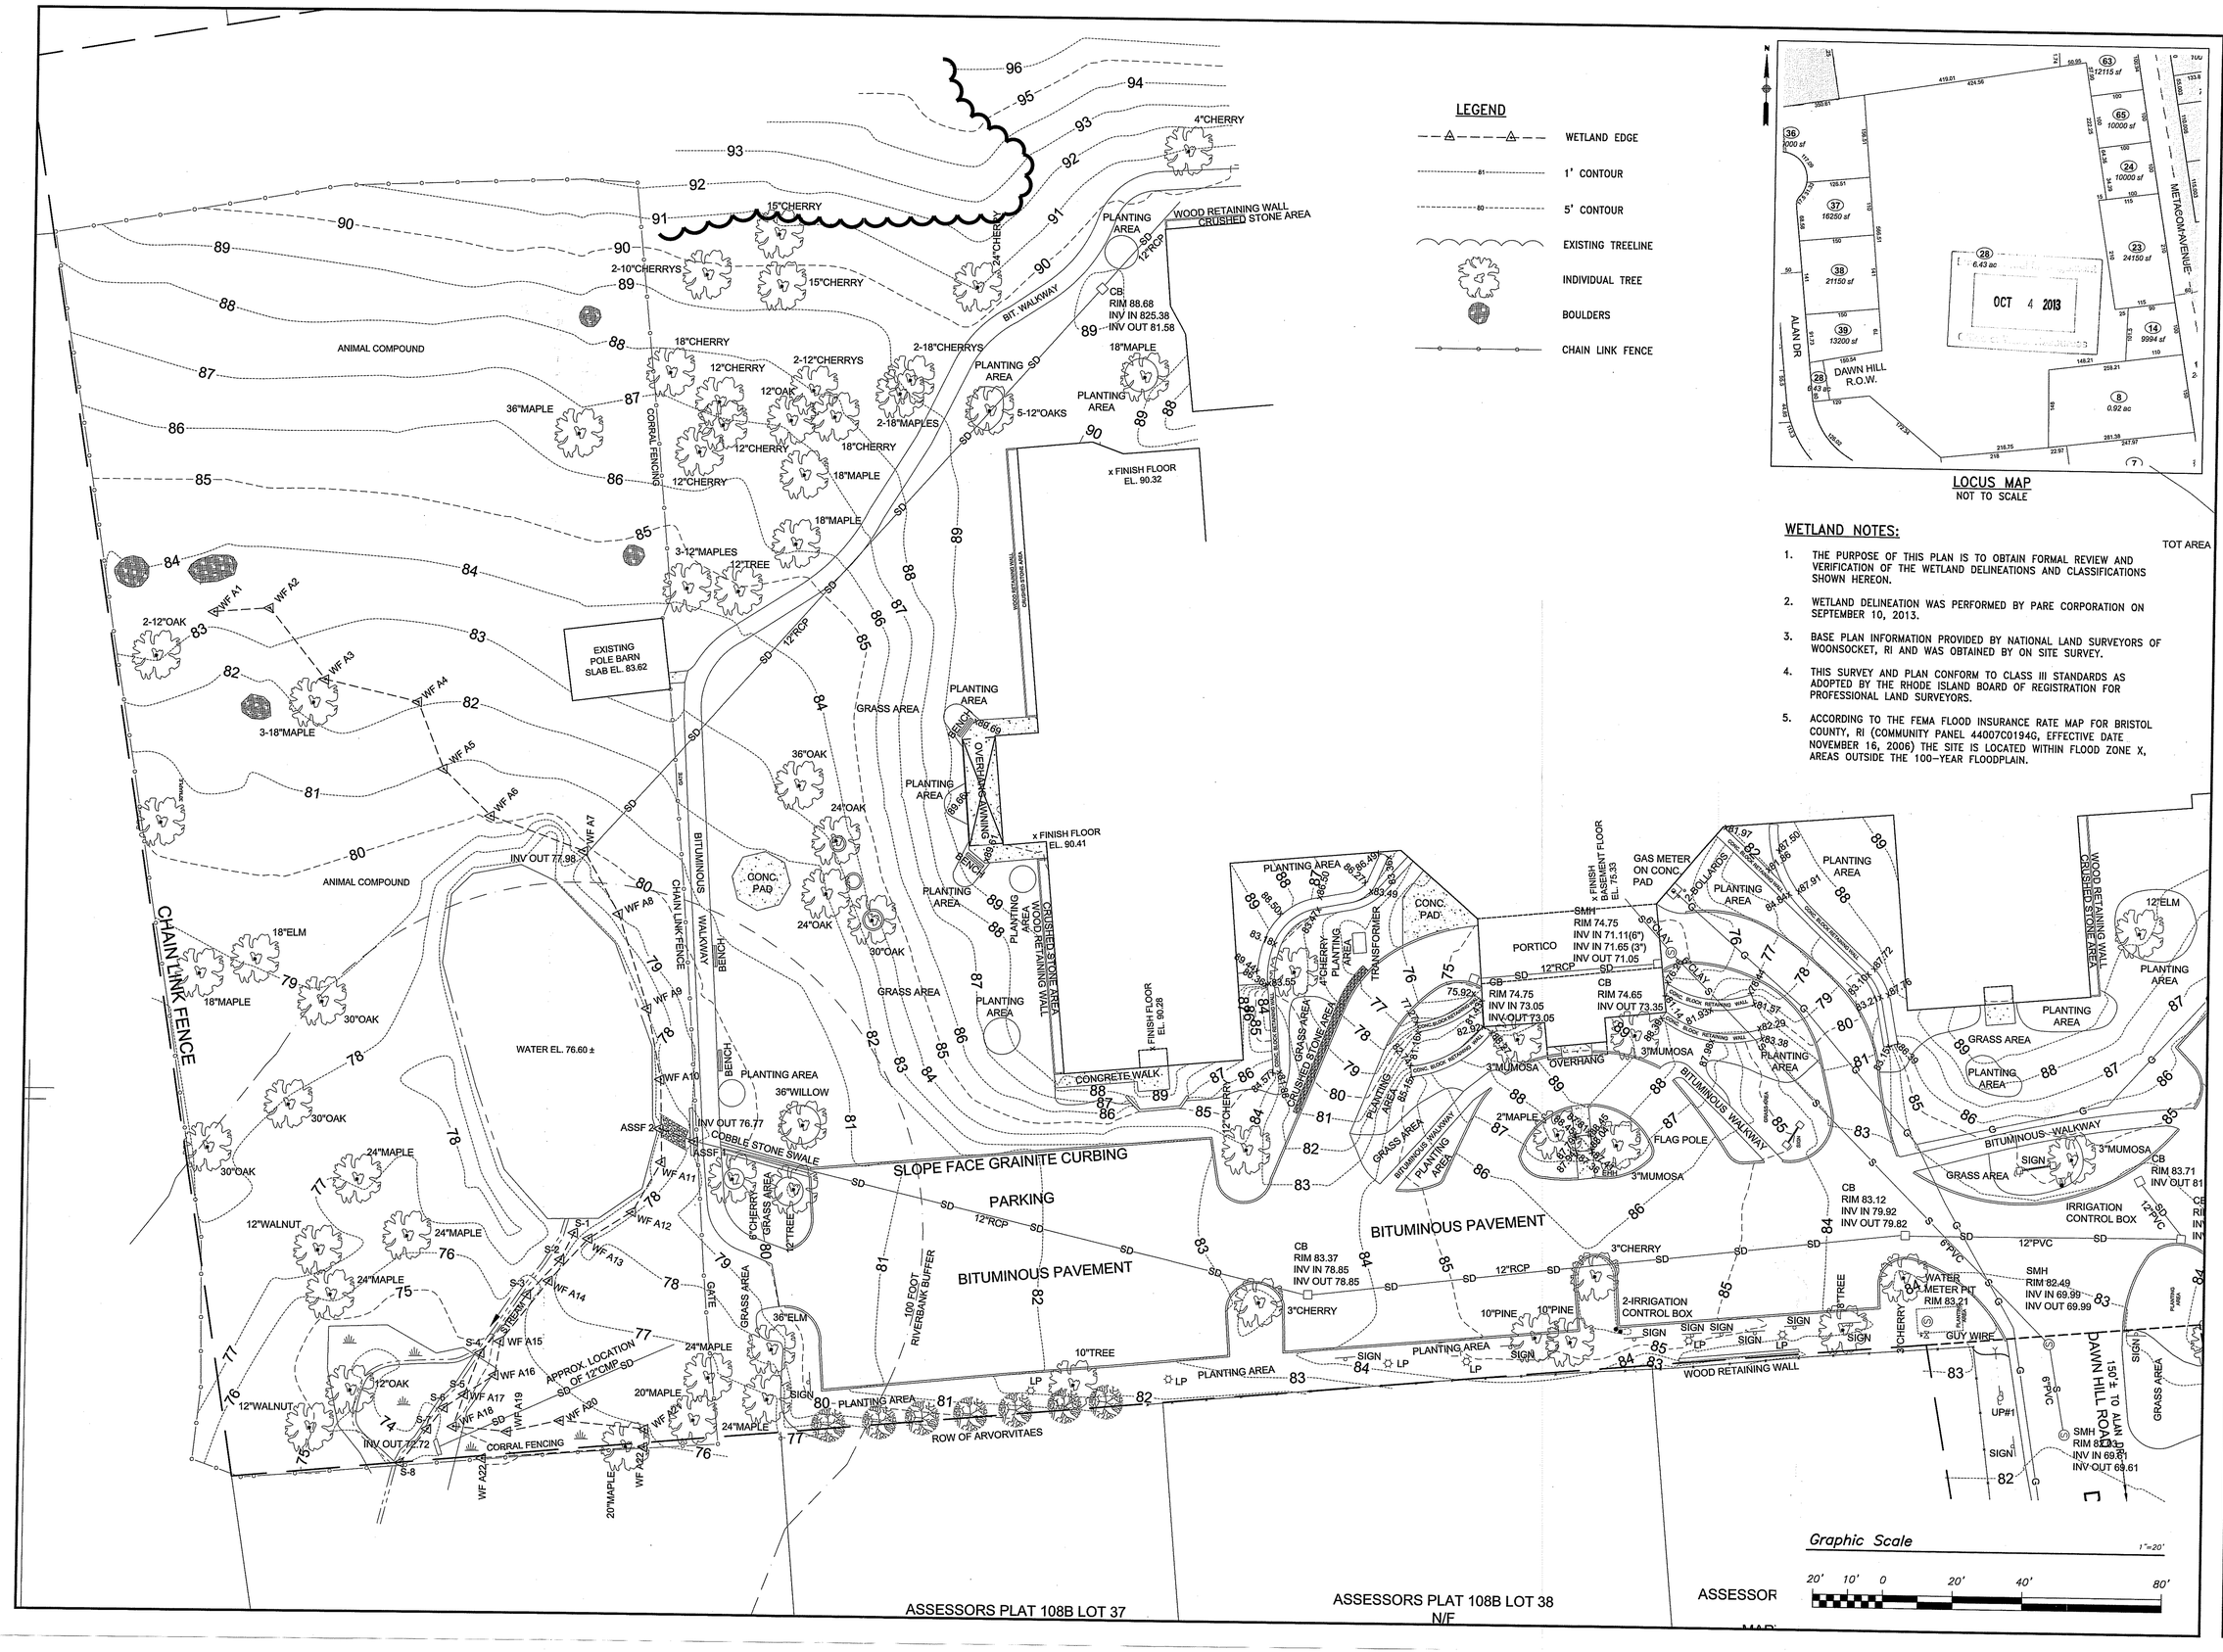

LEGEND

- WETLAND EDGE
- 1' CONTOUR
- 5' CONTOUR
- EXISTING TREELINE
- INDIVIDUAL TREE
- BOULDERS
- CHAIN LINK FENCE

LOCUS MAP
NOT TO SCALE

WETLAND NOTES:

1. THE PURPOSE OF THIS PLAN IS TO OBTAIN FORMAL REVIEW AND VERIFICATION OF THE WETLAND DELINEATIONS AND CLASSIFICATIONS SHOWN HEREON.
2. WETLAND DELINEATION WAS PERFORMED BY PARE CORPORATION ON SEPTEMBER 10, 2013.
3. BASE PLAN INFORMATION PROVIDED BY NATIONAL LAND SURVEYORS OF WOONSOCKET, RI AND WAS OBTAINED BY ON SITE SURVEY.
4. THIS SURVEY AND PLAN CONFORM TO CLASS III STANDARDS AS ADOPTED BY THE RHODE ISLAND BOARD OF REGISTRATION FOR PROFESSIONAL LAND SURVEYORS.
5. ACCORDING TO THE FEMA FLOOD INSURANCE RATE MAP FOR BRISTOL COUNTY, RI (COMMUNITY PANEL 44007C0194G, EFFECTIVE DATE NOVEMBER 16, 2006) THE SITE IS LOCATED WITHIN FLOOD ZONE X, AREAS OUTSIDE THE 100-YEAR FLOODPLAIN.

Graphic Scale 1"=20'
20' 10' 0 20' 40' 80'

PARE
PARE CORPORATION
ENGINEERS - SCIENTISTS - PLANNERS
8 BLACKSTONE VALLEY PLACE
LINCOLN, RI 02865
401-334-4100

OWNER / APPLICANT:
St. Elizabeth Acquisition Corp.
1 Dawn Hill Road
Bristol, RI

ST. ELIZABETH MANOR
A.P. 128 / Lot 28
1 Dawn Hill Road
Bristol, Rhode Island

REVISIONS:

PROJECT NO.:	13109.00
DATE:	OCTOBER 2013
SCALE:	1"=20'
DESIGNED BY:	LH
CHECKED BY:	DLP
DRAWN BY:	AKL
APPROVED BY:	SDL

DRAWING TITLE:
WETLAND EDGE VERIFICATION PLAN

DRAWING NO.:

SHEET NO. ___ OF ___