DEPARTMENT OF ENVIRONMENTAL MANAGEMENT
OFFICE OF WATER RESOURCES
FRESHWATER WETLANDS PROGRAM
APPROVED WITH CONDITIONS
AS SPECIFIED IN LETTER OF APPROVAL
DATED JAN 28 2014 FILE # 13-0210
NO CHANGES ALLOWED WITHOUT PRIOR APPROVAL
APPROVED PLANS MUST BE AT CONSTRUCTION SITE

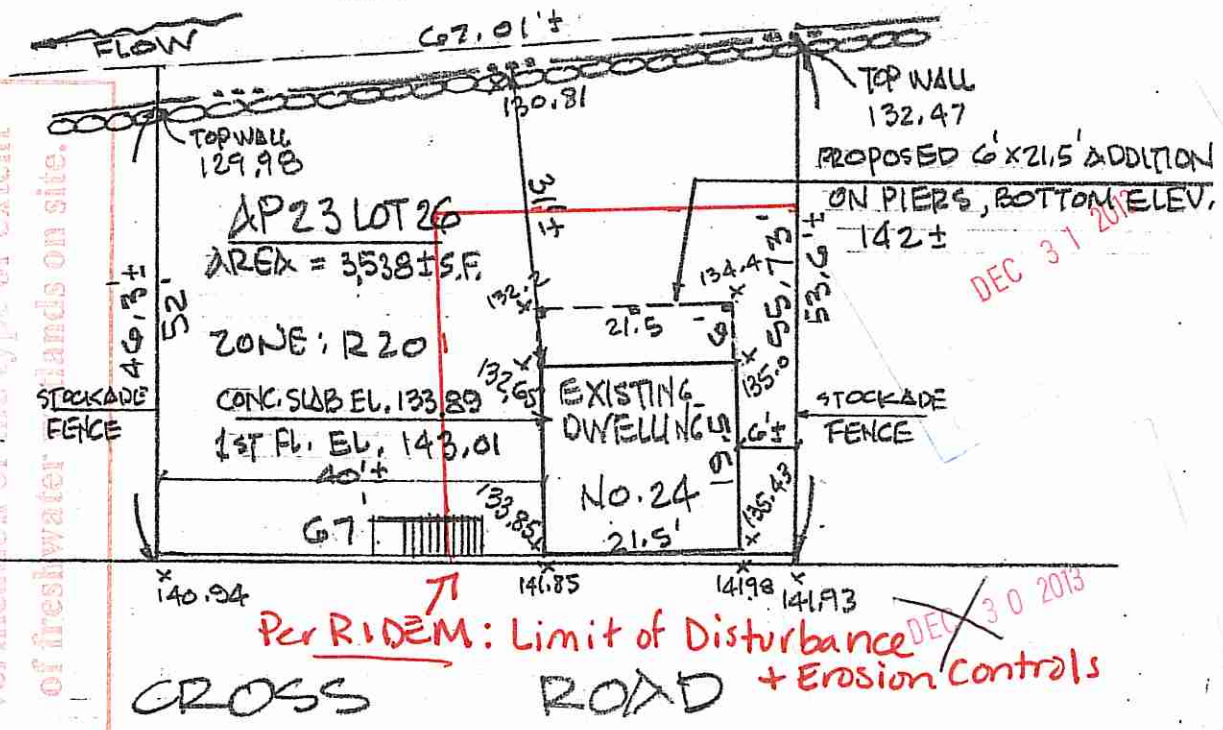

Kindly be advised that this Permit is not equivalent to a verification of the type or extent of freshwater wetlands on site.

DEC 31 2013

Per RIDEM: Limit of Disturbance + Erosion Controls

DEC 30 2013

CROSS ROAD

Note Per RIDEM: No Grade changes are authorized

LEGEND:

X140.94 DENOTES EXISTING GROUND SPOT GRADE

NOTES:

1. THIS SITE LIES WITHIN A FLOOD ZONE AE EL. 131.00 COMMUNITY PANEL NO. 44007C0169G EFFECTIVE DATE MARCH 2, 2009
2. BENCH MARK HV-64 ELEV. 179.49 NAVD 1988 TOWN OF SMITHFIELD ENGINEERING OFFICE

NICHOLAS VELTRI
No. 1719
PROFESSIONAL LAND SURVEYOR

THIS SURVEY AND PLAN CONFORM TO A CLASS III STANDARD AS ADOPTED BY THE RHODE ISLAND BOARD OF REGISTRATION FOR PROFESSIONAL LAND SURVEYORS

BY: 12-19-13
REGISTERED PROFESSIONAL LAND SURVEYOR DATE

N. VELTRI SURVEY, INC.
SURVEYING—LAND PLANNING
190 PUTNAM PIKE
JOHNSTON R.I. 02919
(401)231-3200

SITE PLAN
SMITHFIELD, R.I. AP 23 LOT 26
PREPARED FOR
TRI STAR STARES, LLC
SCALE: 1" = 20' DRAWN: NV

NO.	DATE	REVISION
	12.13	ORIG. ISSUE

SHEET 1 OF 1 SHEETS
CHECKED BY: N.V.