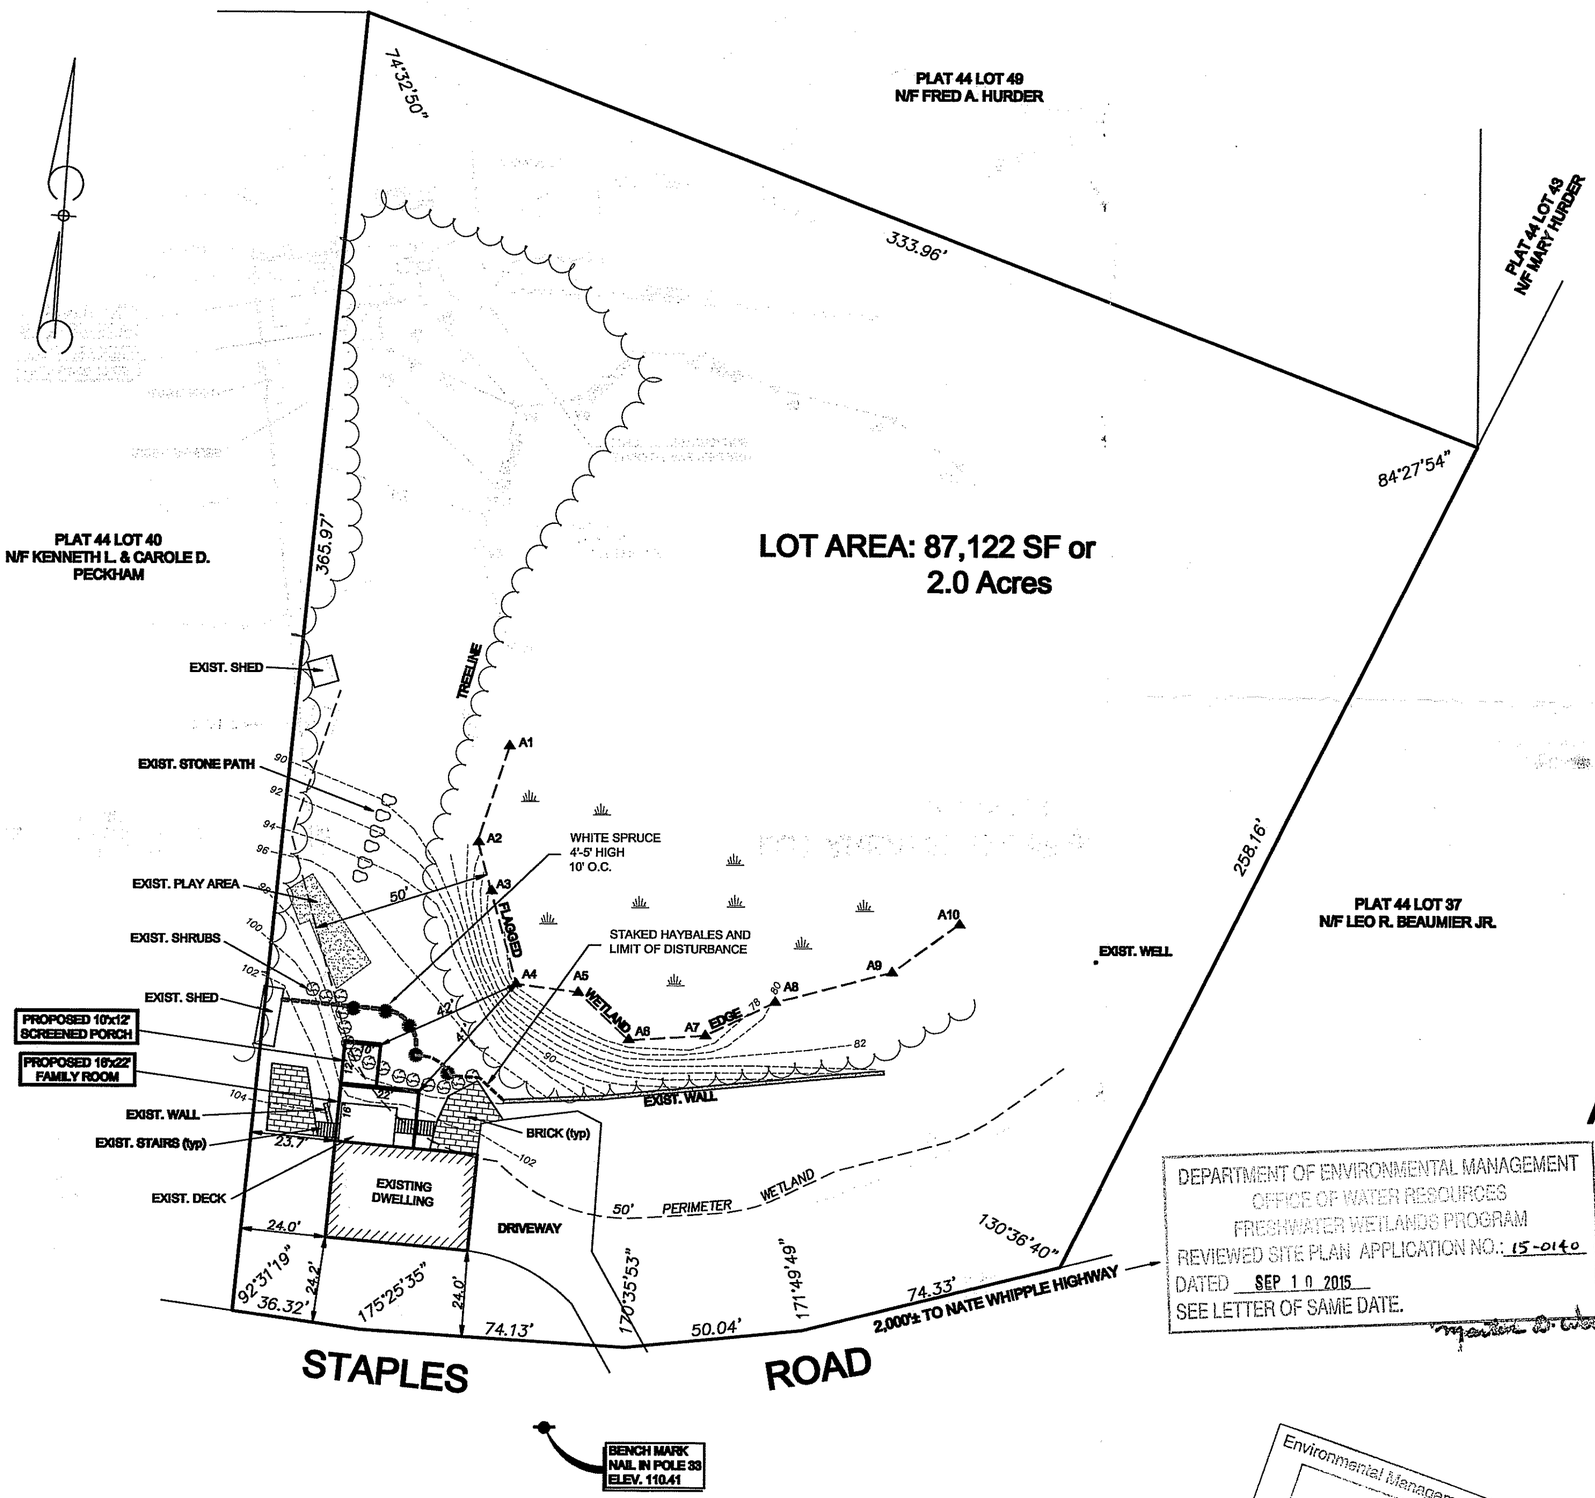

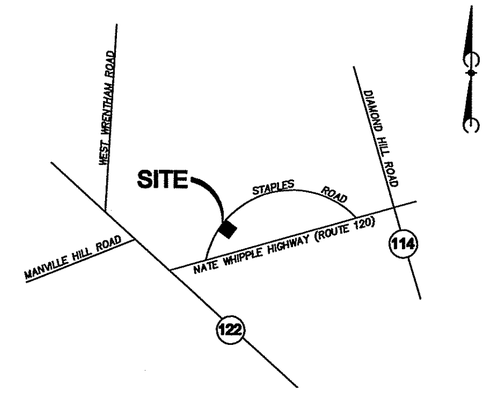

LOCUS MAP
NOT TO SCALE

Kindly be advised that this Permit is not equivalent to a verification of the type or extent of freshwater wetlands on site.

OWNER: MICHAEL TAYLOR
89 CRESENT STREET
FRANKLIN, MA 02038

LEGEND
PROPERTY LINE
100 EXIST. CONTOUR
A10▲ WETLAND FLAG

DEPARTMENT OF ENVIRONMENTAL MANAGEMENT
OFFICE OF WATER RESOURCES
FRESHWATER WETLANDS PROGRAM
REVIEWED SITE PLAN APPLICATION NO.: 15-0140
DATED SEP 10 2015
SEE LETTER OF SAME DATE.

Environmental Management
JUL - 1 2015
Office of Water Resources

SITE PLAN
for
MICHAEL TAYLOR
ASSESSOR'S PLAT 44, LOT 41
39 STAPLES ROAD
CUMBERLAND, RHODE ISLAND
JUNE, 2015
SCALE 1"= 30'

GRAPHIC SCALE
0' 30' 60' 90'

MARC N. NYBERG
No. 1797
PROFESSIONAL LAND SURVEYOR

MARC N. NYBERG ASSOCIATES, INC.
LAND SURVEYORS and PLANNERS
501 GREAT ROAD, UNIT 104
NORTH SMITHFIELD, RHODE ISLAND 02896
TEL (401) 762-2870 FAX (401) 762-2871