

EDRI SOLAR ARRAY

875 RESERVOIR ROAD · GLOCESTER · RHODE ISLAND

RIDEM WETLAND EDGE VERIFICATION SUBMISSION

JULY 17, 2020

REVISED DECEMBER 14, 2020

APPLICANT

RER ENERGY GROUP

4700 POTTSVILLE PIKE
READING, PA 19605
(610) 332-7232

PROPERTY OWNER


RI EPISCOPAL CONVENTION, INC.

275 NORTH MAIN STREET
PROVIDENCE, RI 02903
(401) 274-4500

SHEET INDEX

<u>SHEET No.</u>	<u>SHEET TITLE</u>
GI-001	COVER SHEET
GI-002	INDEX PLAN
VO-101 - VO-102	WETLAND EDGE VERIFICATION NO. 1-2

PREPARED BY

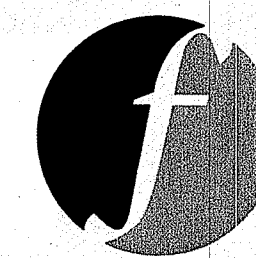


FUSS & O'NEILL

317 IRON HORSE WAY, SUITE 204
PROVIDENCE, RI 02908
401.861.3070
www.fando.com

PROJECT TEAM


NATIONAL LAND
SURVEYORS-DEVELOPERS, INC.
42 HAMLET AVE.
WOONSOCKET, RI 02895

NATURAL RESOURCE SERVICE
180 TINKHAM LANE, PO BOX 311
HARRISVILLE, RI 02830

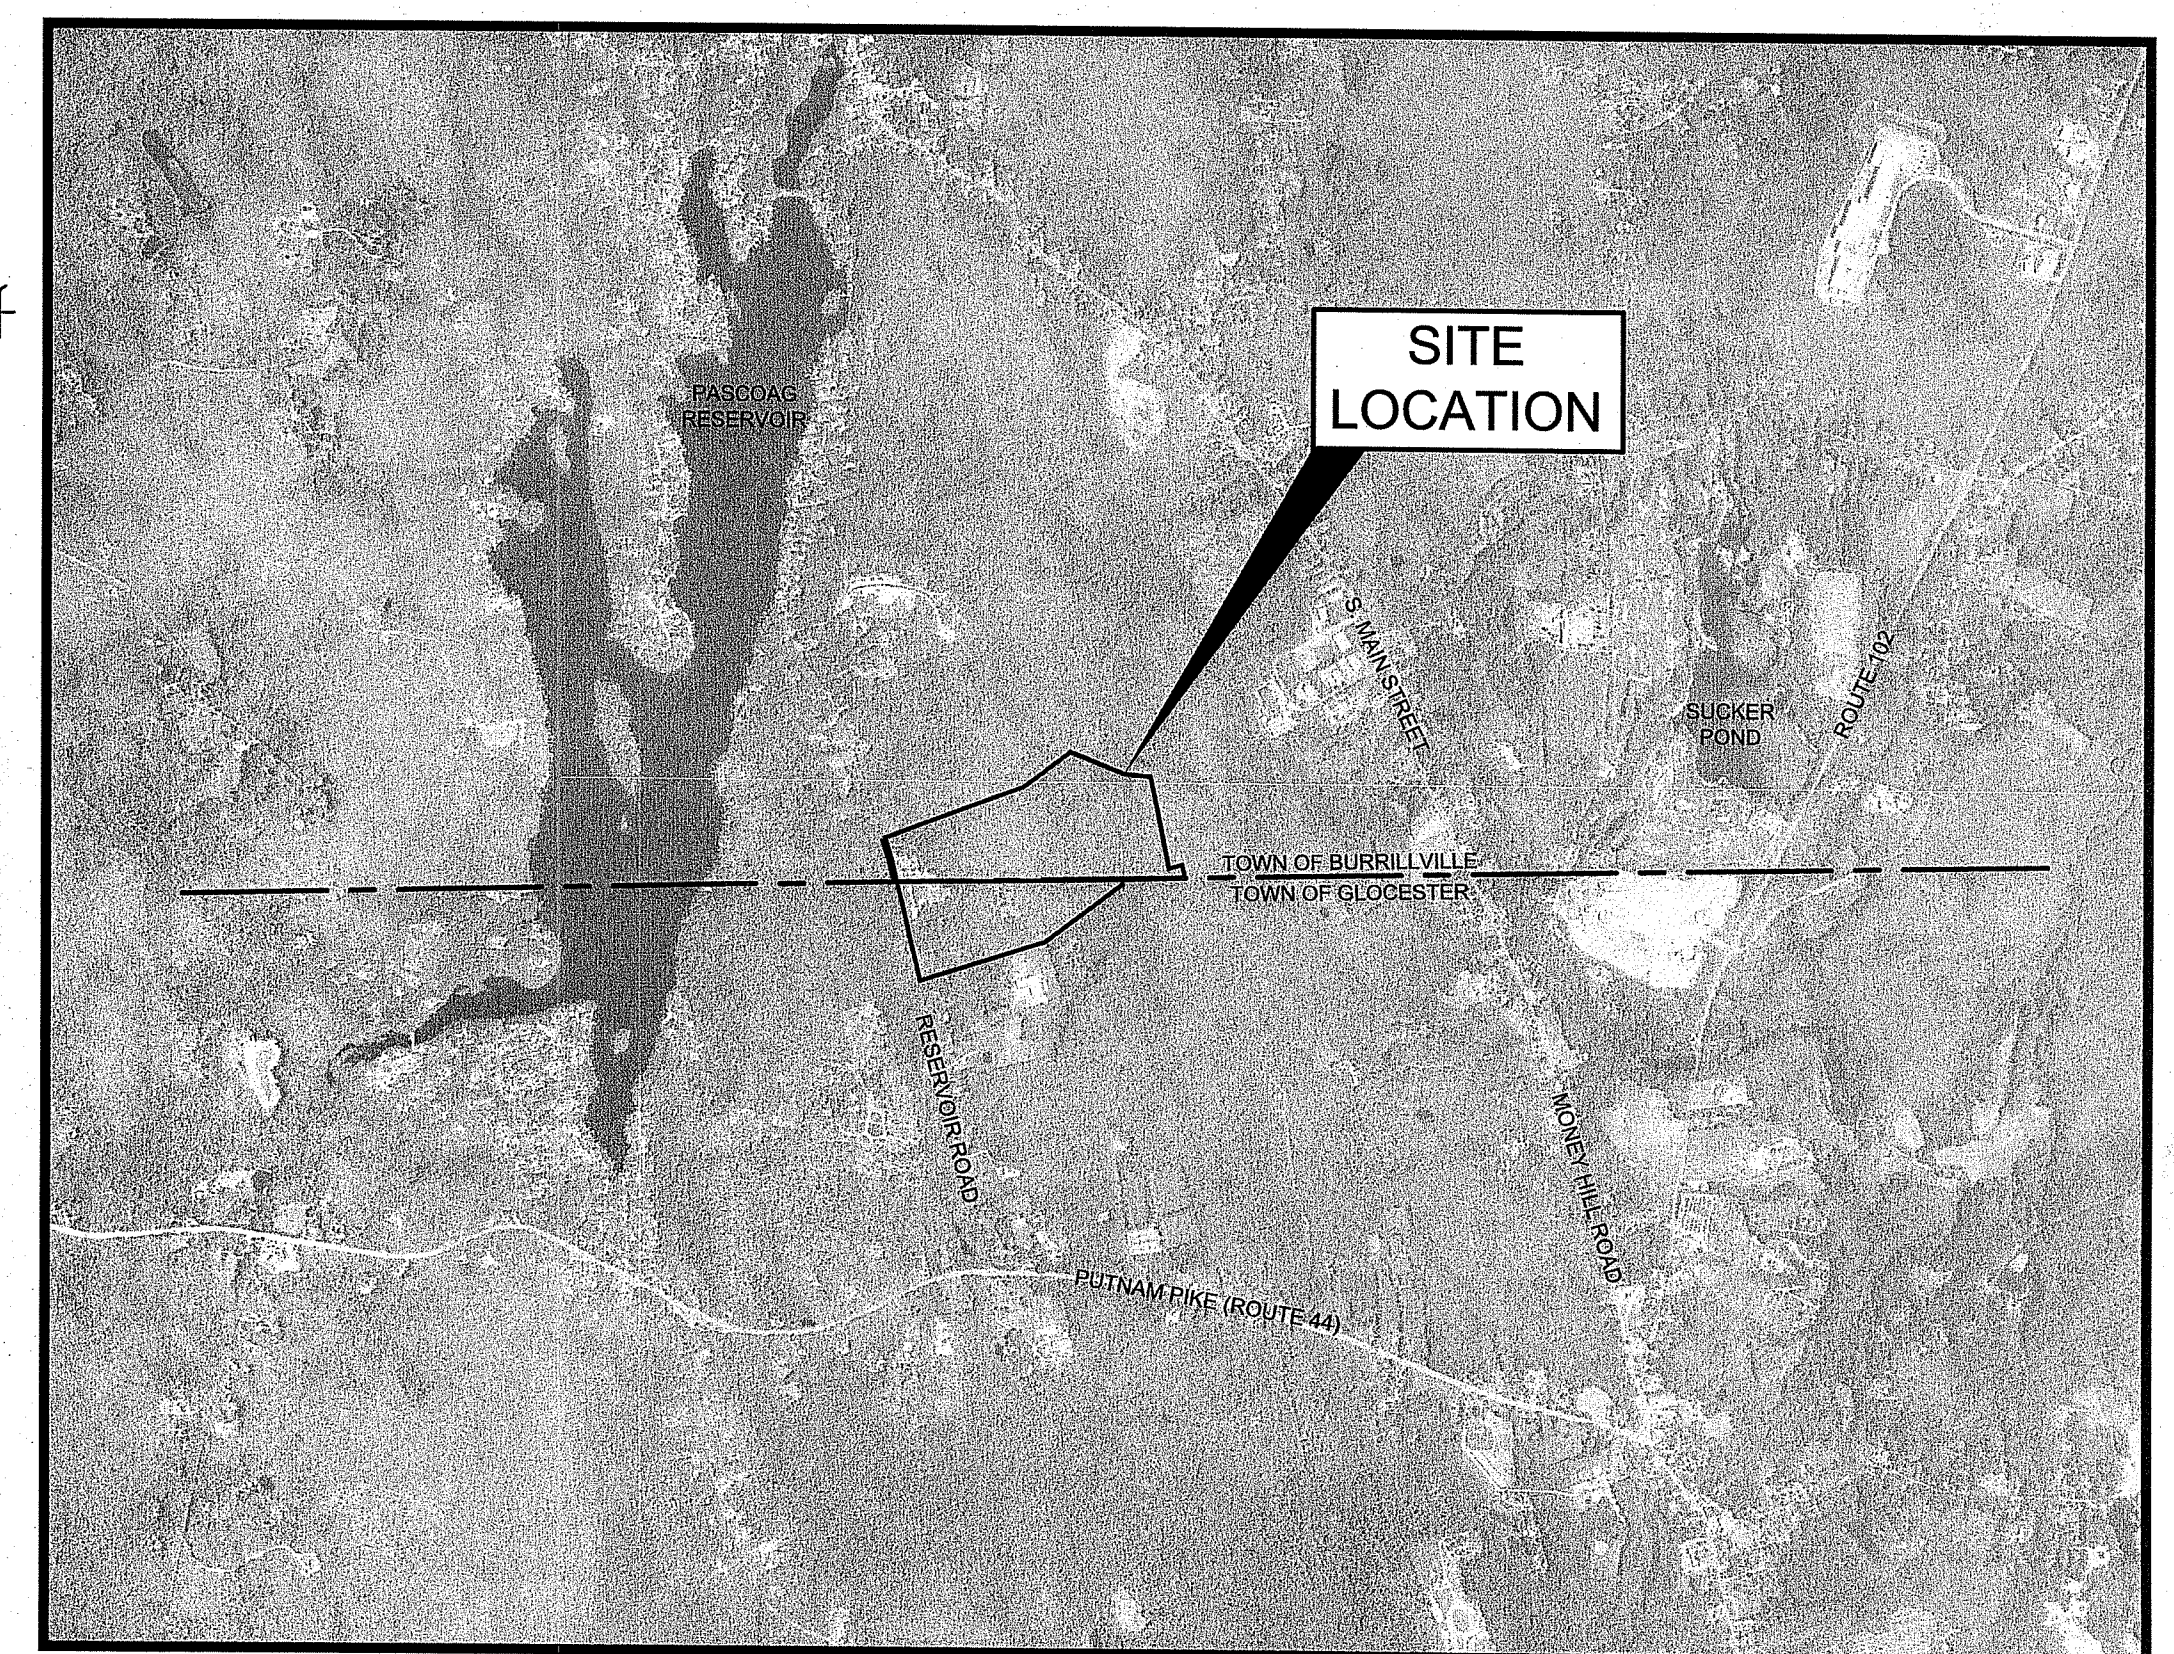

LOCATION MAP

SCALE: 1" = 2000'

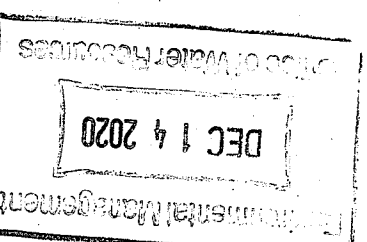

PROJ. No.: 20171012.A20
DATE: JULY 17, 2020

GI-001



No.	DATE	DESCRIPTION	DESIGNER	REVIEWER
3.	12/14/2020	RESPONSE TO TELEPHONE DEFICIENCY	AFJ	AGG
2.	11/06/2020	RESPONSE TO RIDEM COMMENTS	AFJ	AGG
1.	07/17/2020	ISSUED TO RIDEM FOR PERMITTING	AGG	SM

SEAL	SEAL
------	------


--	--

SCALE:
HORZ.: 1"= 200'
VERT.:
DATUM:
HORZ.:
VERT.:
GRAPHIC SCALE

FUSS & O'NEILL
317 IRON HORSE WAY, SUITE 204
PROVIDENCE, RI 02908
401.861.3070
www.fando.com

EPISCOPAL DIOCESE OF RHODE ISLAND
INDEX PLAN
EDRI SOLAR ARRAYS
GLOCESTER
RHODE ISLAND

PROJ. No.: 20171012.A20
DATE: JULY 17, 2020
GI-002

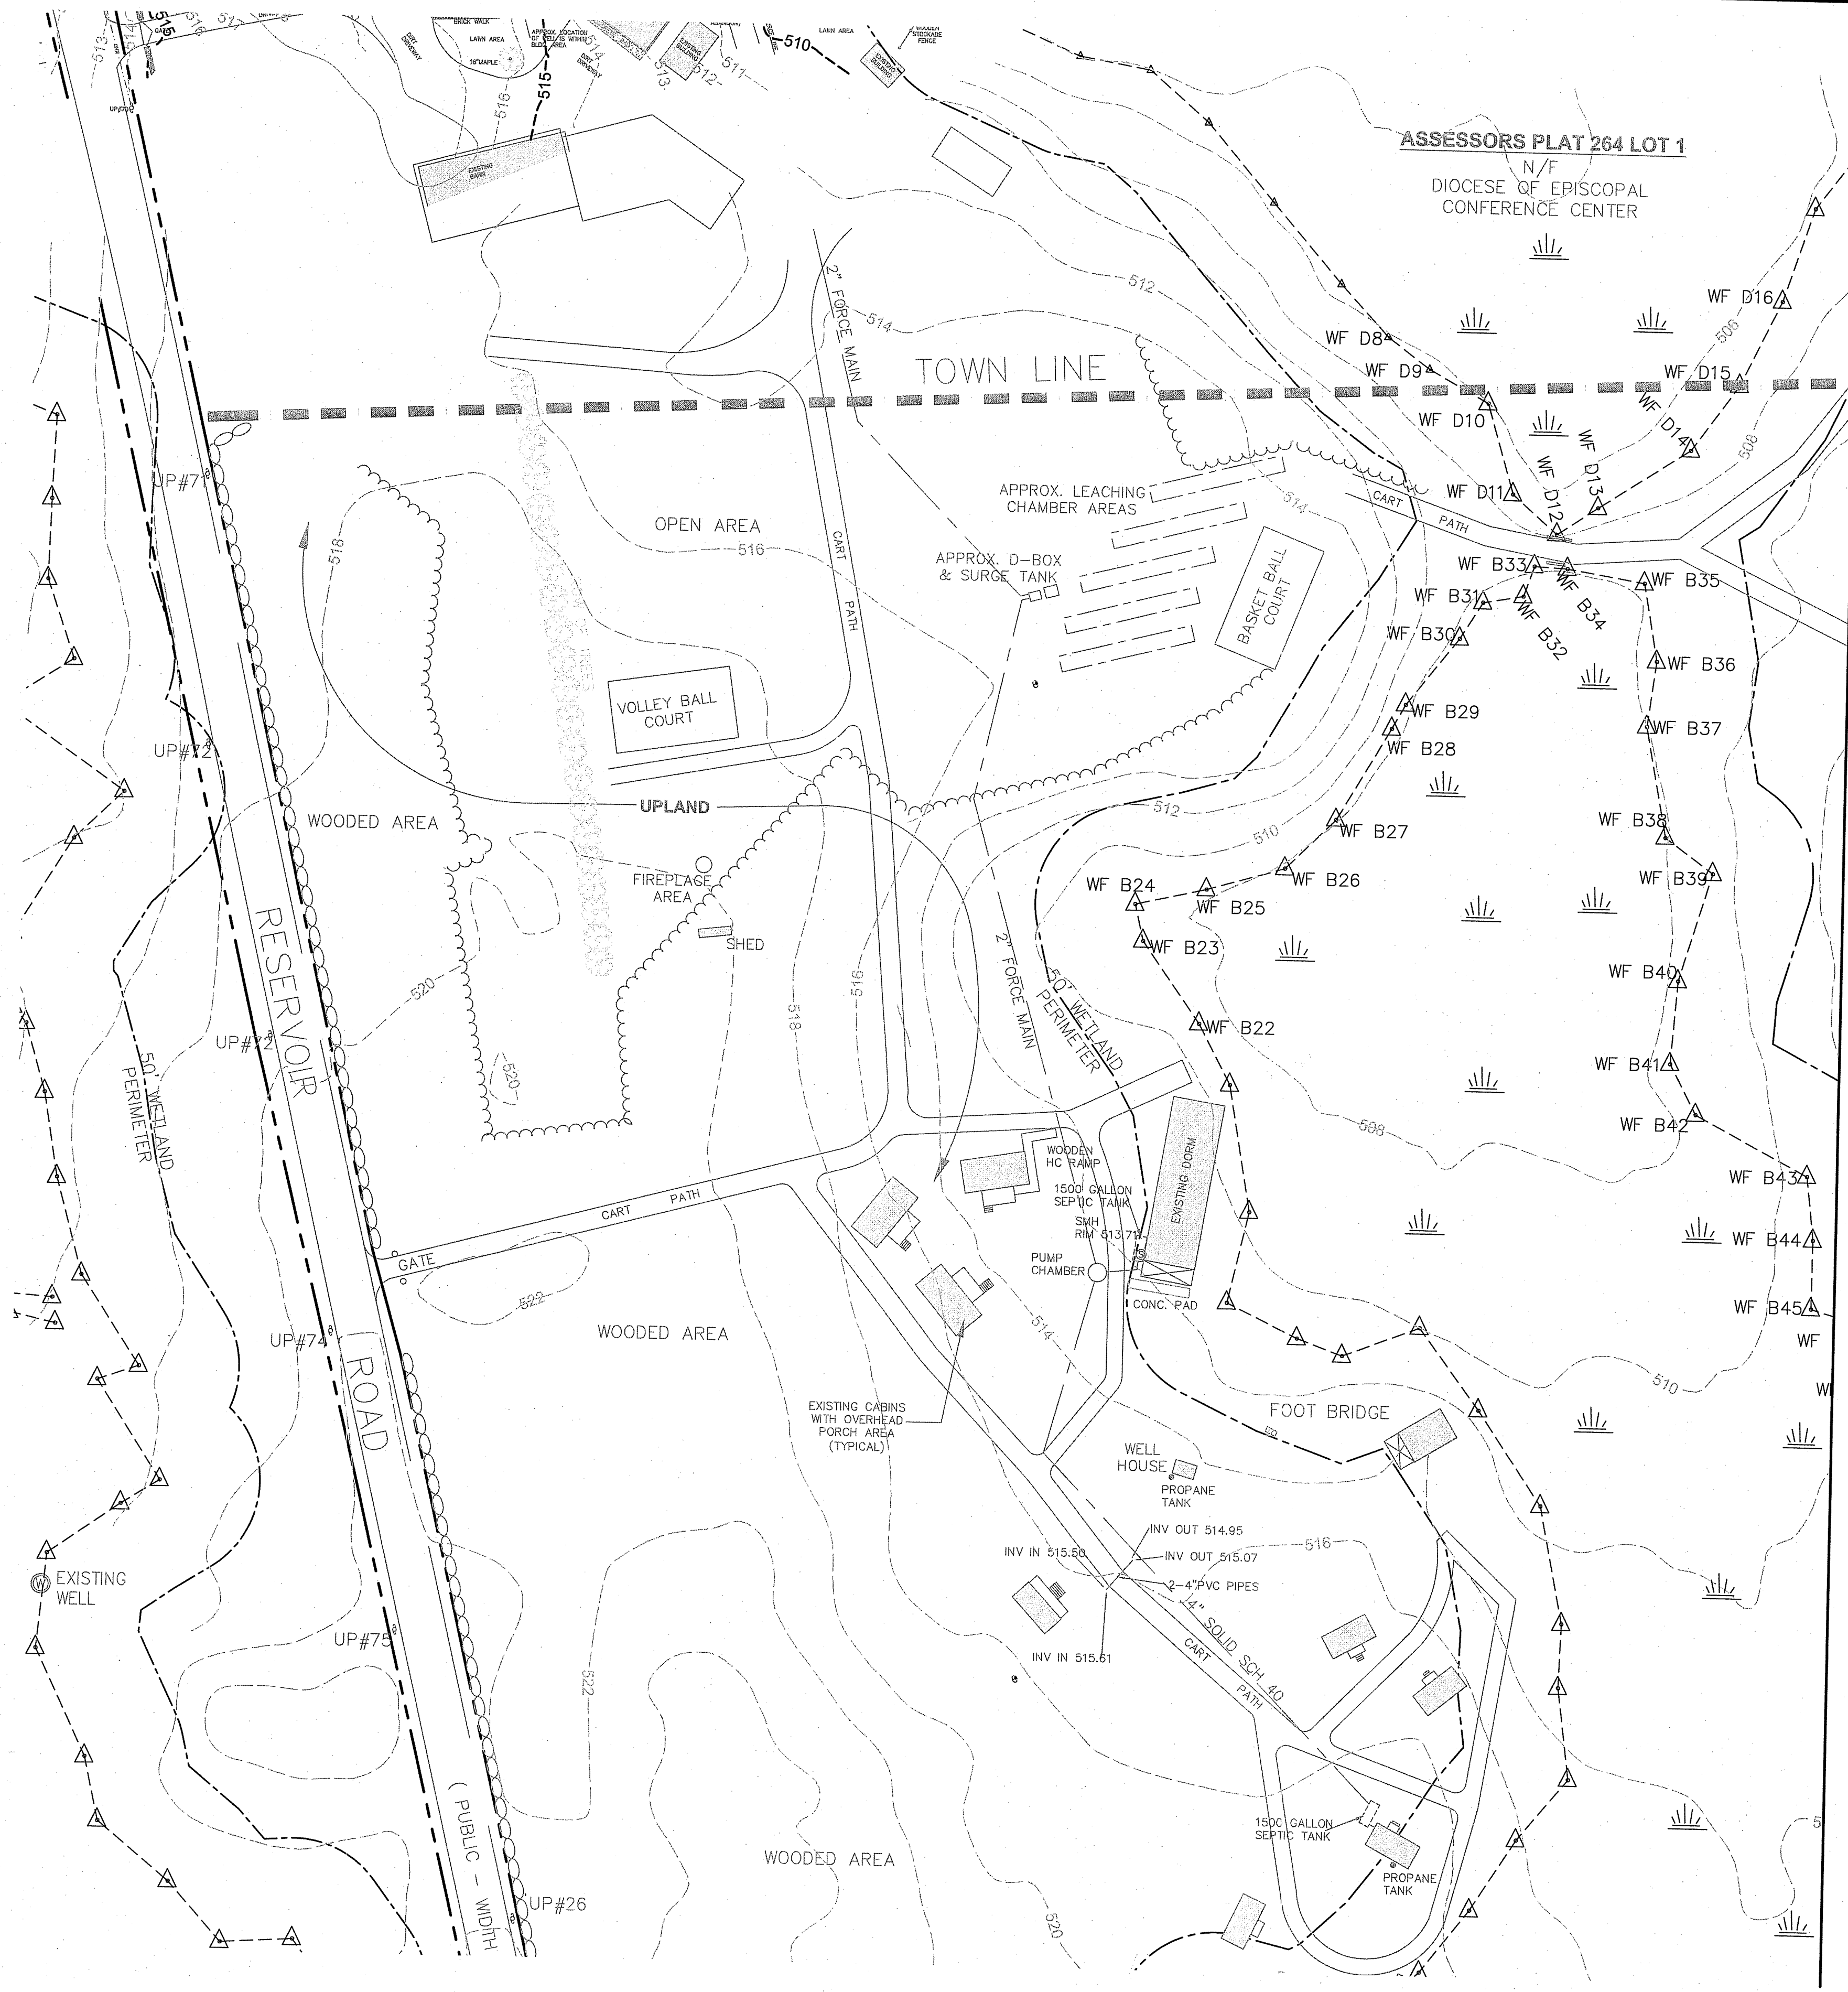



MATCH LINE SEE SHEET VO-102

Environmental Management
DEC 14 2020
Office of Water Resources

No.	DATE	DESCRIPTION	DESIGNER	REVIEWER
3.	12/14/2020	RESPONSE TO TELEPHONE DEFICIENCY	AFJ	AGG
2.	11/06/2020	RESPONSE TO RIDEM COMMENTS	AFJ	AGG
1.	07/17/2020	ISSUED TO RIDEM FOR PERMITTING	AGG	SM

SEAL	SEAL

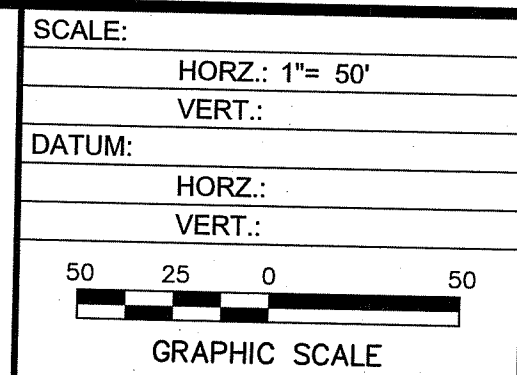

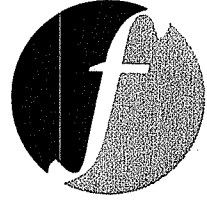
**FUSS & O'NEILL**
317 IRON HORSE WAY, SUITE 204
PROVIDENCE, RI 02908
401.861.3070
www.fando.com

EPISCOPAL DIOCESE OF RHODE ISLAND
WETLAND EDGE VERIFICATION NO. 1
EDRI SOLAR ARRAYS
GLOCESTER
RHODE ISLAND

PROJ. No.: 20171012.A20
DATE: JULY 17, 2020

VO-101

MATCH LINE SEE SHEET VO-101

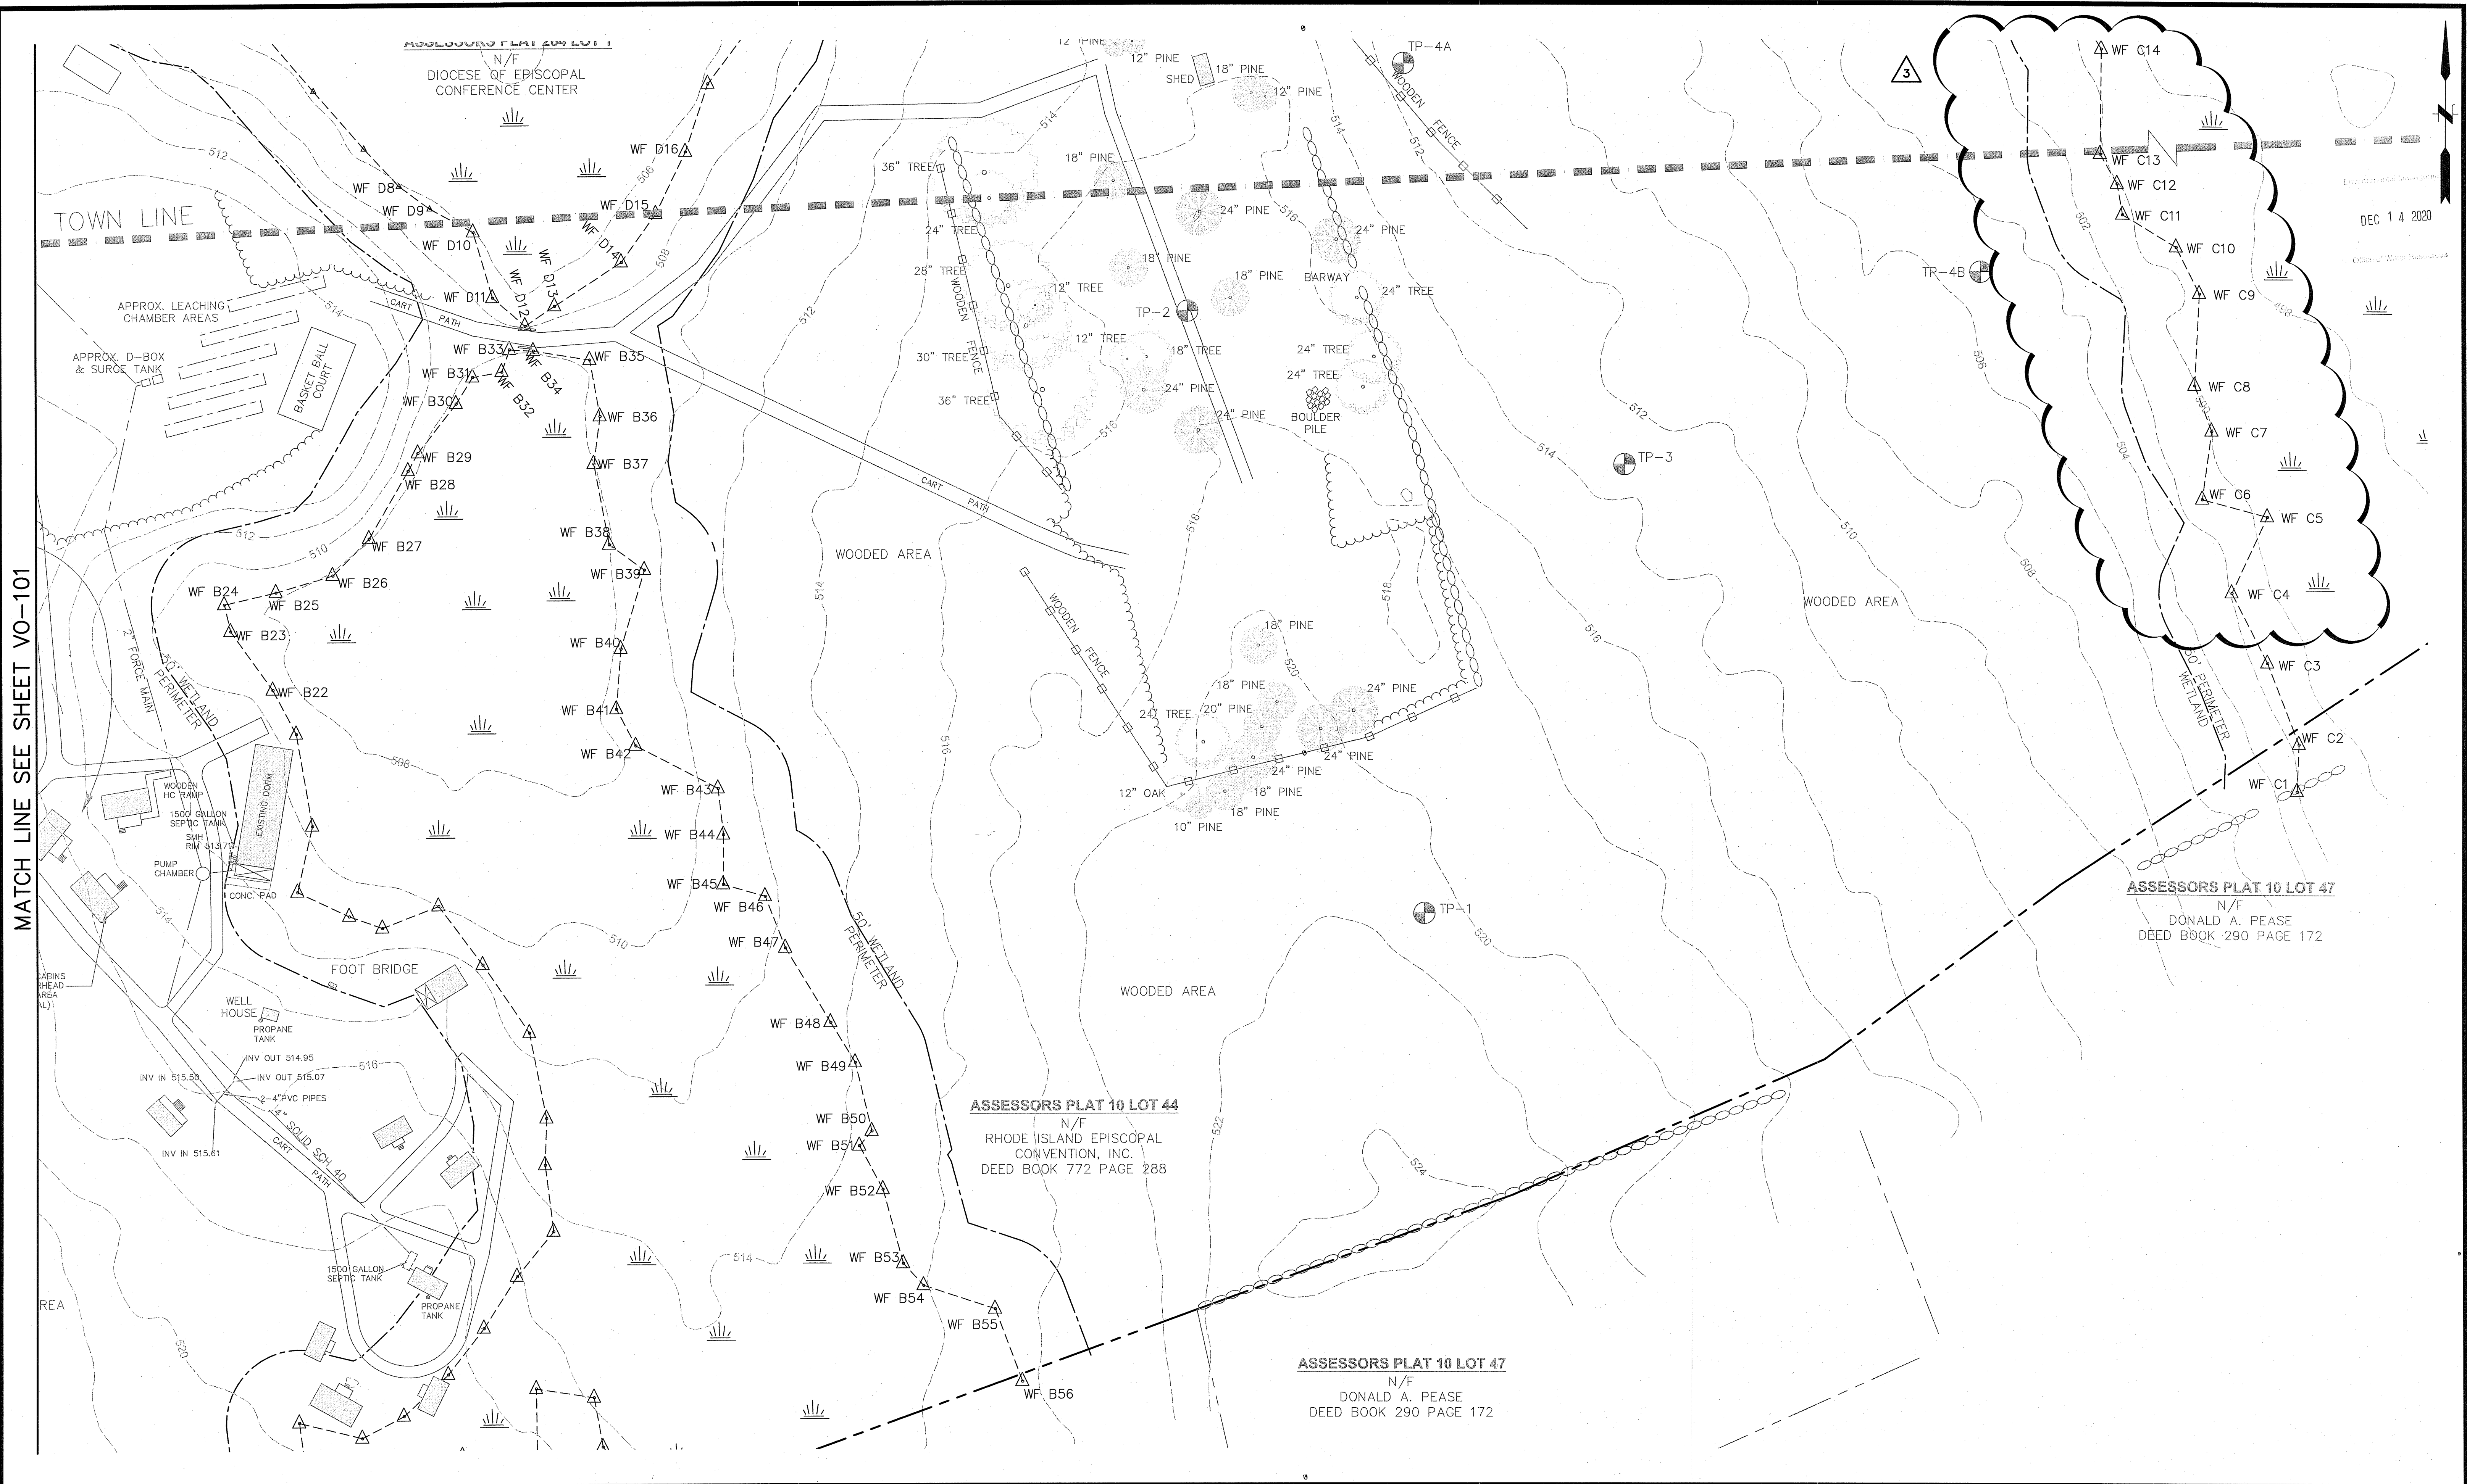


No.	DATE	DESCRIPTION	DESIGNER	REVIEWER
3.	12/14/2020	RESPONSE TO TELEPHONE DEFICIENCY	AFJ	AGG
2.	11/06/2020	RESPONSE TO RIDEM COMMENTS	AFJ	AGG
1.	07/17/2020	ISSUED TO RIDEM FOR PERMITTING	AGG	SM

SEAL

SEAL

SCALE:	HORZ.: 1"= 50'
	VERT.:
DATUM:	
	HORZ.:
	VERT.:
50 25 0 50	
GRAPHIC SCALE	

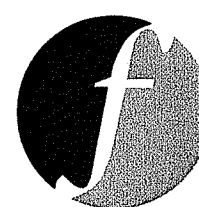

FUSS & O'NEILL

317 IRON HORSE WAY, SUITE 204
PROVIDENCE, RI 02908
401.861.3070
www.fundo.com

EPISCOPAL DIOCESE OF RHODE ISLAND

WETLAND EDGE VERIFICATION NO. 2

EDRI SOLAR ARRAYS

GLOCESTER

RHODE ISLAND

PROJ. No.: 20171012.A20
DATE: JULY 17, 2020

VO-102