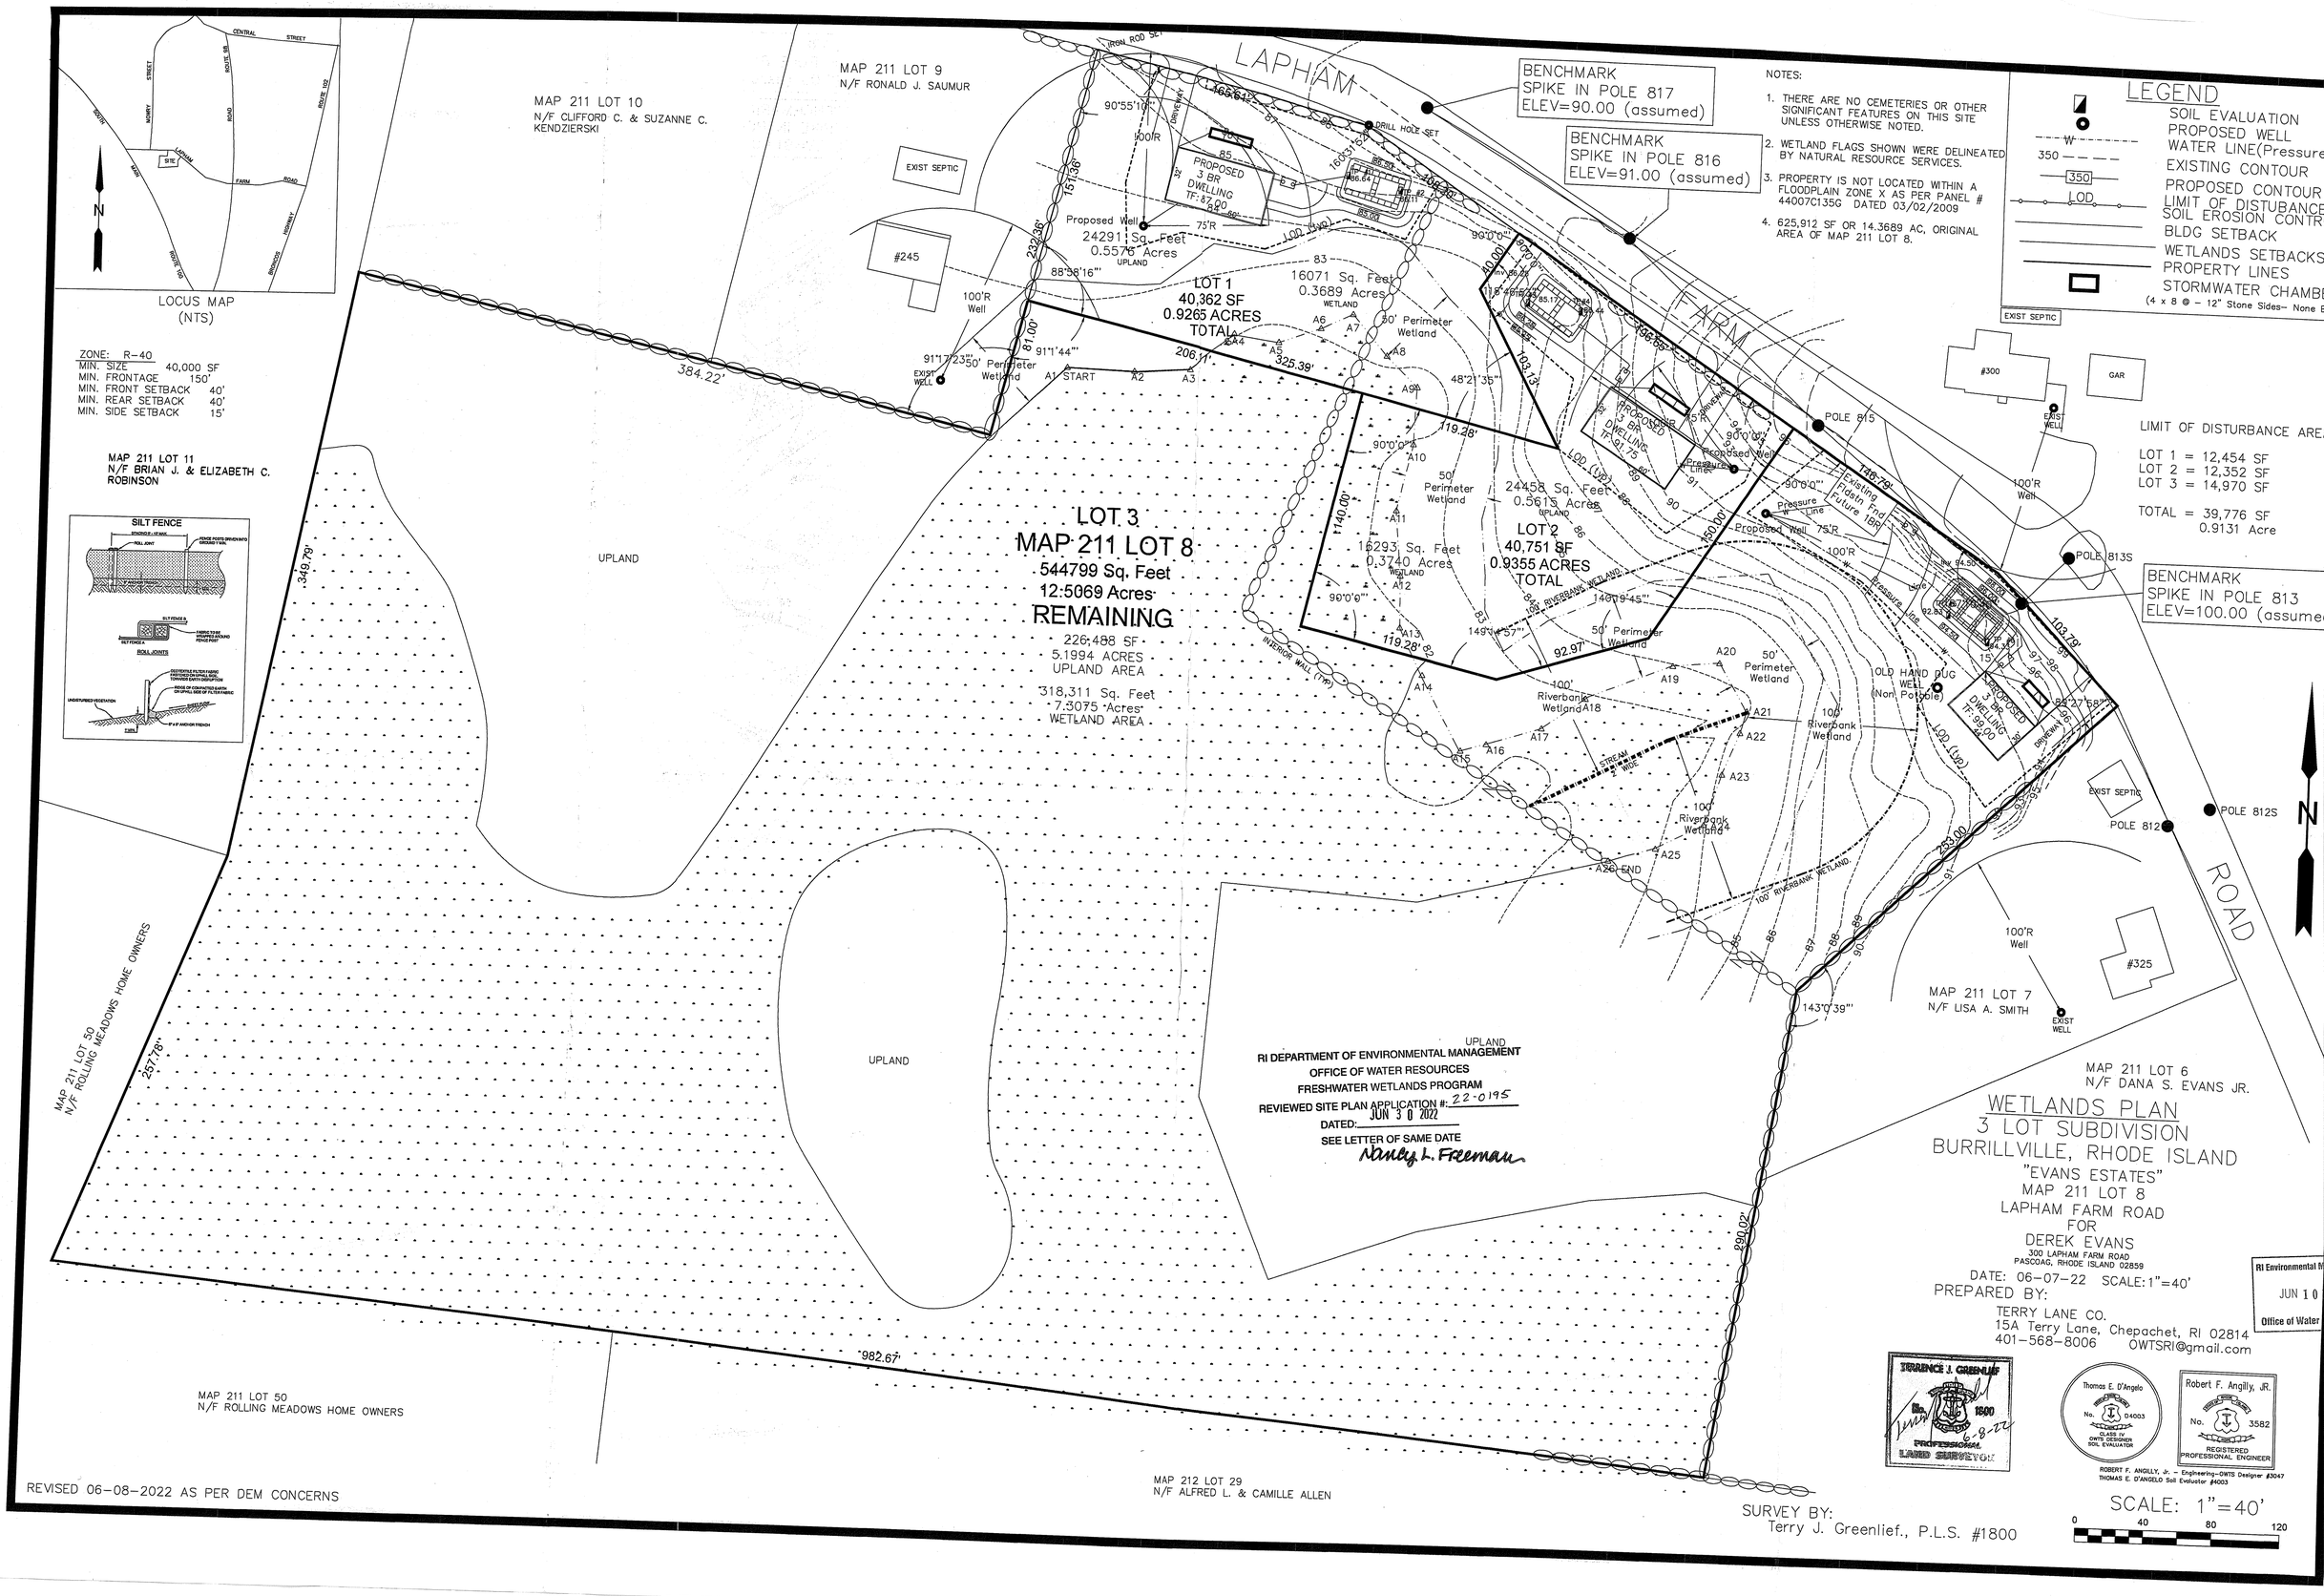

WETLANDS PLAN
3 LOT SUBDIVISION
BURRILLVILLE, RHODE ISLAND
"EVANS ESTATES"
MAP 211 LOT 8
LAPHAM FARM ROAD
FOR
DEREK EVANS
300 LAPHAM FARM ROAD
PASCOAG, RHODE ISLAND 02859

DATE: 06-07-22 SCALE: 1"=40'

PREPARED BY:
TERRY LANE CO.
15A Terry Lane, Chepachet, RI 02814
401-568-8006 OWTSRI@gmail.com

SURVEY BY:
Terry J. Greenlief., P.L.S. #1800

REVISED 06-08-2022 AS PER DEM CONCERNS