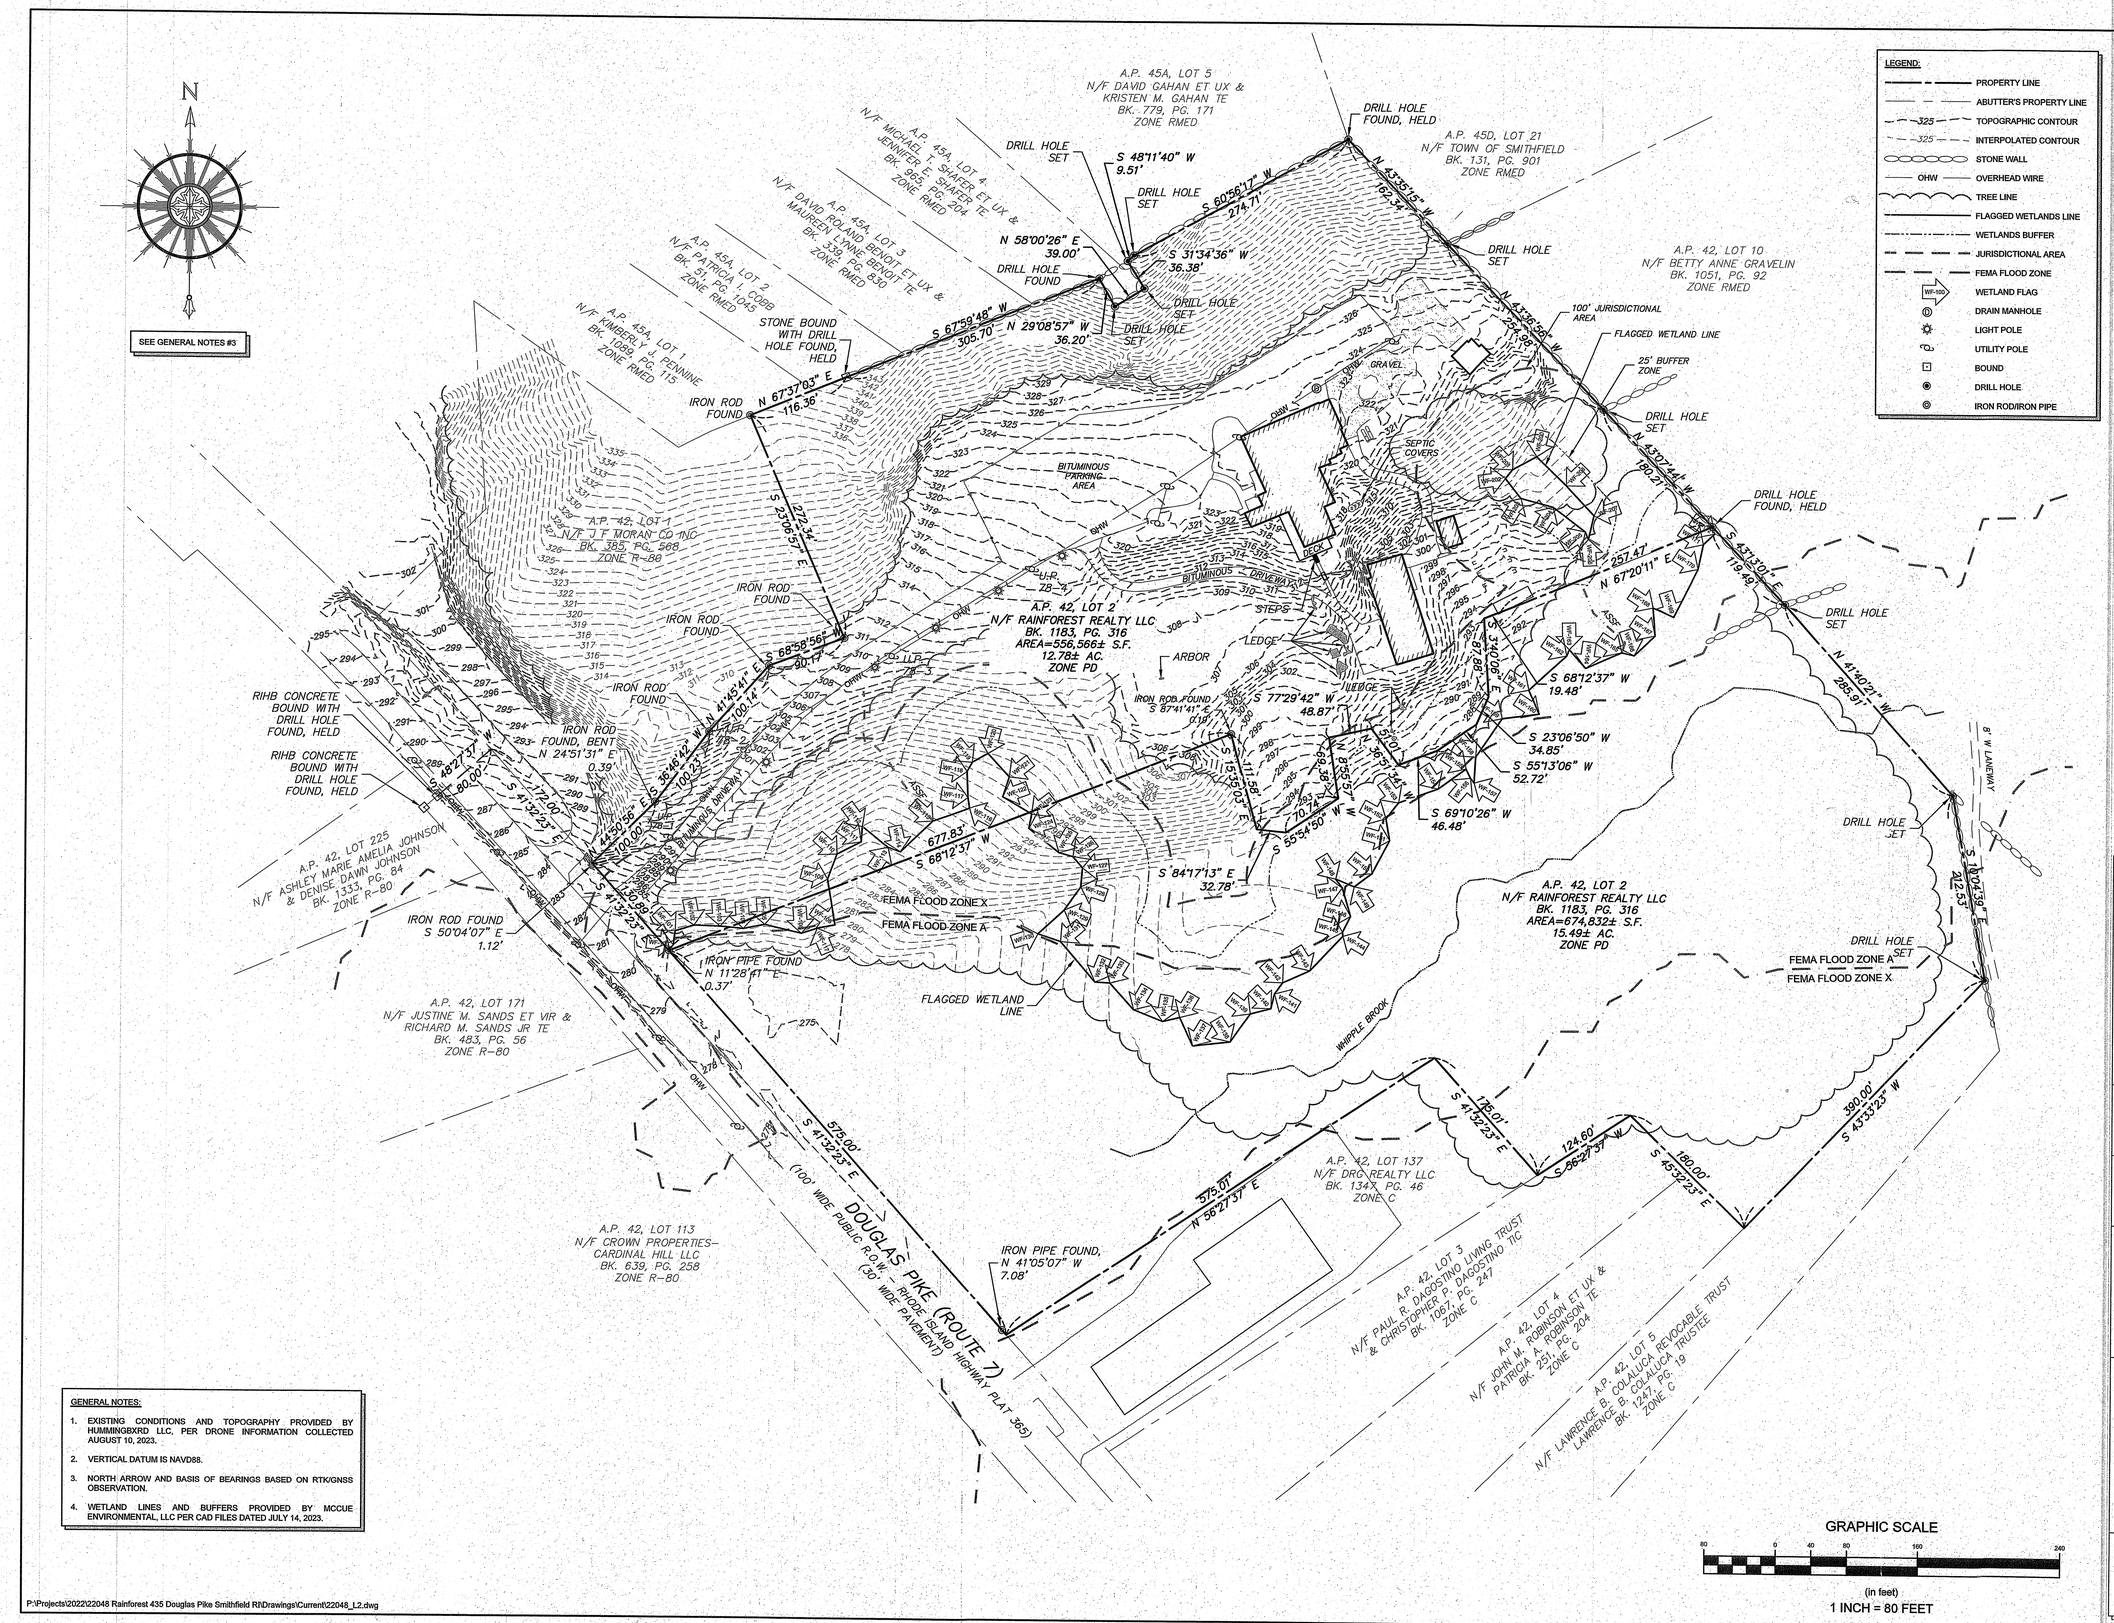

LEGEND:

- PROPERTY LINE
- ABUTTER'S PROPERTY LINE
- TOPOGRAPHIC CONTOUR
- INTERPOLATED CONTOUR
- STONE WALL
- OVERHEAD WIRE
- TREE LINE
- FLAGGED WETLANDS LINE
- WETLANDS BUFFER
- JURISDICTIONAL AREA
- FEMA FLOOD ZONE
- WETLAND FLAG
- DRAIN MANHOLE
- LIGHT POLE
- UTILITY POLE
- BOUND
- DRILL HOLE
- IRON ROD/IRON PIPE

GENERAL NOTES:

1. EXISTING CONDITIONS AND TOPOGRAPHY PROVIDED BY HUMMINGBIXRD LLC, PER DRONE INFORMATION COLLECTED AUGUST 10, 2023.
2. VERTICAL DATUM IS NAVD88.
3. NORTH ARROW AND BASIS OF BEARINGS BASED ON RTK/GNSS OBSERVATION.
4. WETLAND LINES AND BUFFERS PROVIDED BY MCCUE ENVIRONMENTAL, LLC PER CAD FILES DATED JULY 14, 2023.

P:\Projects\2022\22048 Rainforest 435 Douglas Pike Smithfield RI\Drawings\Current\22048_L2.dwg

NORTHEAST ENGINEERS & CONSULTANTS, INC.

SITE/CIVIL
LAND PLANNING
WATERFRONT
SURVEYING
GEOTECHNICAL
ENVIRONMENTAL
TRANSPORTATION
STRUCTURAL
MATERIALS TESTING

A KNOWLEDGE CORPORATION®

6 VALLEY ROAD MIDDLETOWN RHODE ISLAND 02842
PHONE (401) 849-0810 FAX (401) 846-4169
WWW.NORTHEASTENGINEERS.COM

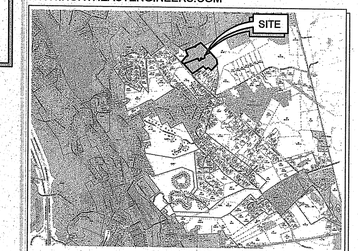

VICINITY MAP
NOT TO SCALE

No.	Revision	Date	App.

Designed By:	Drawn by: VAL	Checked by:	SML
Scale: 1"=80'	Date: 31JAN2024		

Project Title:

A.P. 42, LOTS 2 & 2A
445 AND 435 DOUGLAS PIKE
SMITHFIELD, RHODE ISLAND

Client/Owner:

RAINFOREST REALTY, LLC c/o FEI PAN
445 DOUGLAS PIKE
SMITHFIELD, RI 02917

Issued for:

RI Environmental Management
FEB 28 2024
Office of Water Resources

Drawing Title:

RIDEM FRESHWATER WETLANDS EDGE VERIFICATION PLAN

GERALYN E. SMALL
No. 8550
REGISTERED PROFESSIONAL ENGINEER CIVIL
2.20.24

Drawing Number: L-2

Sheet 1 of 1

Project Number: 22048.0

Survey Index: 26 - 42 - 2, 2A

OWNERSHIP AND USE OF DOCUMENTS: DRAWINGS AND SPECIFICATIONS, AS INSTRUMENTS OF PROFESSIONAL SERVICE, ARE AND SHALL REMAIN THE PROPERTY OF THE ENGINEER. THESE DOCUMENTS ARE NOT TO BE USED, IN WHOLE OR PART, FOR ANY OTHER PROJECTS OR PURPOSES, OR BY ANY OTHER PARTIES, THAN THOSE PROPERLY AUTHORIZED BY CONTRACT, WITHOUT THE EXPRESS AUTHORIZATION OF THE ENGINEER.