Bank and Buffer Zone Restoration Notes:

1. Erosion controls shall be established at the limit of disturbance.
2. The area within 5 feet of the shoreline shall be stabilized with an erosion control fabric this area shall be planted with the following:
   8 - Speckled Alter (Alnus rugosa)
   8 - Silky Dogwood (Cornus amomium)
   Shrubs shall be 2-3 feet tall and spaced 5 feet on-center.
3. The remaining buffer zone restoration area shall be scarified and overseeded with a Northeast wildlife conservation mix.
4. The area will be planted with the following trees and shrubs:
   Trees – 3 - Red Maple (Acer rubrum)
   3 - White Pine (Pinus strobus)
   3 - No. White Cedar (Thuja occidentalis)
   Trees shall be 5-6 feet tall and spaced 15 feet on-center.
   Shrubs – 15 - Arrowwood (Vibernum dentatum)
   10 - Spicebush (Lindera benzoin)
   10 - Inkberry (Ilex glabra)
   Shrubs shall be 2-3 feet tall and spaced 5 feet on-center.
5. All trees and shrubs shall be watered throughout the first growing season to ensure survival.
6. Upon completion, the area shall be allowed to revert to a wild condition.

Marsh Restoration Notes:

1. Erosion controls shall be established prior to start.
2. Working from east to west, a rubber track mini-excavator shall relocated the riprap per the plan.
3. All fill material shall be removed to expose original hydric soil.
4. If needed, the area shall be covered with 6 inches of a high organic content soil.
5. The area shall be seeded with a new England wet mix.
6. The perimeter of the marsh restoration area shall be planted with the following:
   15 – Buttonbush (Cephalanthus occidentalis)
   2-3 feet tall spaced 5 feet on-center.

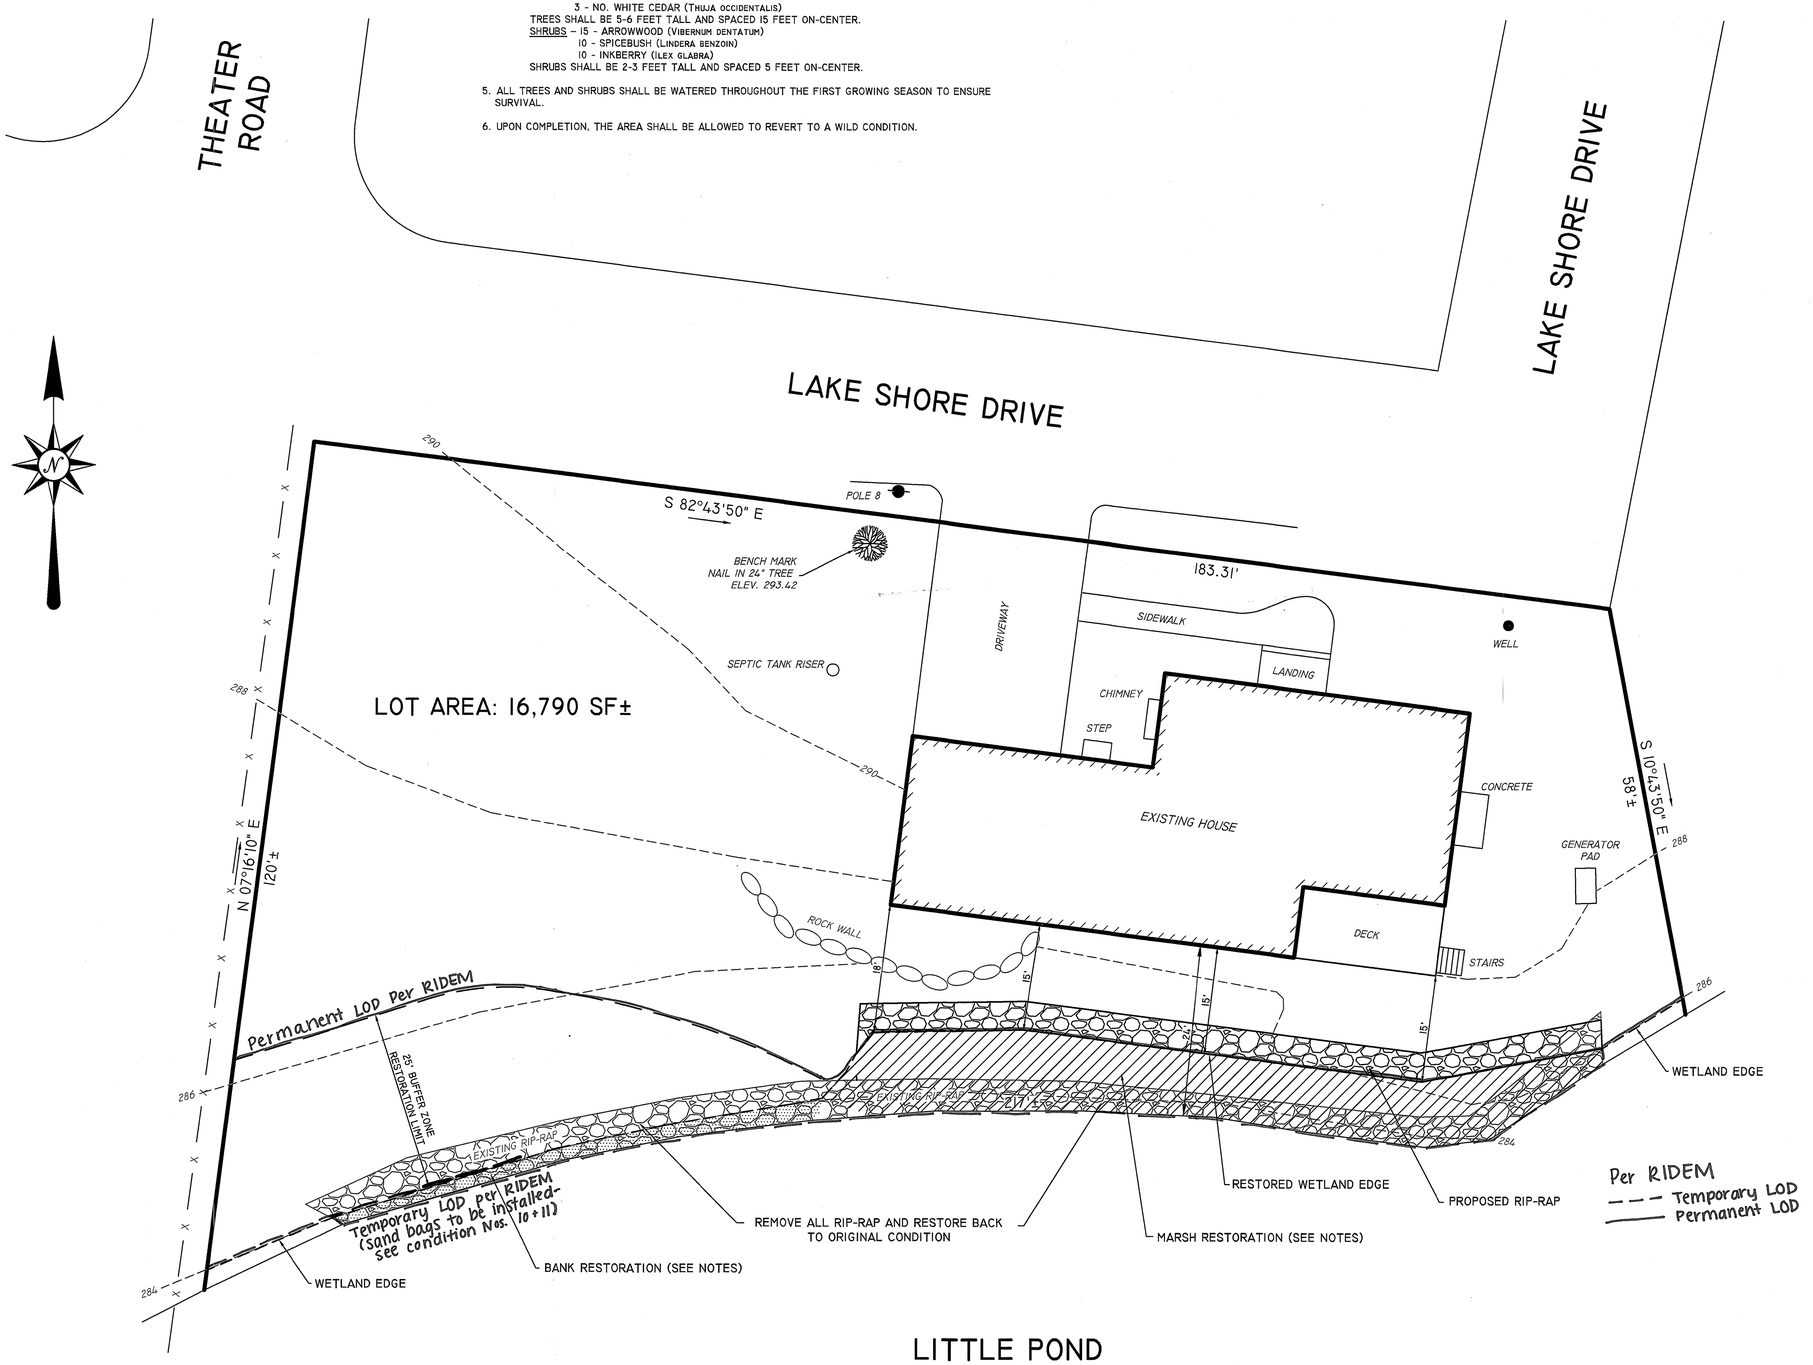

LITTLE POND

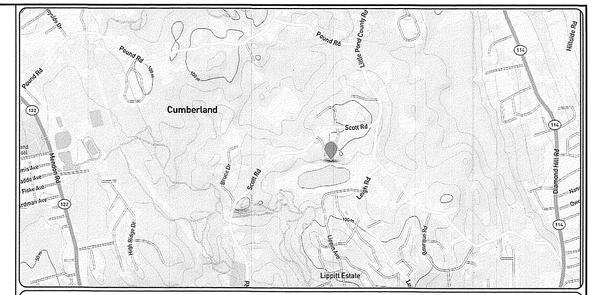
Cumberland
Pound Rd
Scott Rd
Scott Rd
Lapham Rd
Diamond Hill Rd
Lapham Rd
Lapham Rd
Lapham